


Sports Pavilion

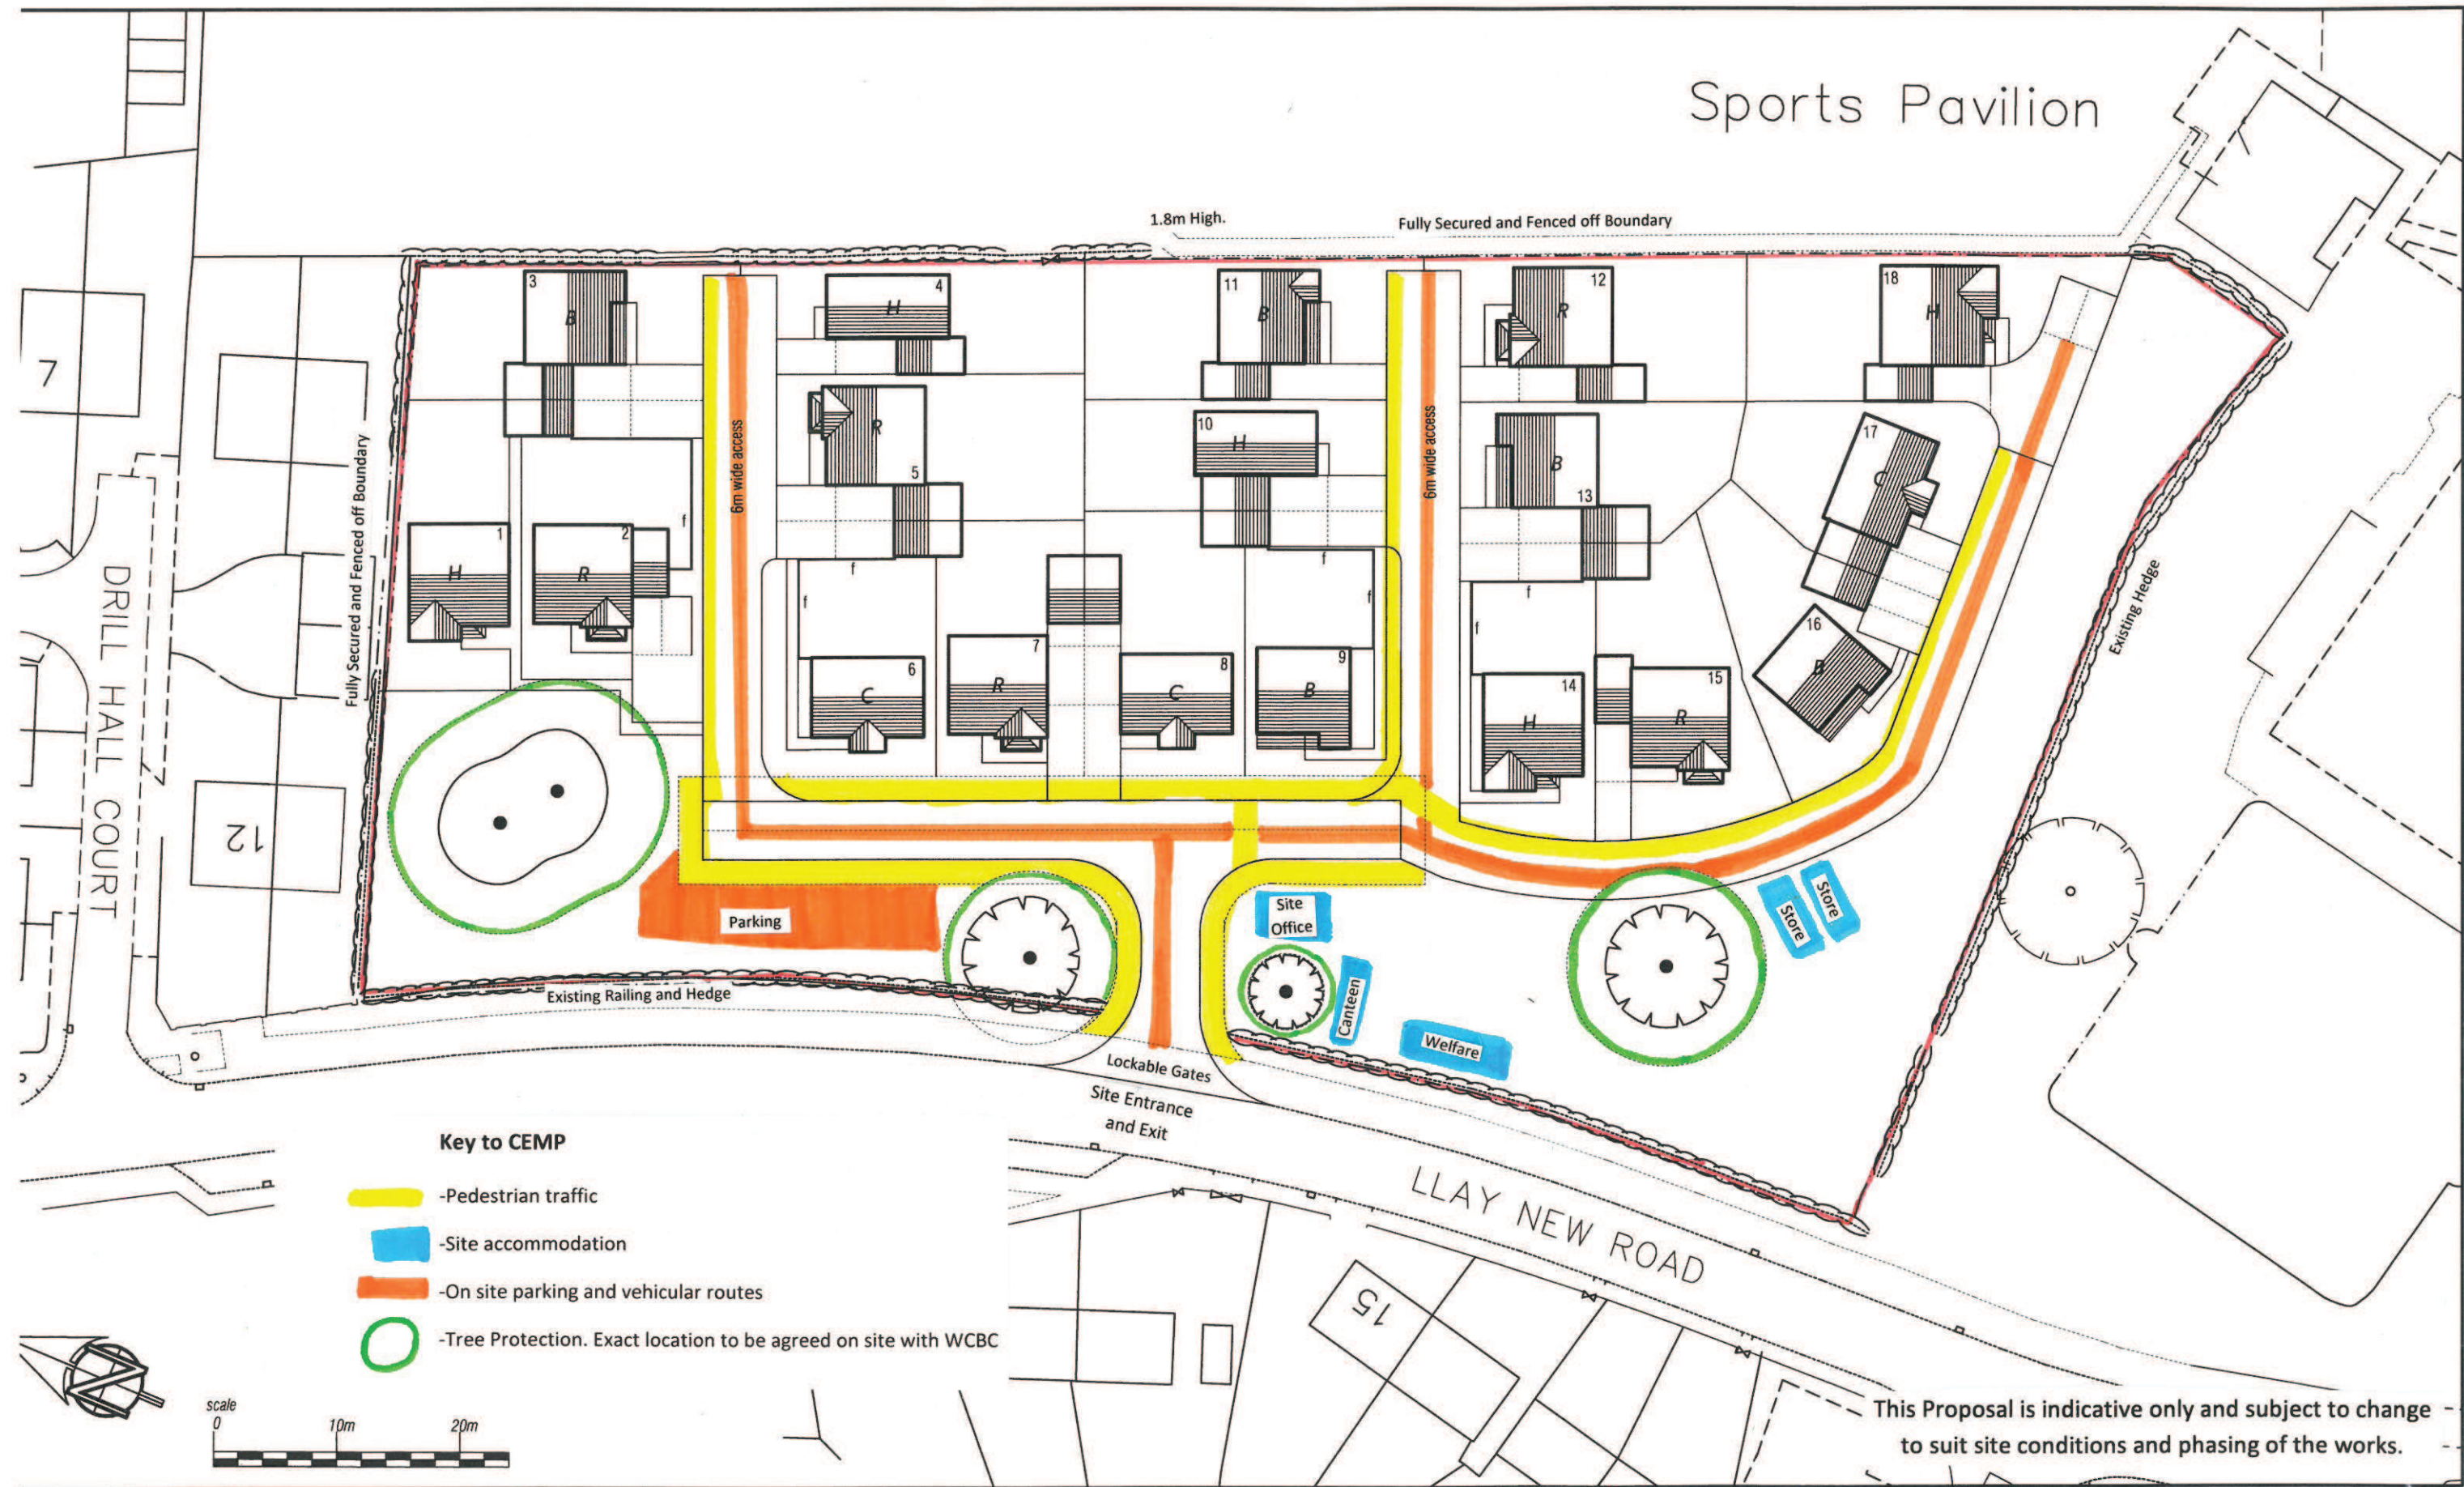

Parry Davies Architects.

Chartered Architects.

PROJECT TITLE
LLAY MINERS WELFARE LLAY

DATE
MARCH 2018

SCALE
1:500@A3

DRWN
RSG

CHK

DRWG. NOS.
17.5798/ SL1

Construction Environmental and Management Plan

REV
D

