


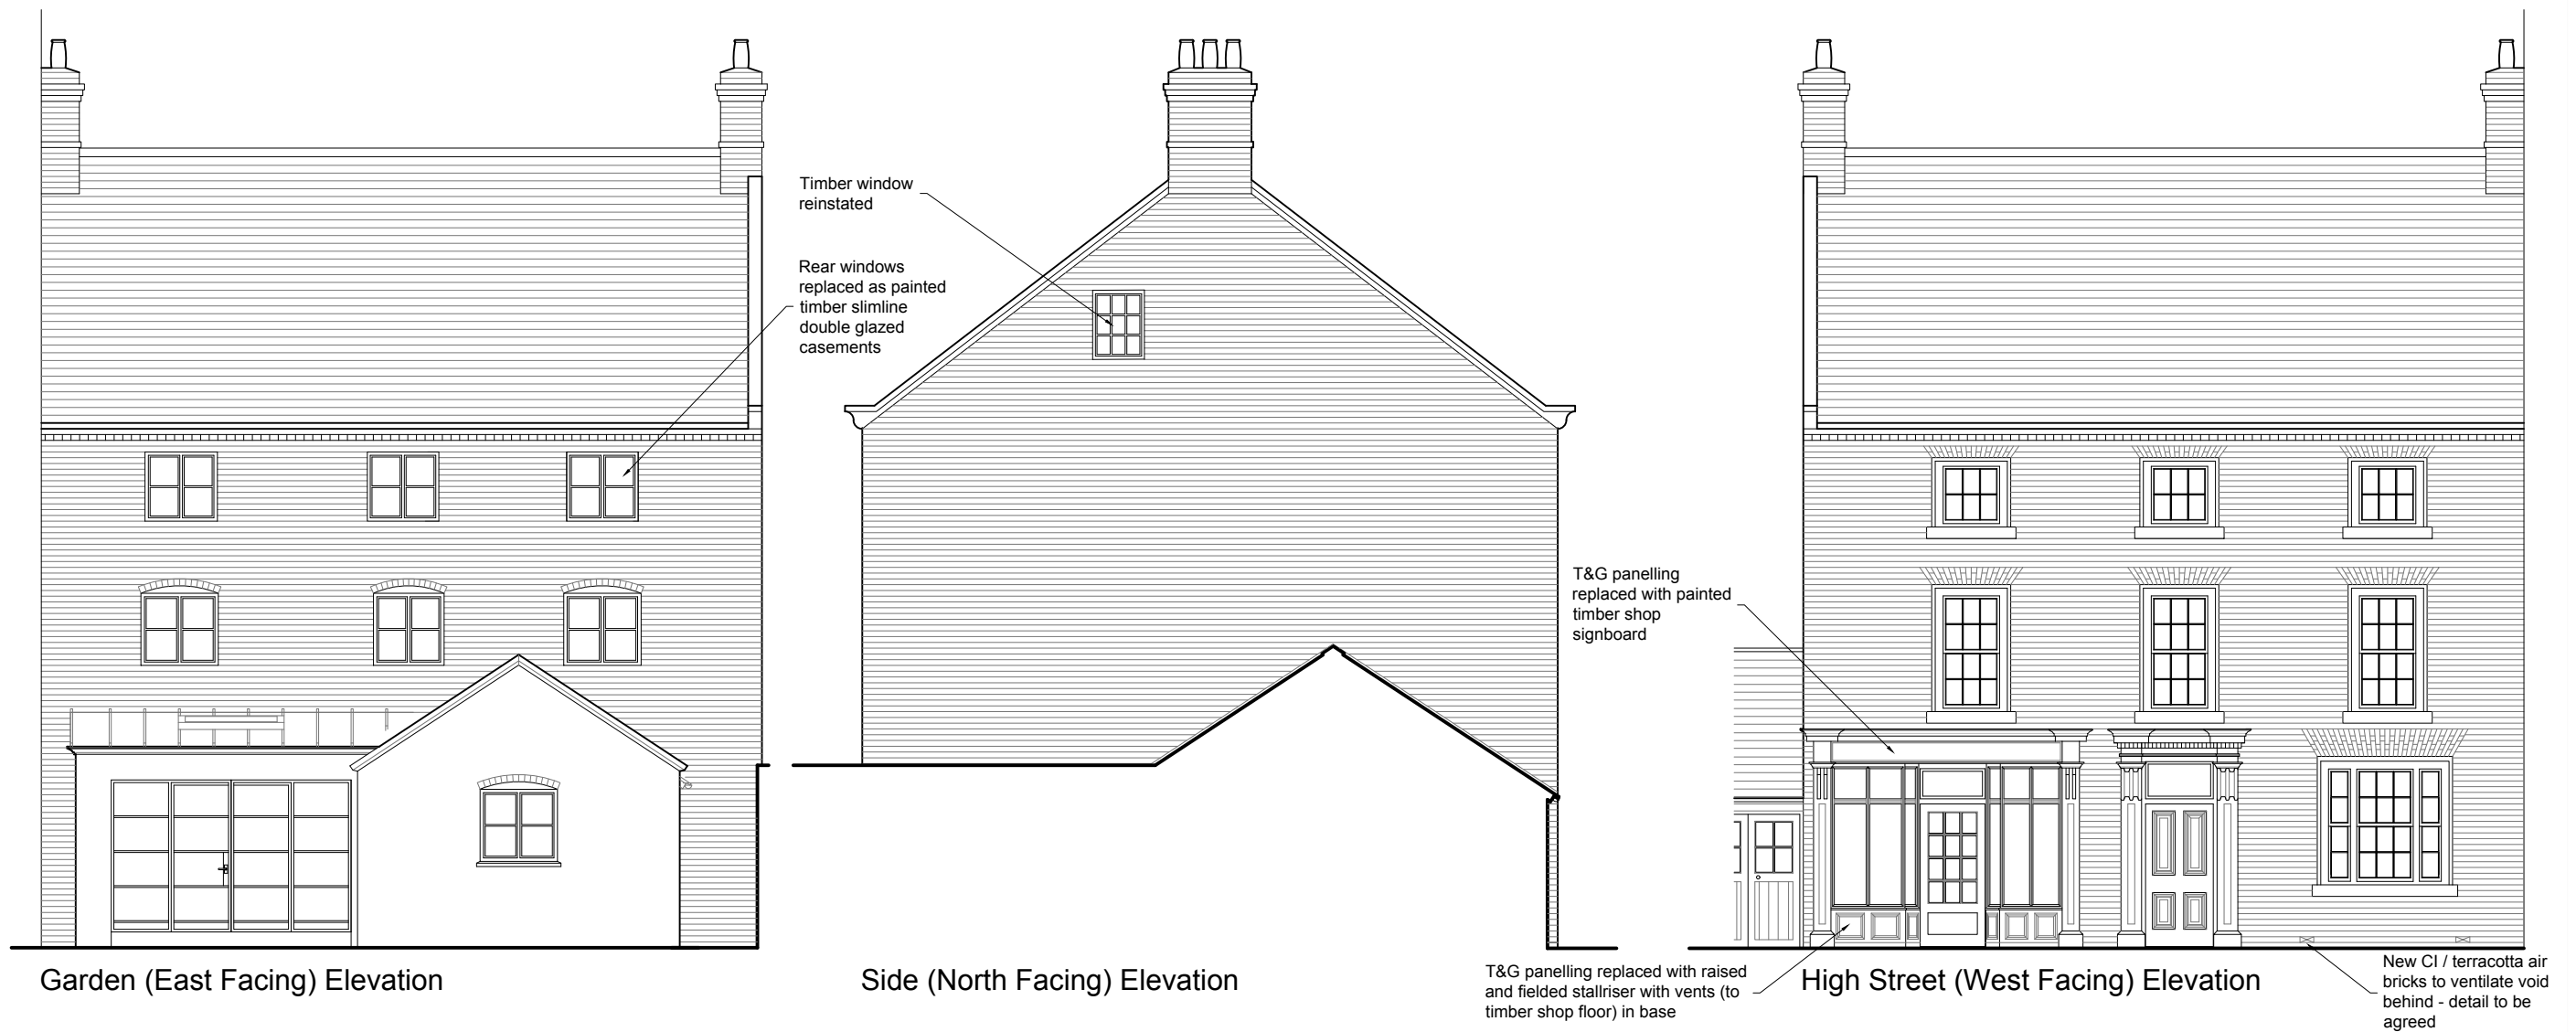

PROJECT 18 HIGH STREET, OVERTON
REPAIRS AND ALTERATIONS

JOB NUMBER OVE.01

DRAWING TITLE MAIN ELEVATIONS AS PROPOSED

DRAWING STATUS PLANNING

DRAWING NO. 12

REVISION B

SIZE & SCALE 1:100 @ A3

First Issue 10.08.2021

© Chambers Conservation Ltd
jennifer@chambersconservation.com
rob@chambersconservation.com
07484 133270 or 07919 300428
www.chambersconservation.com

Registered in England and Wales, no. 09787239
Registered address: 88 Tattenhall Road, Tattenhall,
Chester CH3 9QJ

Do not scale from this drawing unless agreed

