




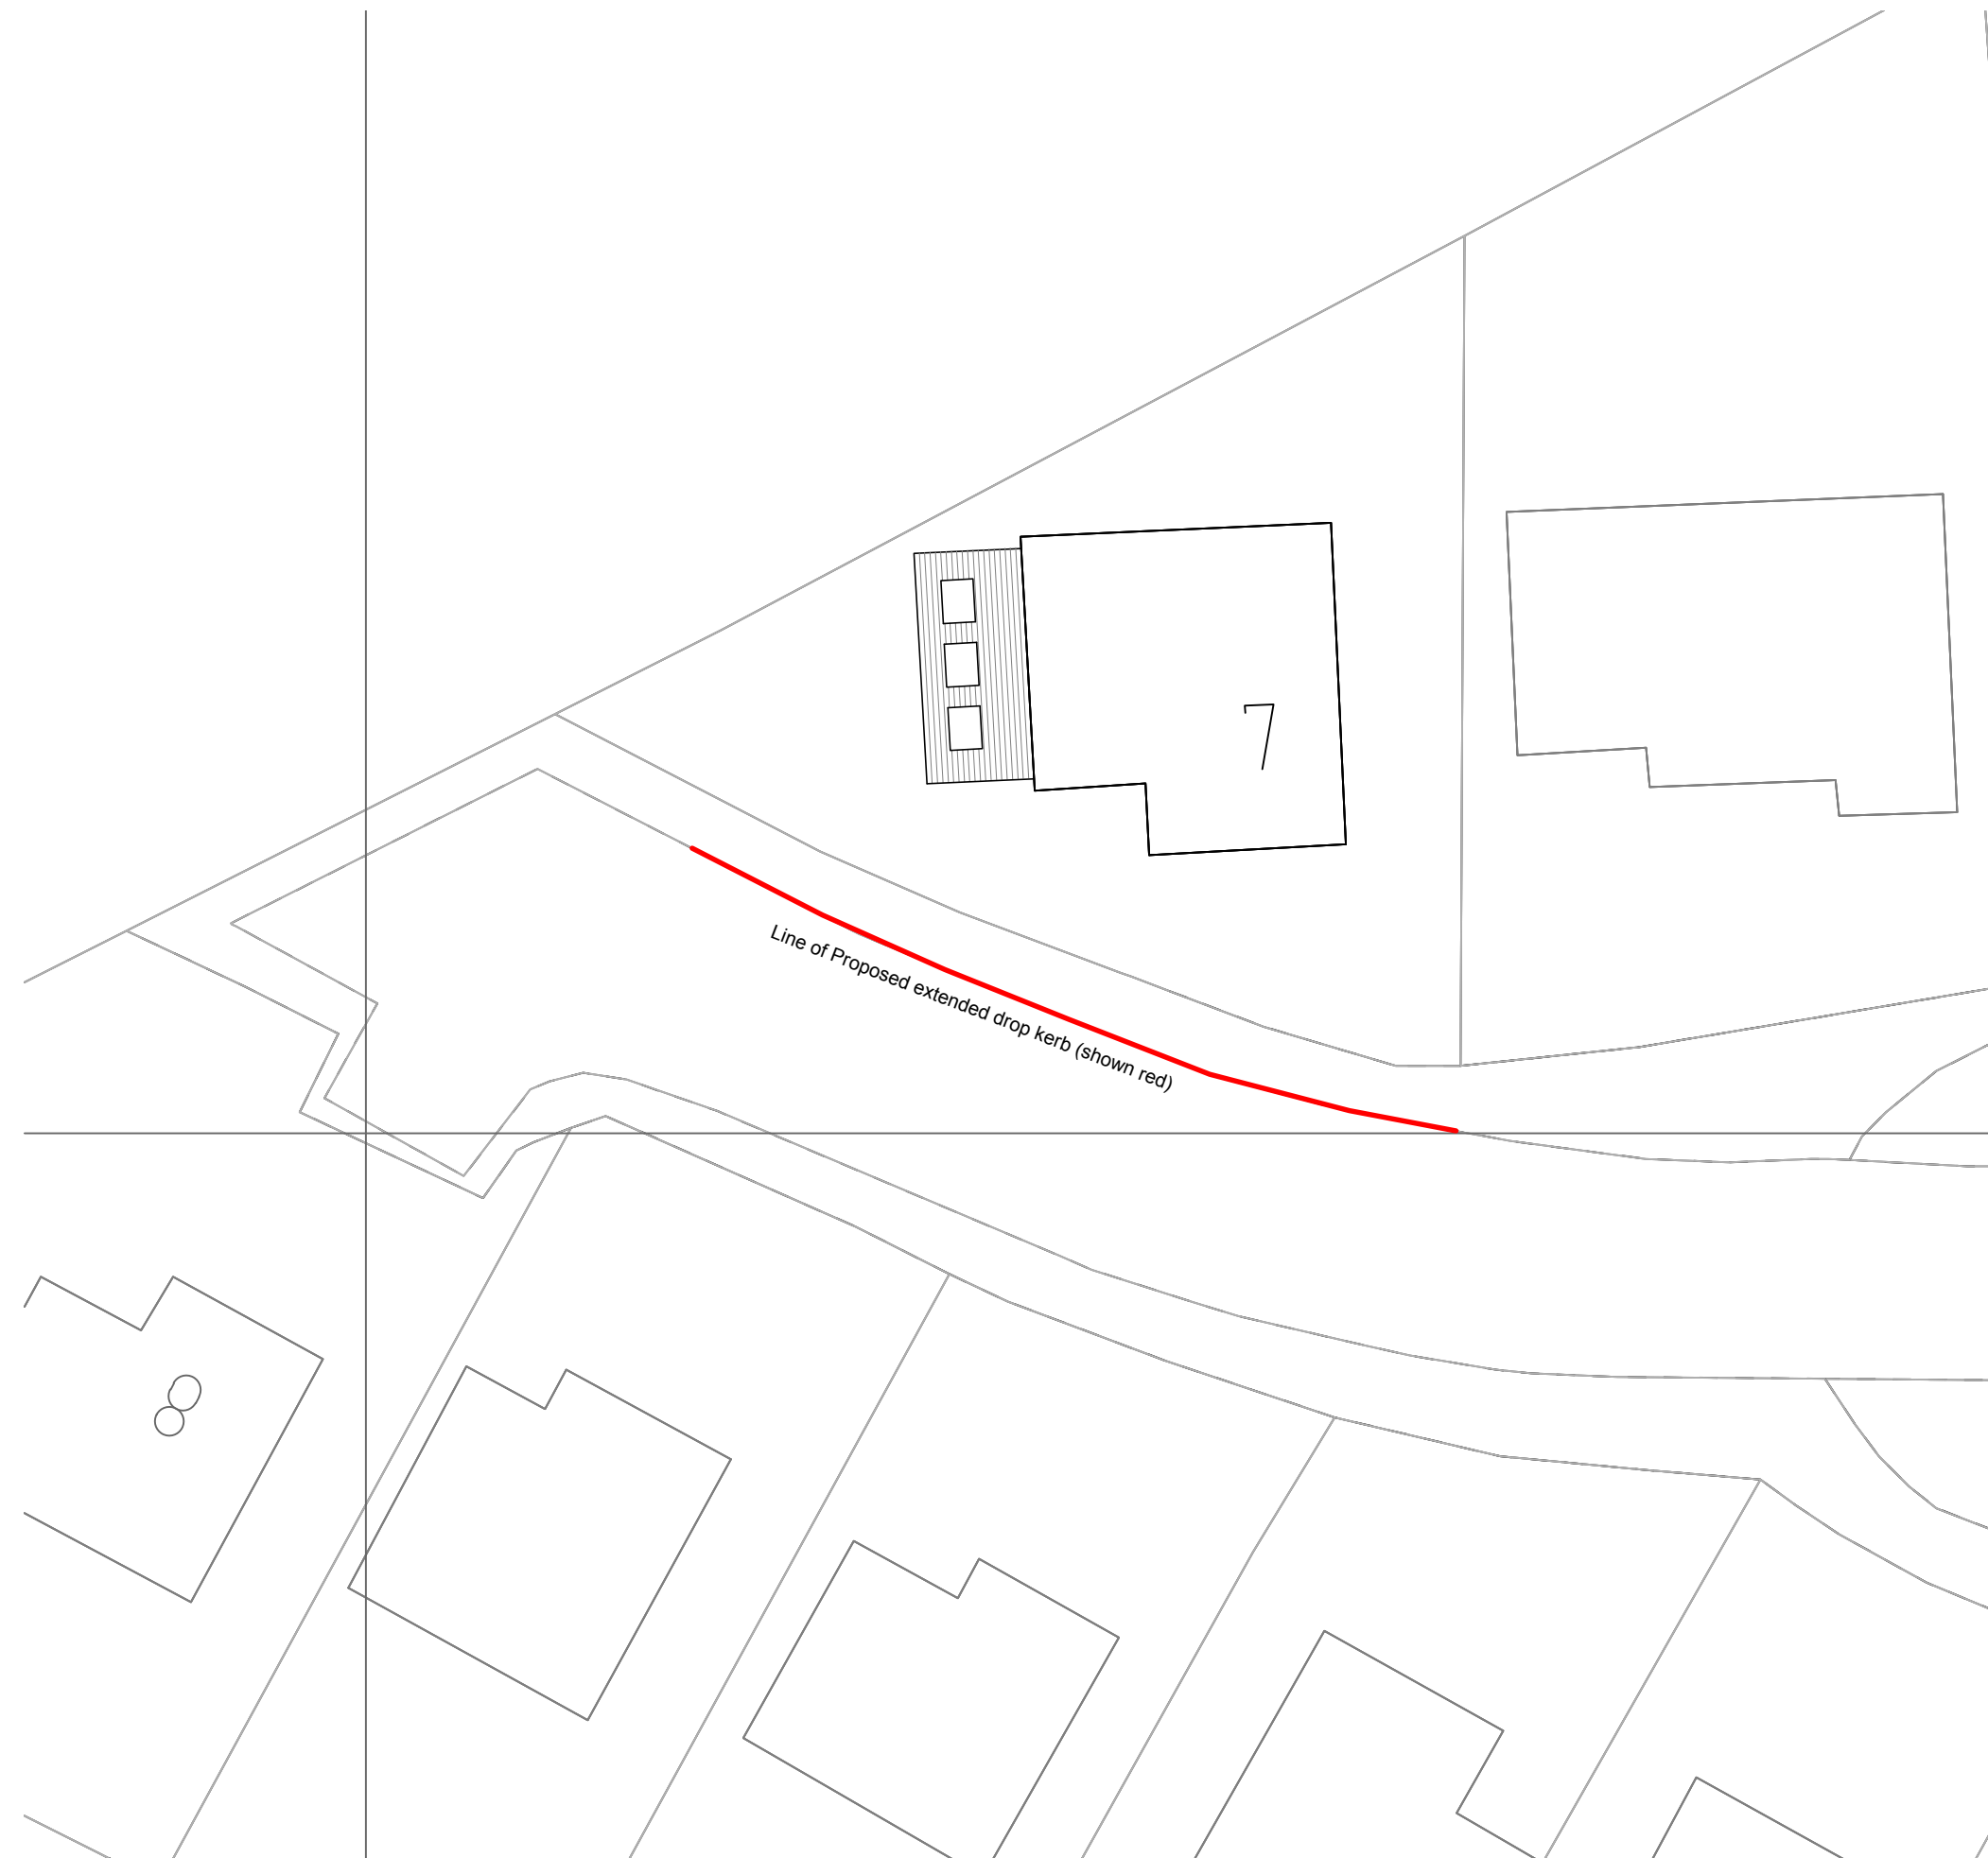

BLOCK PLAN
SCALE - 1:200

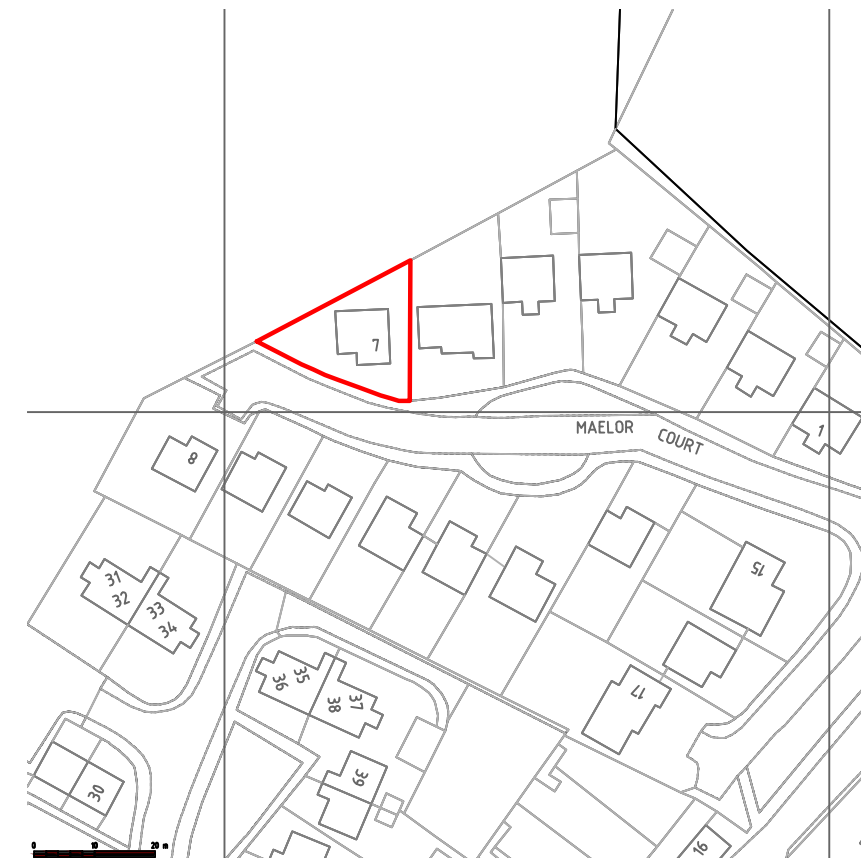

LOCATION PLAN
SCALE - 1:1250

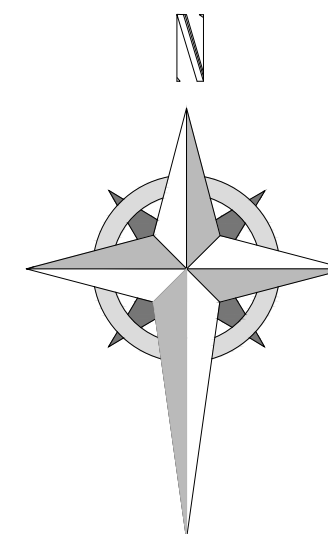

HDS ARCHITECTURAL SERVICES
 Ferndale Villa, 25 Manley Road,
 Wrexham, LL13 8HD
 Tel (01978) 353445
www.hdsarchitectural.co.uk

Project; 7 Maelor Court, Overton on Dee, Wrexham, LL13 0HE	
Title; Block Plan	Scale (A3); 1:200 & 1:1250
Dwg No; NA/PD/05	Date; July 2018
Revision; Rev A; Add drop kerbing as requested by client - 20-07-18	