


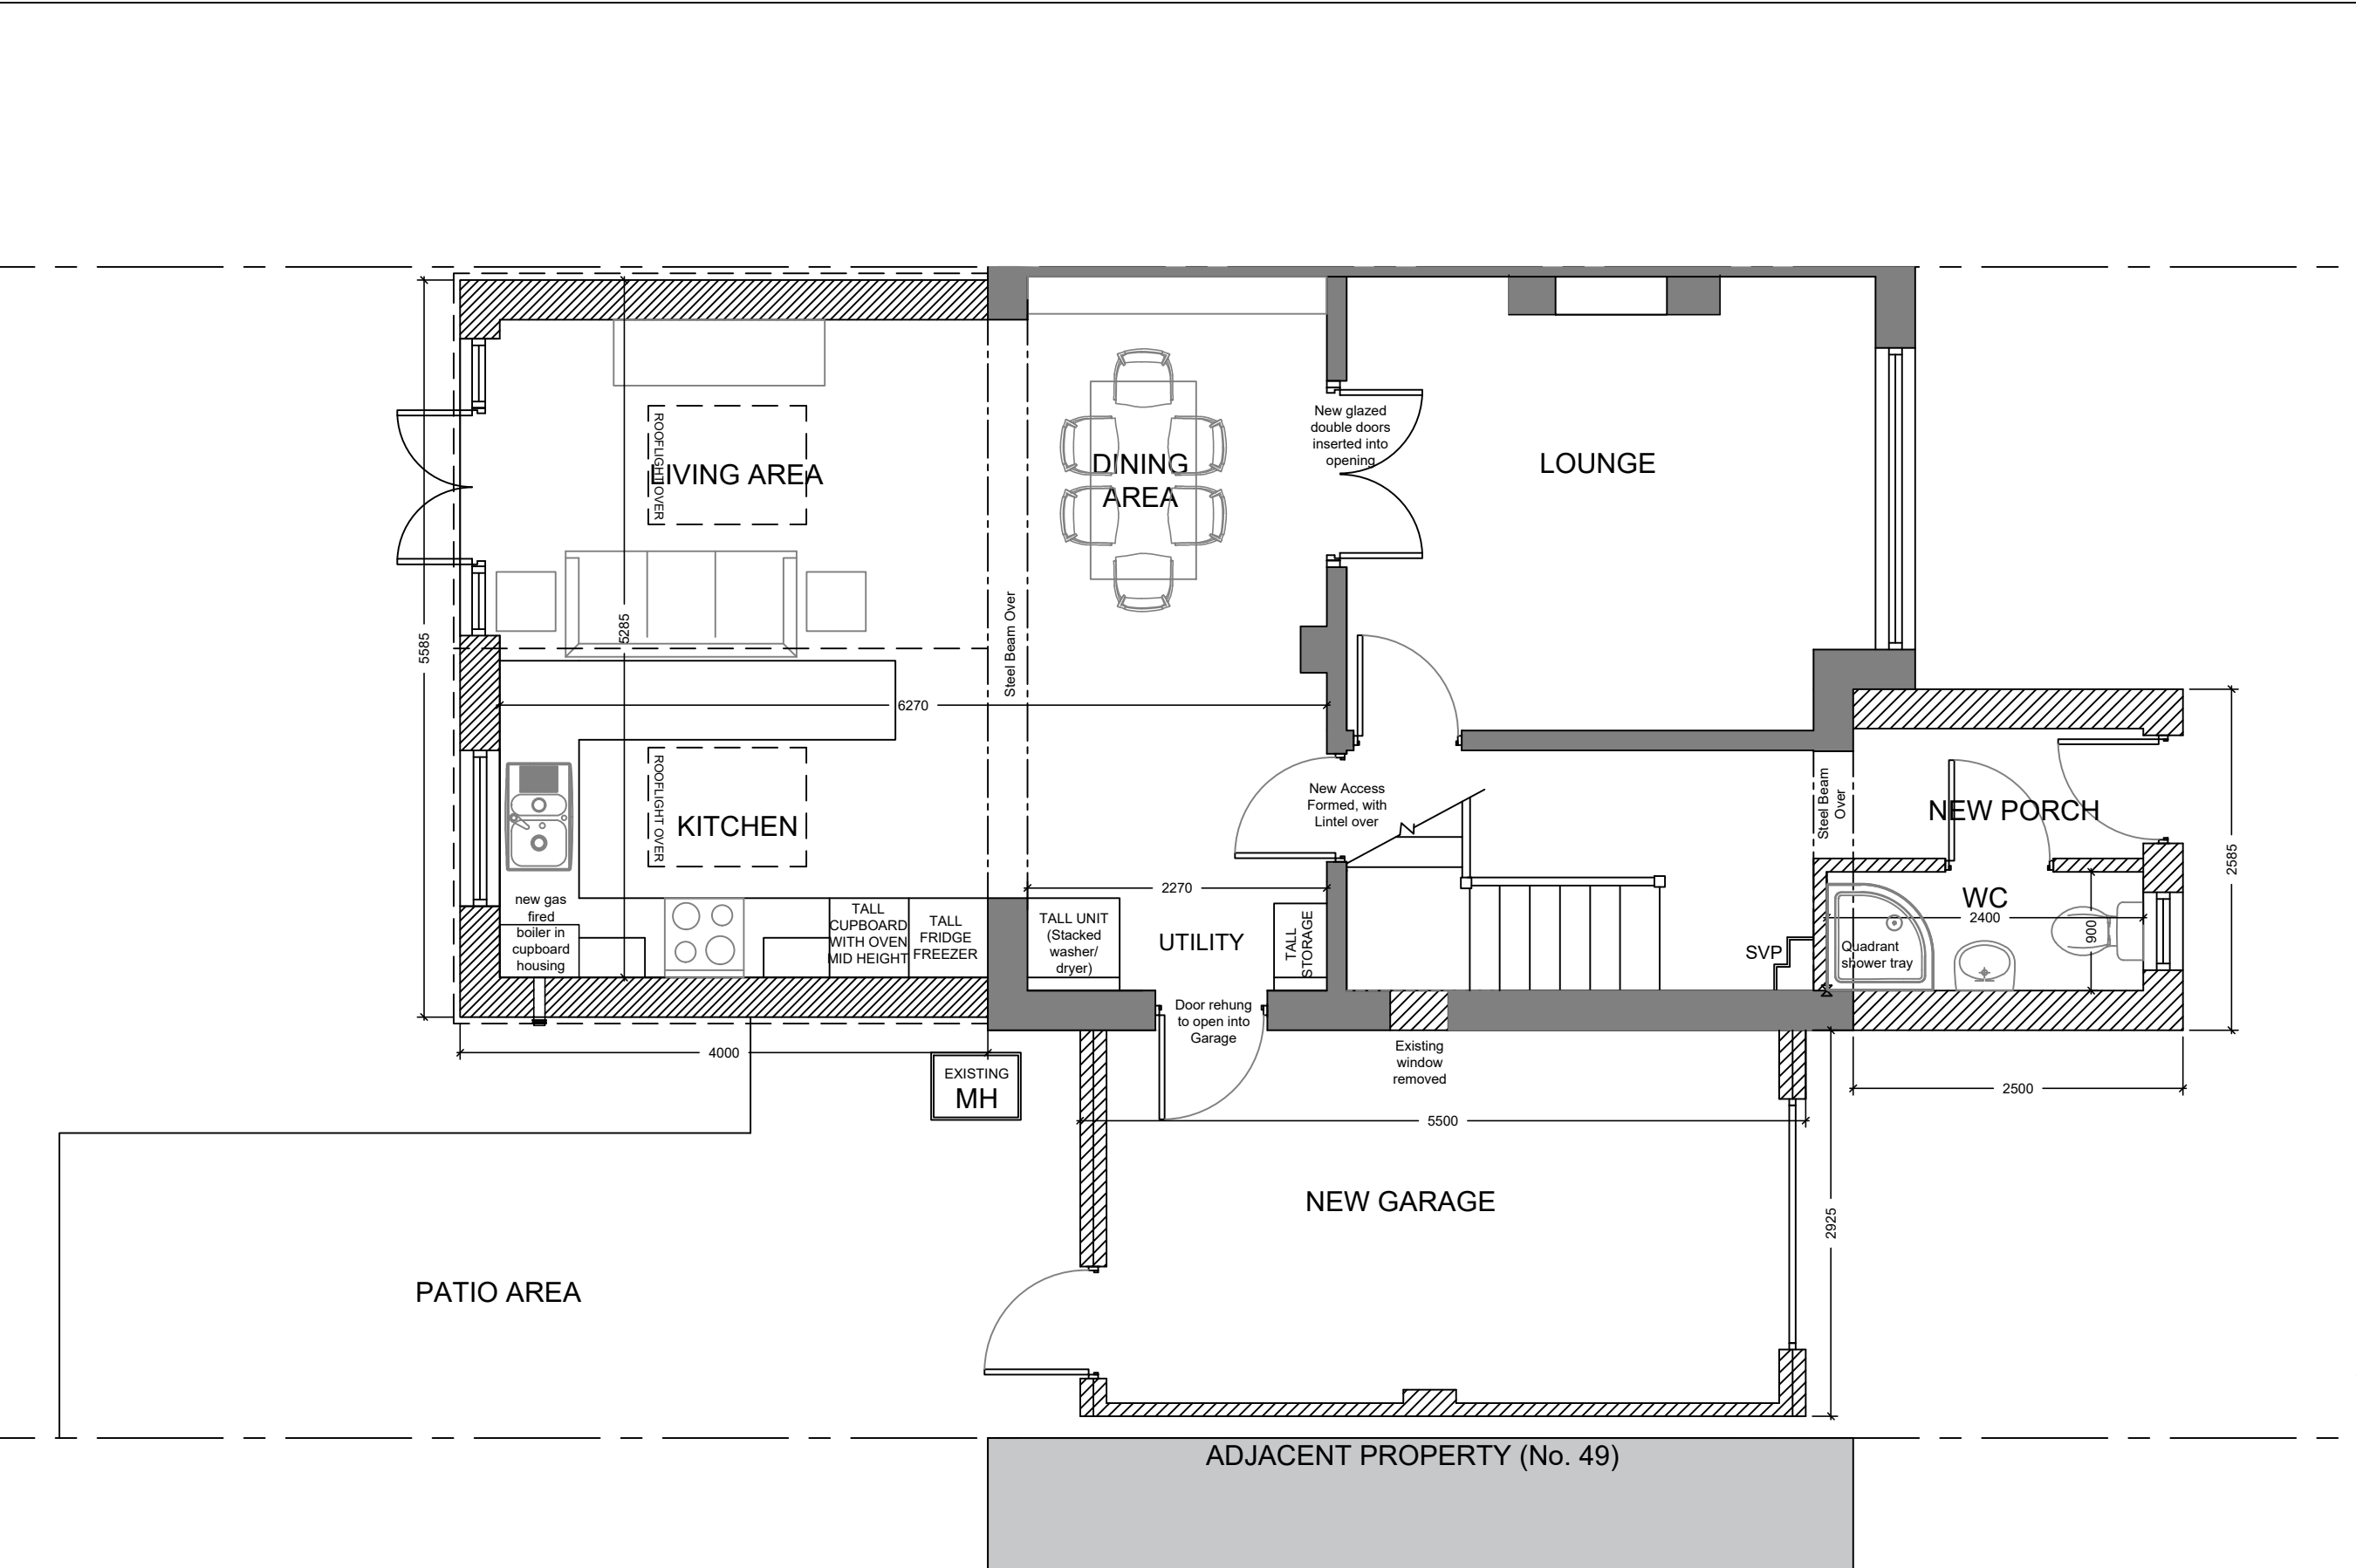

GROUND FLOOR PROPOSED 1:50

CLIENT			
Mr & Mrs Jones			
PROJECT			
48 Maes Y Waun, Chirk,			
DRAWING TITLE			
PROPOSED GROUND FLOORPLAN			
FOR PLANNING			
DRAWN	SP	CHECKED	-
SCALE	1:50	DRAWING No:	REVISION:
DATE	MAY 21	L(2)01	A