



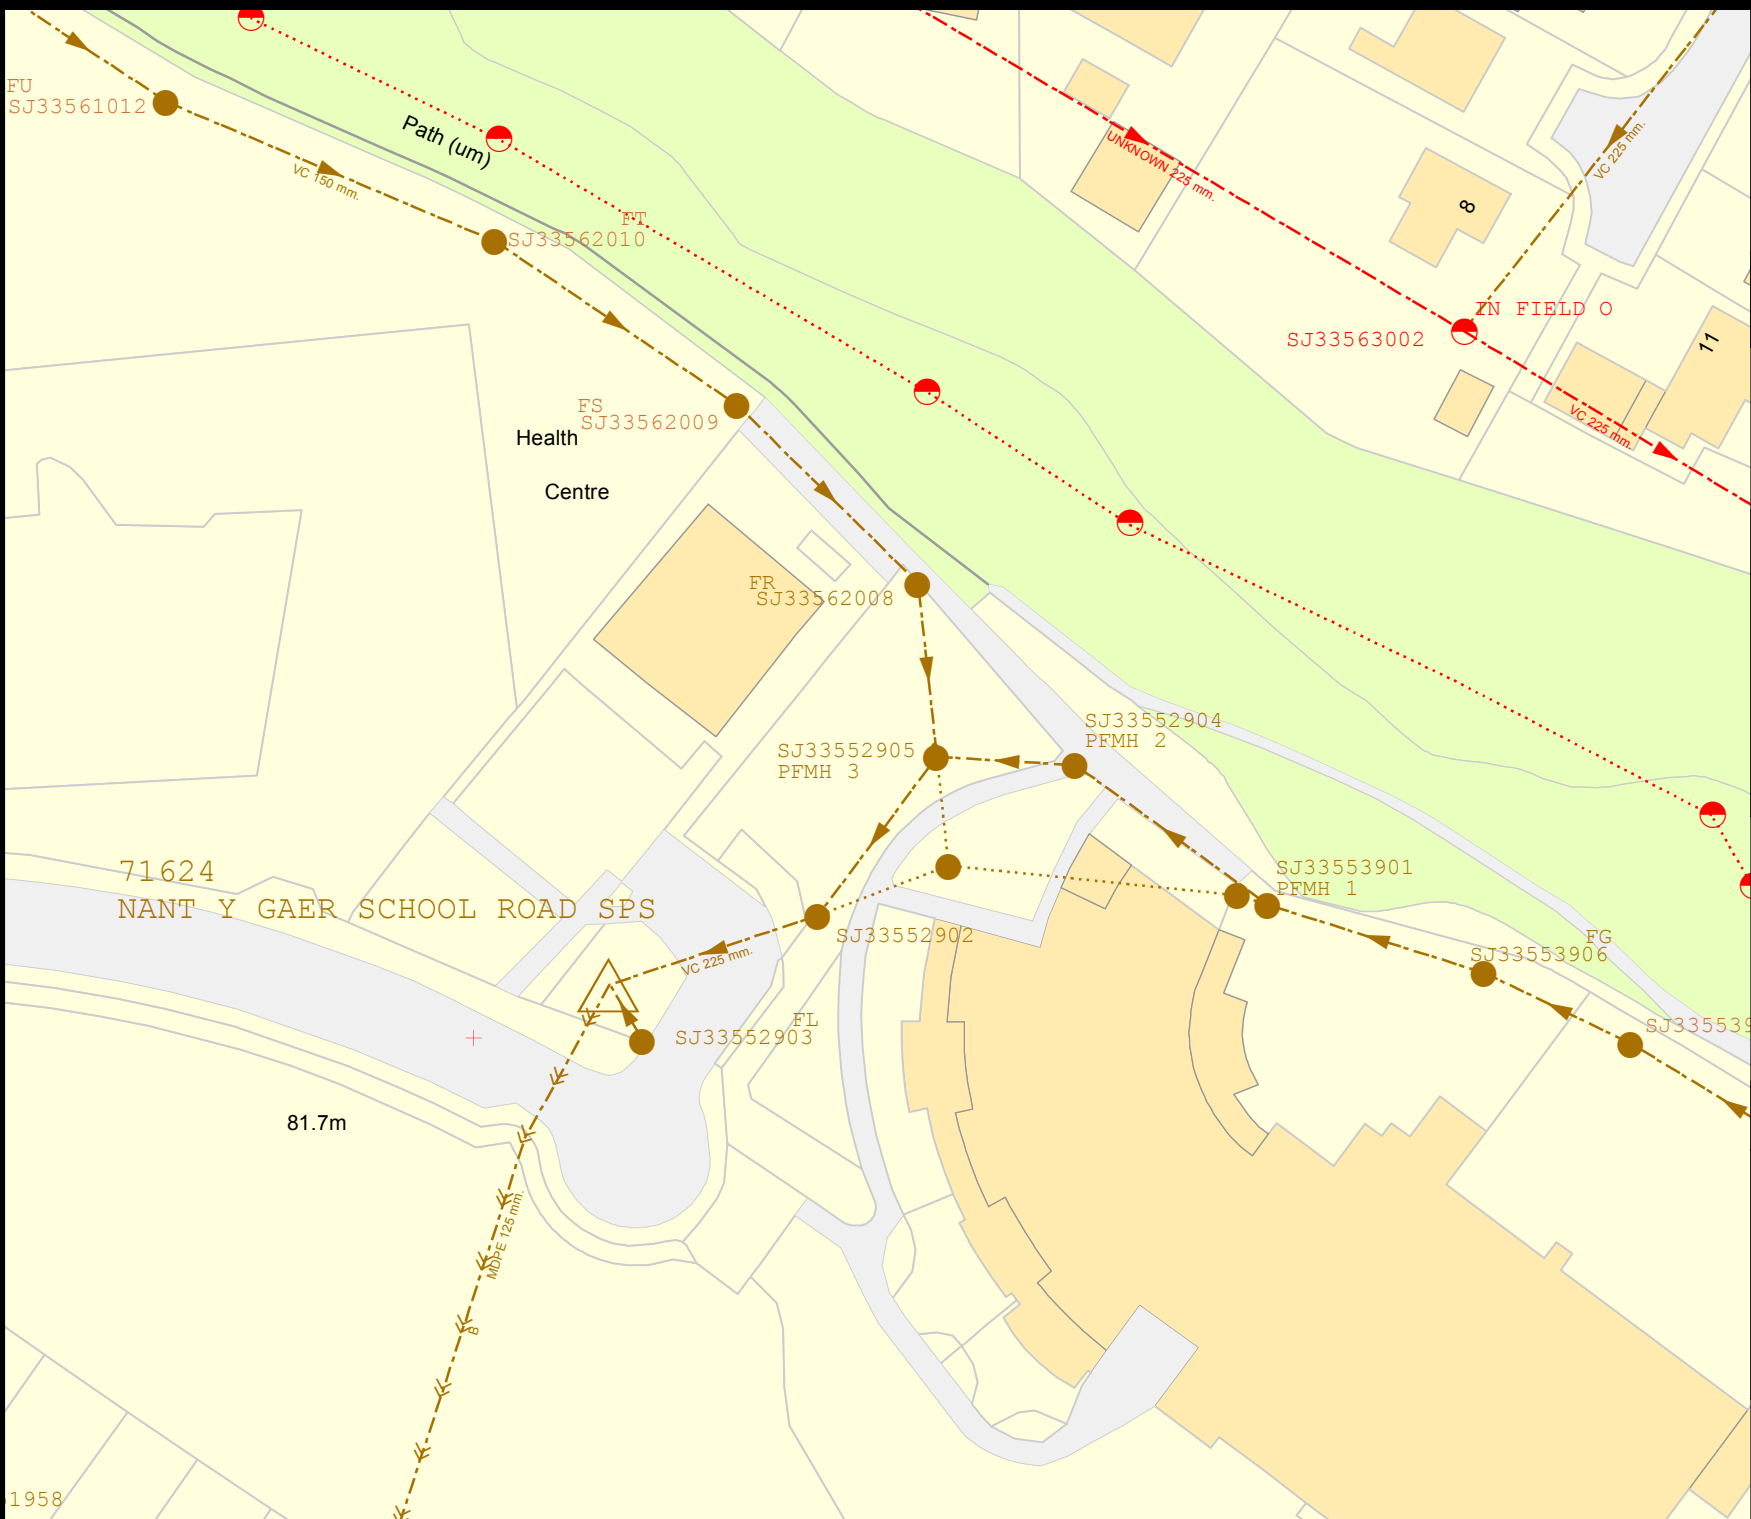

Dŵr Cymru
Welsh Water

Sewer Plan

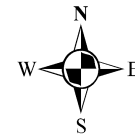

LEGEND(Representative of most common features)

- | | | |
|---|---|--------------------|
| Foul chamber | Surface water chamber | Outfall |
| Combined chamber | Combined sewer overflow | Storm Overflow |
| Special purpose chamber | Treatment works | Rising main |
| Pumping station | Private sewer subject to Sect. 104 adoption agreement | Gravity sewer |
| NB: Sewer symbol colour indicates the type. | Private sewer Transfer | Lateral Drain |
| RED - Combined | BROWN - Foul | Inspection Chamber |
| GREEN - Surface Water | Purple - Former S24 sewers (for indicative purposes only) | |

Notes:

Whilst every reasonable effort has been taken to correctly record the pipe material of DCWW assets, there is a possibility that in some cases pipe material (other than Asbestos Cement or Pitch Fibre) may be found to be asbestos cement (AC) or Pitch Fibre (PF). It is therefore advisable that the possible presence of AC or PF pipes be anticipated and considered as part of any risk assessment prior to excavation.

Dŵr Cymru Cylfyngedig (the Company) gives this information as to the position of its underground apparatus by way of general guidance only and on the understanding that it is based on the best information available and is not warranted as to its correctness in the event of excavations or other works made in the vicinity of the company's apparatus. The error of location of apparatus is liable to vary and any excavations made entirely on your own. The information which is supplied by the Company is given in accordance with statutory requirements of sections 103 and 109 of the Water Industry Act 1991 which is based upon the best information available and, in particular, but without prejudice to the generality of the foregoing, it should be noted that the records that are available to the Company may not disclose the existence of water mains, surface water drains, lateral drains or disposal mains and any excavations made in the vicinity of the Company's apparatus should be made with caution and the position of any apparatus should be ascertained by the use of appropriate equipment. It must be understood that the furnishing of this information is entirely without prejudice to the provisions of the New Roads and Street Works Act 1991 and the Company's liability for compensation for any damage to be ascertained.

**EXACT LOCATIONS OF ALL APPARATUS
TO BE DETERMINED ON SITE.**

Reproduced by permission of the Ordnance Survey on behalf of
HMSO. © Crown copyright and database right 2017.
All rights reserved.
Ordnance Survey Licence number 100019534

Map Ref: 333266,355990
Map scale: 1:750
Printed by: Natalie Walmsley
Printed on: 13 Aug 2021