


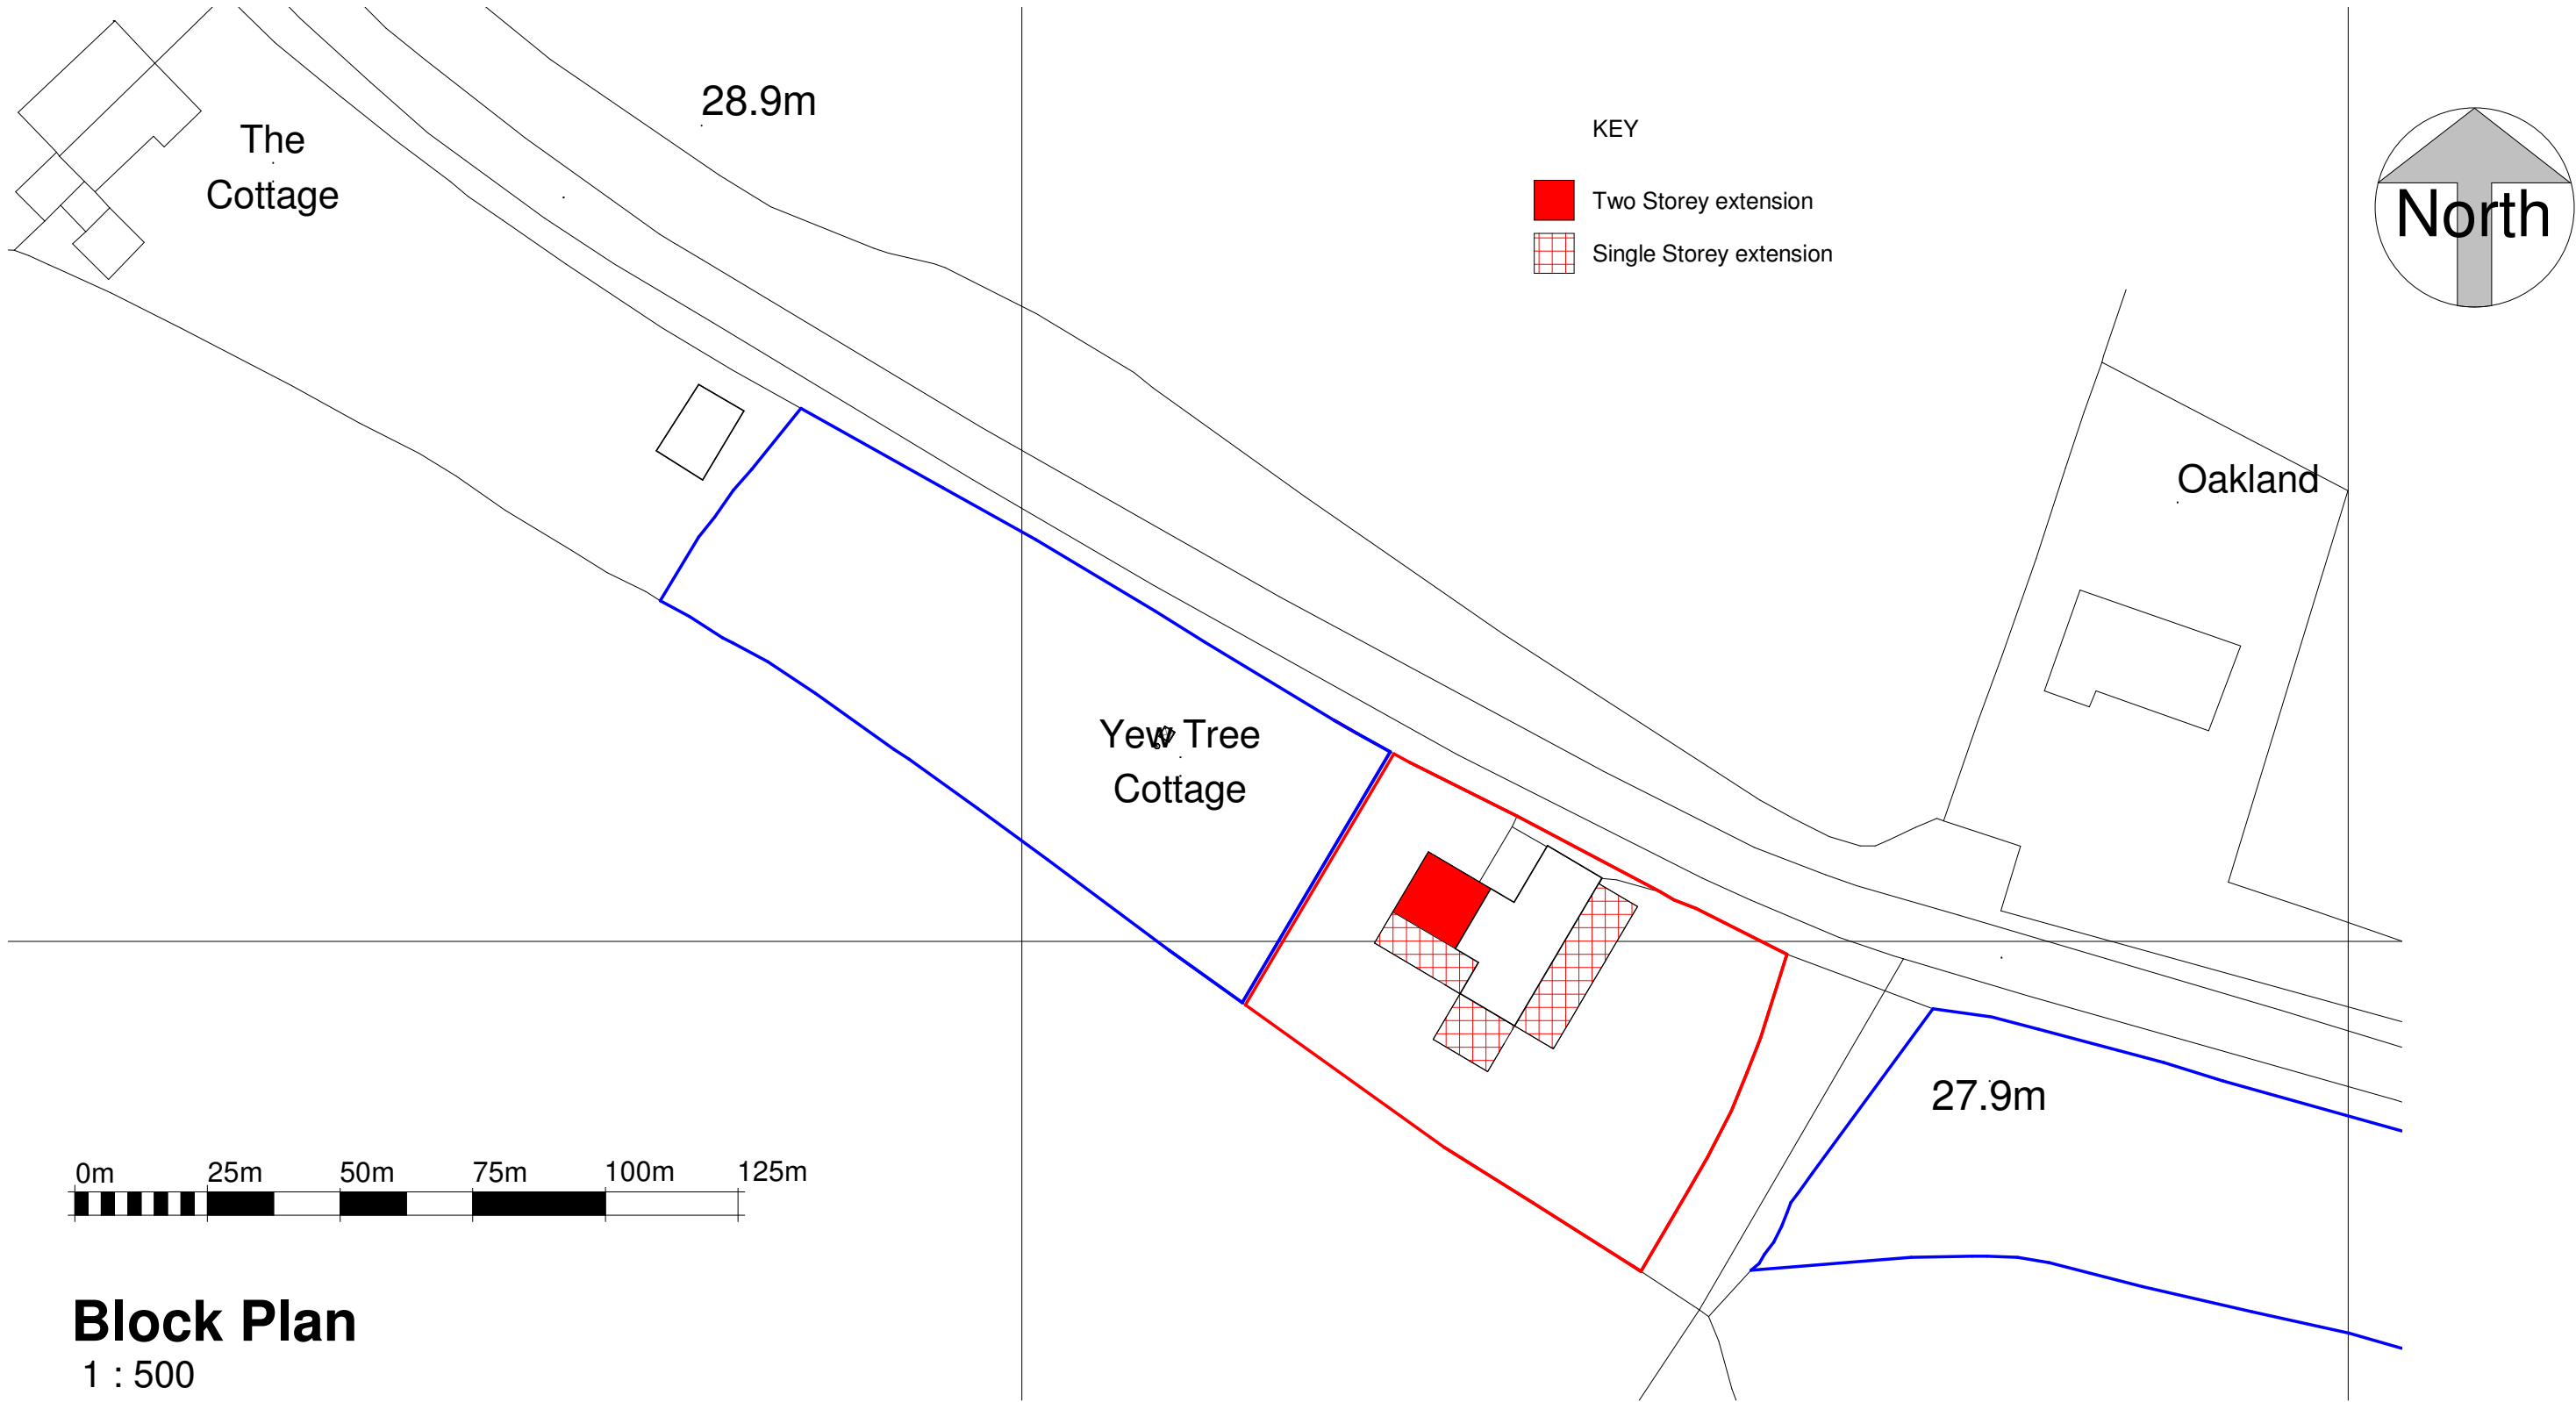

CROWN COPYRIGHT AND DATABASE RIGHTS 2020 OS LICENSE NO. 100019980

Rev.	Revision description	Drawn	Checked	Date
------	----------------------	-------	---------	------



Project	Yew Tree Cottage, Sun Lane	Scale @ A3	Drawn By	Checked By	Date
		1 : 500	GE	-	29.10.2020
Title	Block Plan	Drawing Number	Job No.	Sheet No.	Rev.
		20-24	A100	B	