




Dŵr Cymru
Welsh Water

Sewer Plan

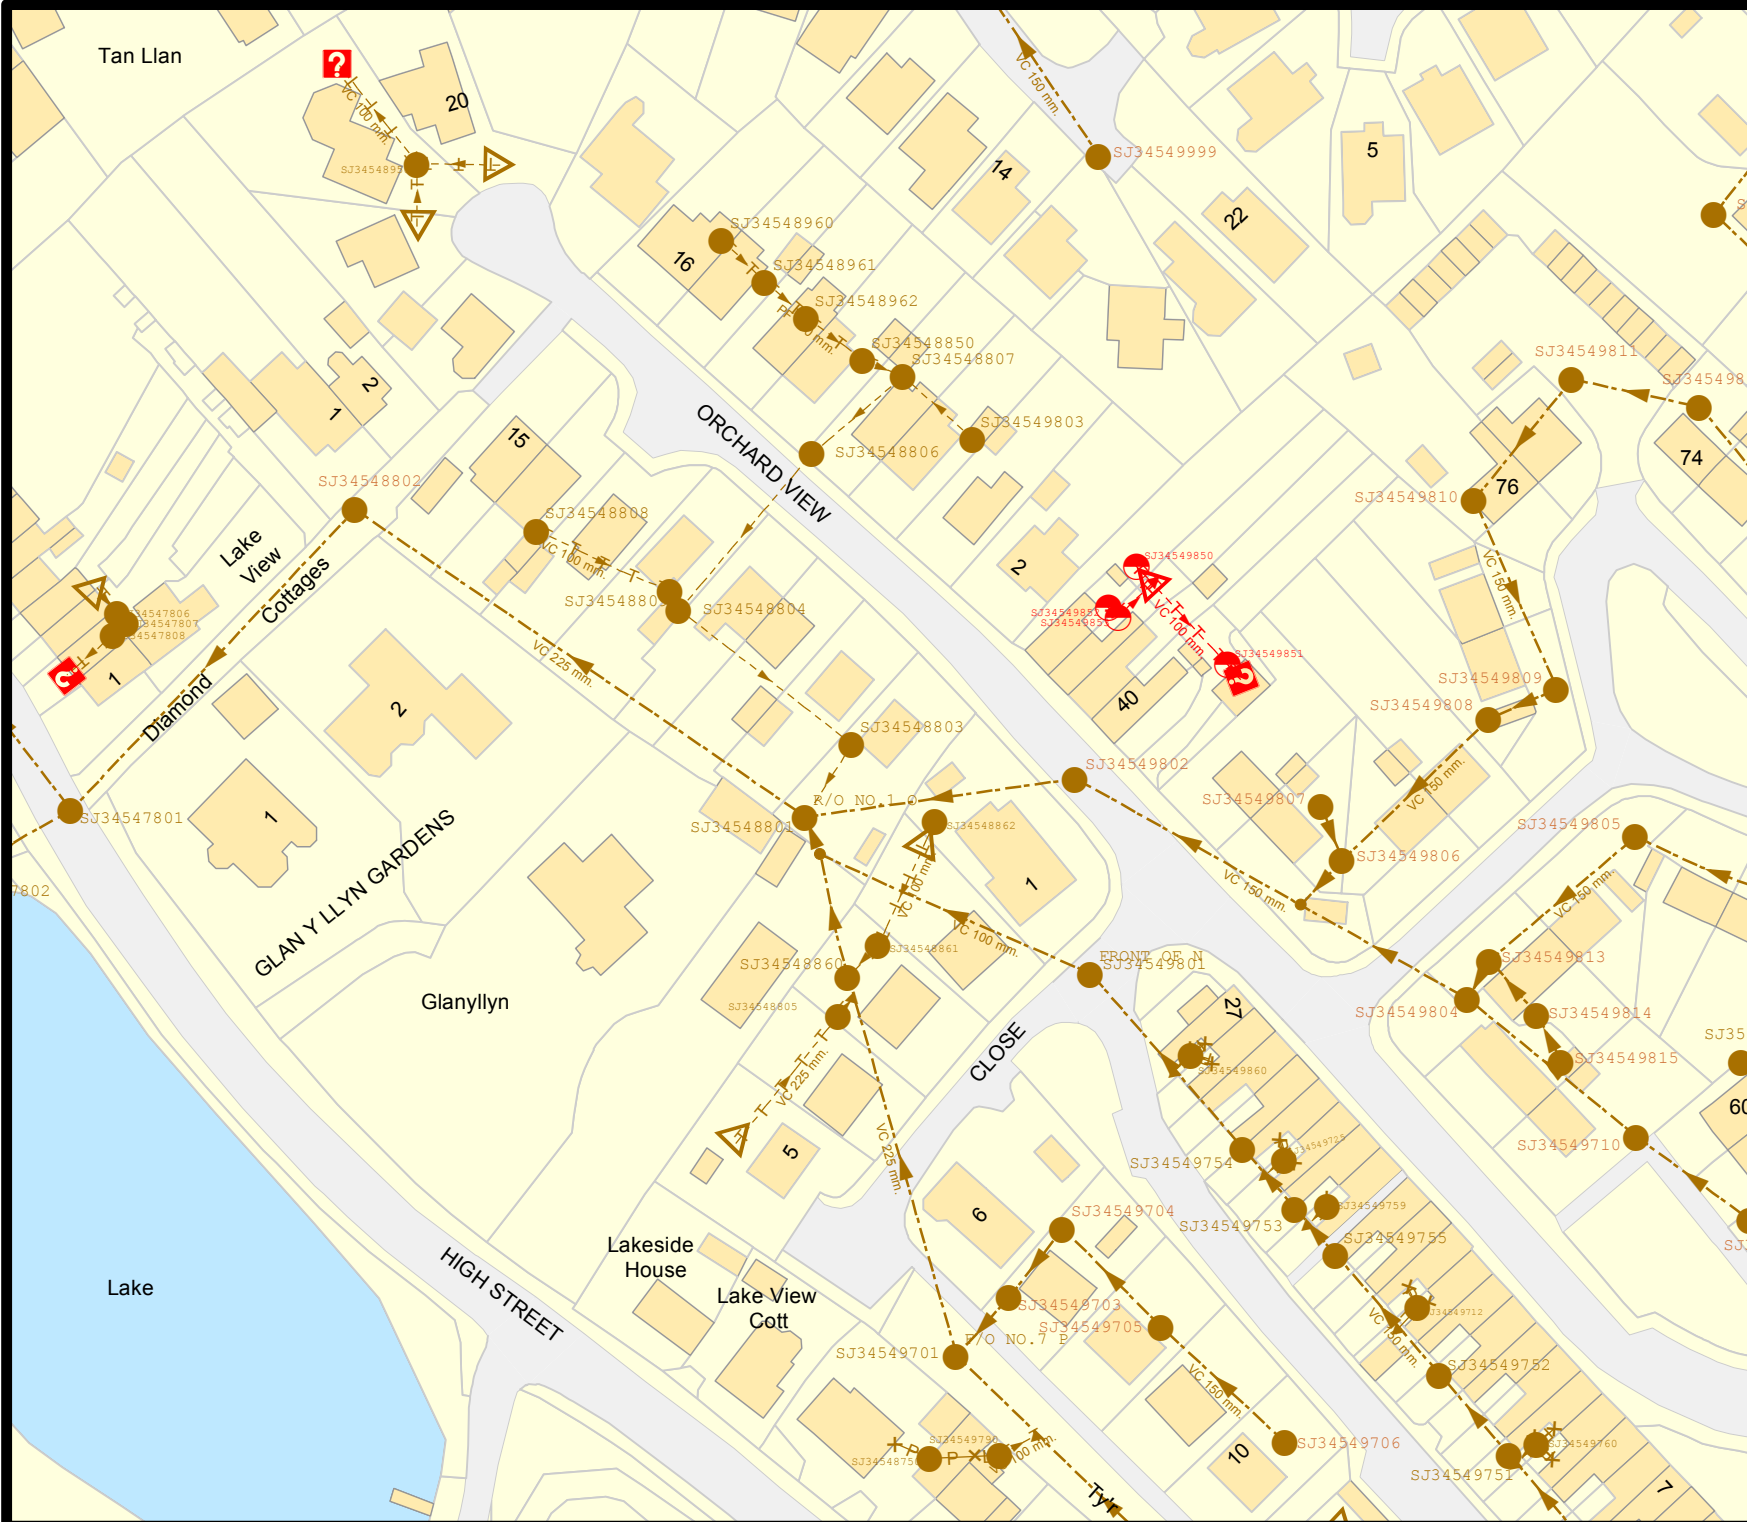

LEGEND(Representative of most common features)

Waste network	Surface water chamber	Outfall
Foul chamber	Combined sewer chamber	Storm Overflow
Combined sewer overflow	Special purpose chamber	Rising main
Treatment works	Pumping station	Rising sewer
NB: Sewer symbol colour indicates the type.	RED - Combined	S 104 Private sewer subject to Sect. 104 adoption agreement
GREEN - Surface Water	BROWN - Foul	Private Sewer Transfer
Purple - Former S24 sewers (for indicative purposes only)		Lateral Drain
		Inspection Chamber

Notes:

Whilst every reasonable effort has been taken to correctly record the pipe material of DCWW assets, there is a possibility that in some cases pipe material (other than Asbestos Cement or Pitch Fibre) may be found to be asbestos cement (AC) or Pitch Fibre (PF). It is therefore advisable that the possible presence of AC or PF pipes be anticipated and considered as part of any risk assessment prior to excavation.

Dŵr Cymru Cynnyddu (the Company) gives this information as to the position of its underground apparatus by way of general guidance only and on the understanding that it is based on the best information available and is not warranted as to its correctness in the event of excavations or other works made in the vicinity of the Company's apparatus. The error of locating apparatus facilities carrying out any excavations made entirely on your. The information which is supplied by the Company is given in accordance with statutory requirements of sections 103 and 109 of the Water Industry Act 1991 which is based upon the best information available and, in particular, but without prejudice to the generality of the foregoing, it should be noted that the records that are available to the Company may not reflect the existence of water mains, service pipes, drains, cables, ducts or other apparatus and any excavation should be made in accordance with the provisions of the Water Industry Act 1991 and the Company's rights to be compensated for any damage to be anticipated.

**EXACT LOCATIONS OF ALL APPARATUS
TO BE DETERMINED ON SITE.**

Reproduced by permission of the Ordnance Survey on behalf of
HMSSO. © Crown copyright and database right 2017.
All rights reserved.
Ordnance Survey Licence number 100019534

Map Ref: 334892.354844
Map scale: 1:1000
Printed by: Natalie Walmsley
Printed on: 18 Aug 2021