

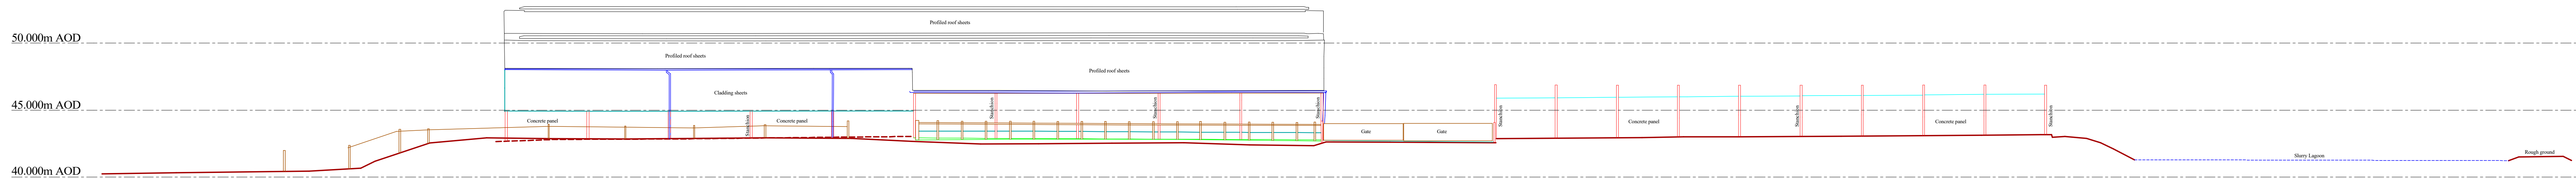



STREET SCENE ELEVATION 1

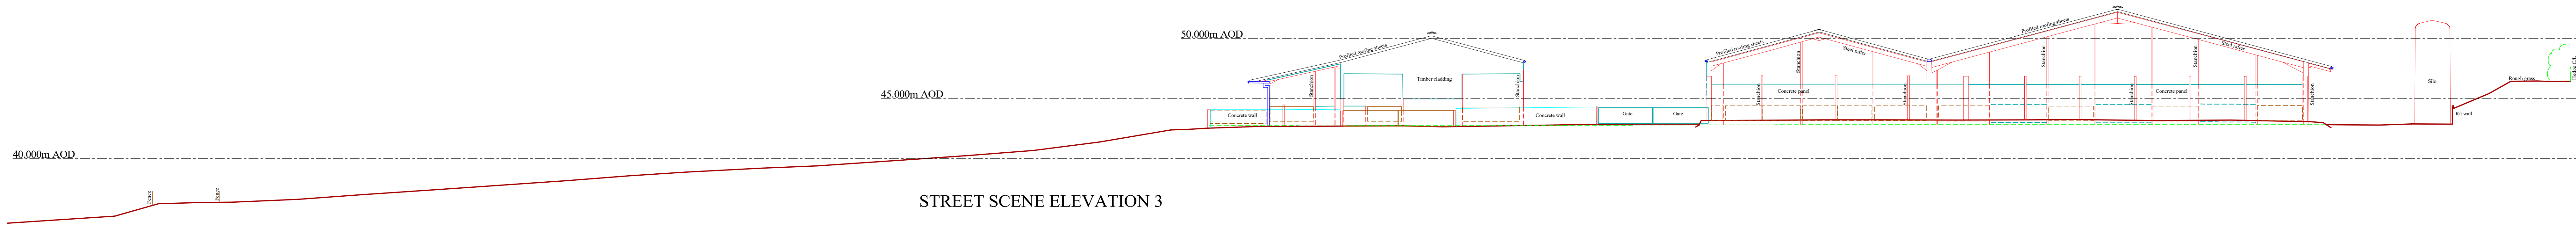

STREET SCENE ELEVATION 2

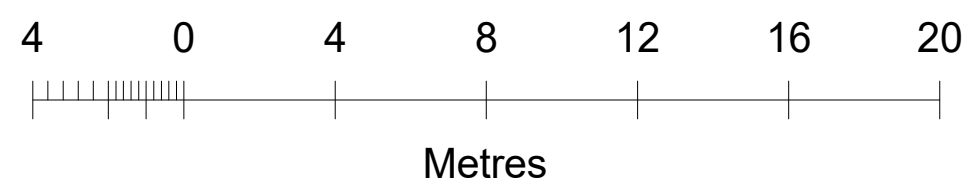

STREET SCENE ELEVATION 3

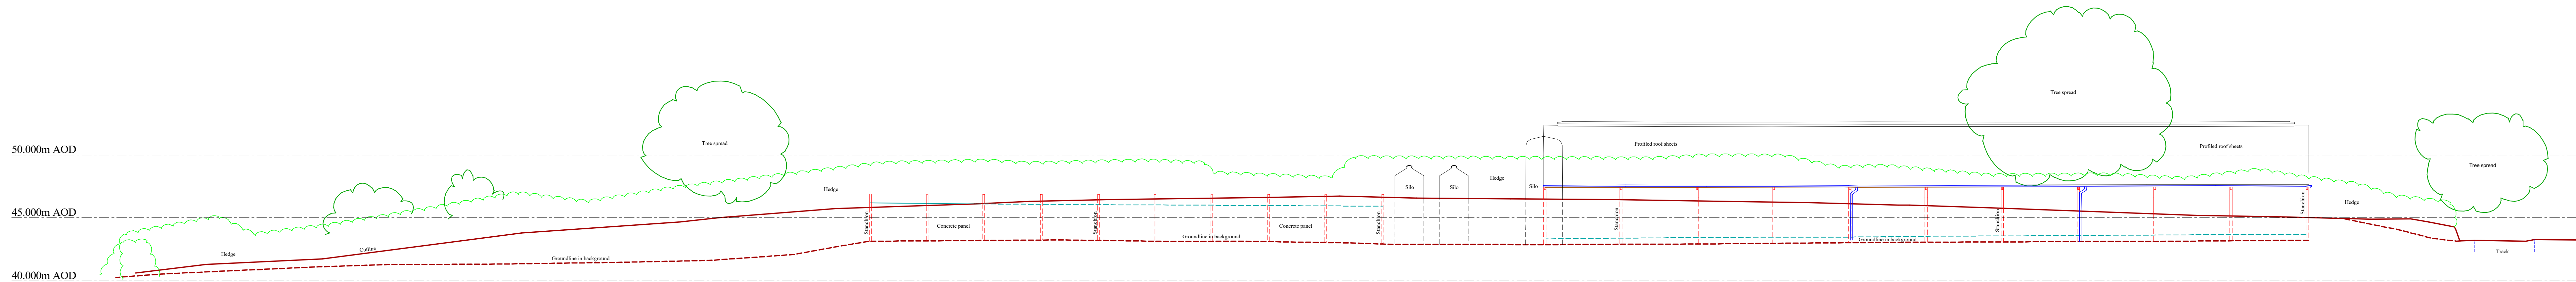

STREET SCENE ELEVATION 4

Services carried out by Cheshire Surveys Ltd

Topographical Surveys - Measured Building Surveys - 3D Laser Scanning - Check Surveys
Monitoring Surveys - Information Surveys - Volumetric Surveys - Levelling - Setting Out

Disclaimer:
All efforts have been made to survey all utility services within the boundary of the survey
We can not guarantee that we have been able to locate everything and further investigation
will be required to establish full extents of services

Legend

Armed	Hedge
Barrier	Gate
Bottom Of Bank	Iron Railing Fence
Bollard	Kerb Line
Borehole	Palisade Fence
Building	Paving
Canopy	Post & Panel Fence
Centreline	Post & Rail Fence
Chainlink Fence	Post & Wire Fence
Channel Line	Ramp
Closeboard Fence	Road Edge
Concrete Edge	Scrub
Concrete Post & Panel Fence	Steel
Concrete Slab	Step
Drop Kerb	Top Of Bank
Driveway	Track
Escarpment	Tree Line
Footpath	Wall

Abbreviations

BT	BT Manhole	IC	Inspection Cover
CATV	Cable TV	INV	Invert Level
CCTV	Close Circuit TV	LP	Lamp Post
DPC	Damp Proof Course	MH	Man Hole
EARTH	Earth Point	OH	Overhead Cable
EP	Electricity Pole	OSM	Ordinance Survey
ER	Earth Rod	RS	Road Sign
ES	Escarpment	TP	Telegraph Pole
FFL	Finish Floor Level	W	Water Cover
G	Gully	WL	Water Level

Notes:
Vertical control established using SmartNet GPS Network and OSGB(15) coordinate System

CHESHIRE SURVEYS LTD
Setting out and Survey Engineers

Unit 2, Barrowmore Enterprise Estate, Gt Barrow, Chester CH13 7JS
Email: dean@cheshiresurveys.co.uk Tel: 01829 741859 Mob: 077 9099 3661

Client	Mr R Knowles
Location	East View Farm, Burton
Description	Street Scene Elevations
Drg. No.:	B0418/3294/2
Scale: 1:	200/A0
Date:	16/07/2018
Surveyed By:	DC
Drawn By:	DC
Amend:	*