



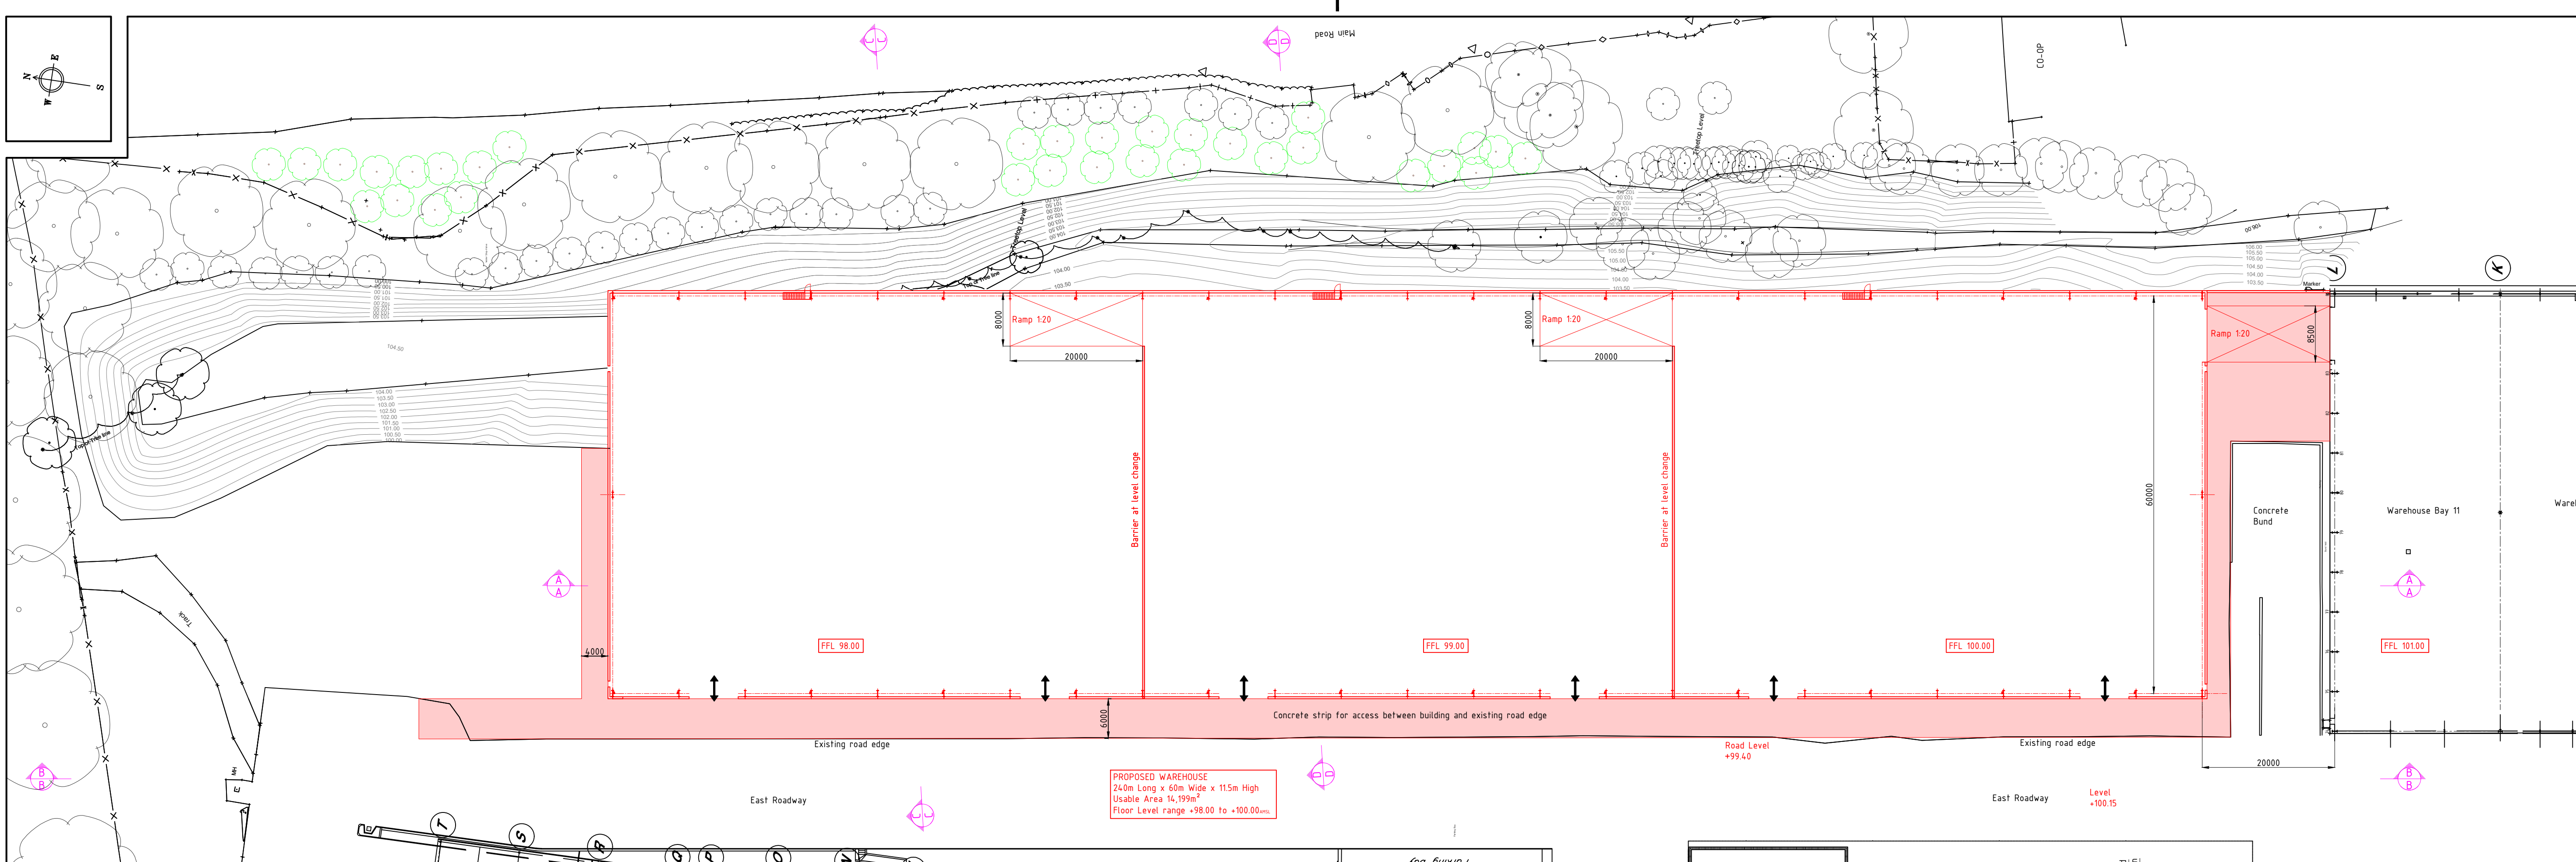


Plan

Scale = 1:500

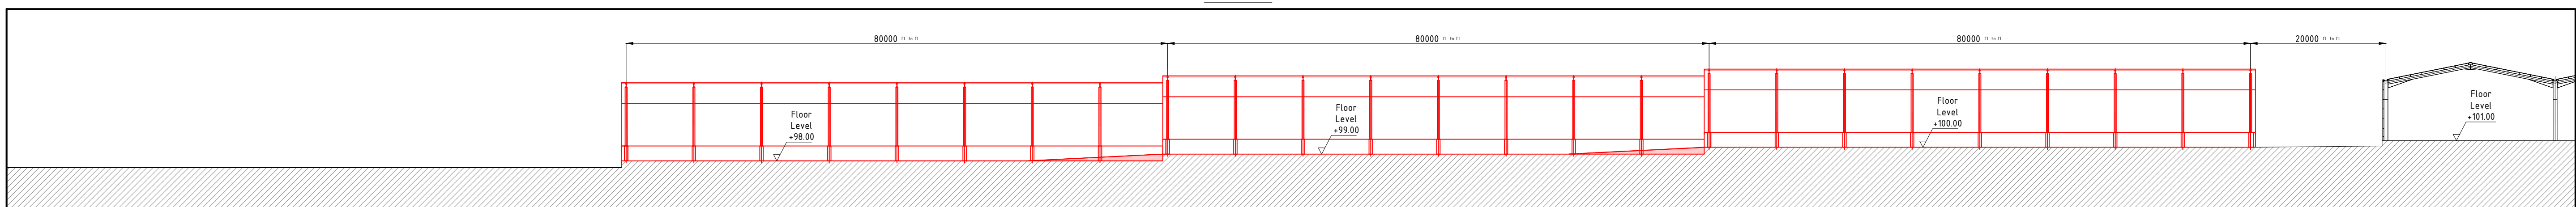


Section 'A-A'

Scale = 1:500

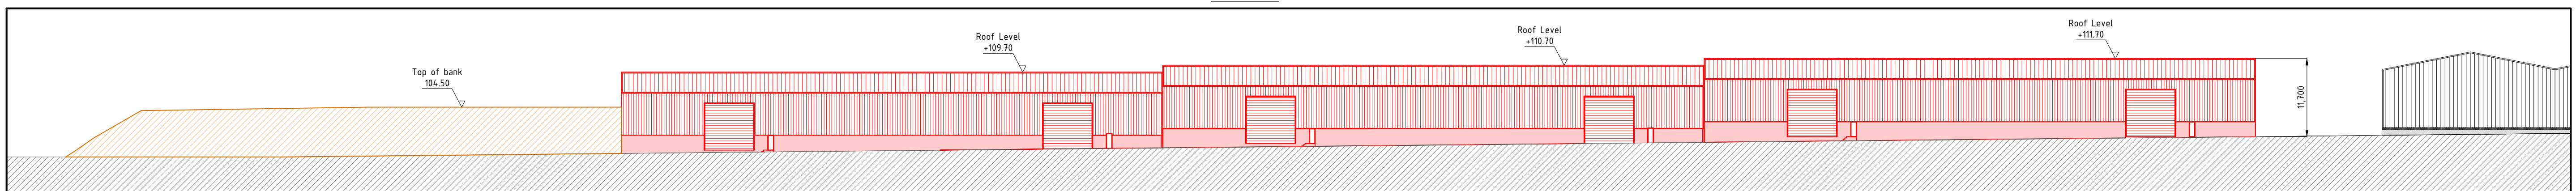


Section 'B-B'

Scale = 1:500

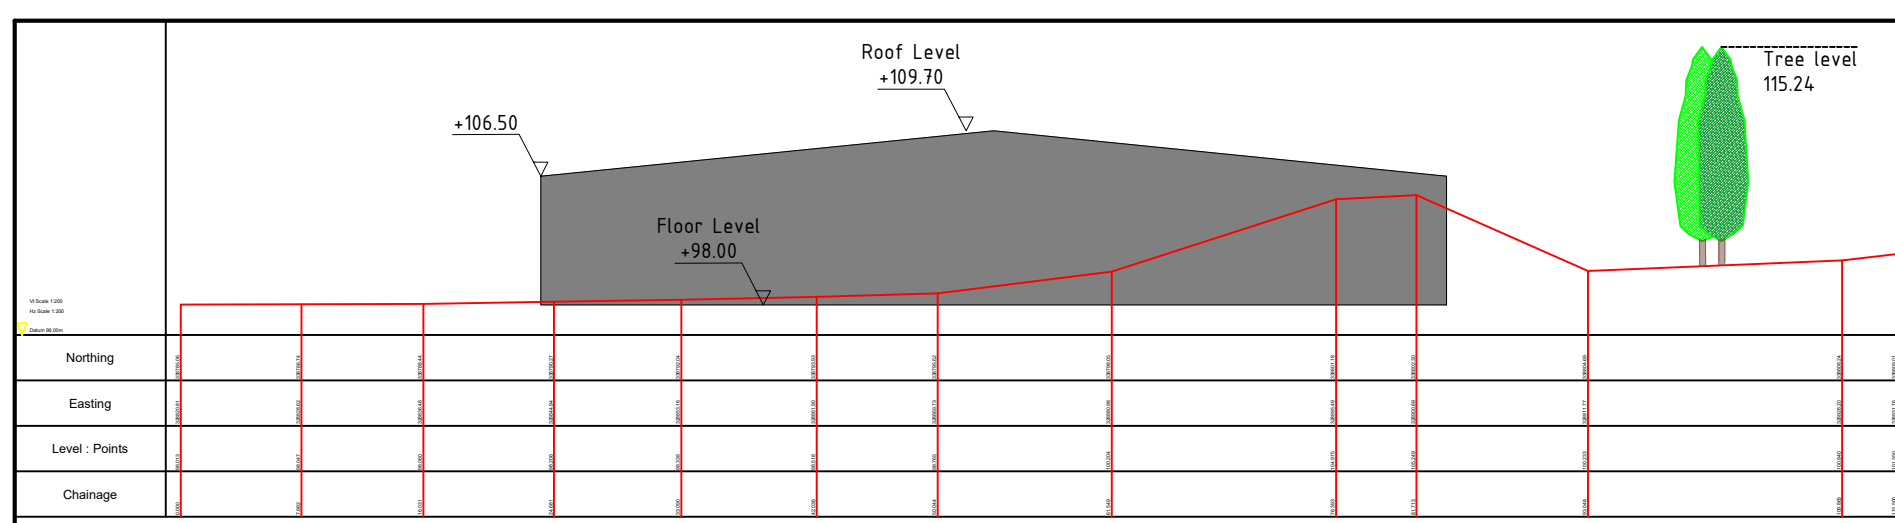


Section 'C-C'

Scale = 1:500

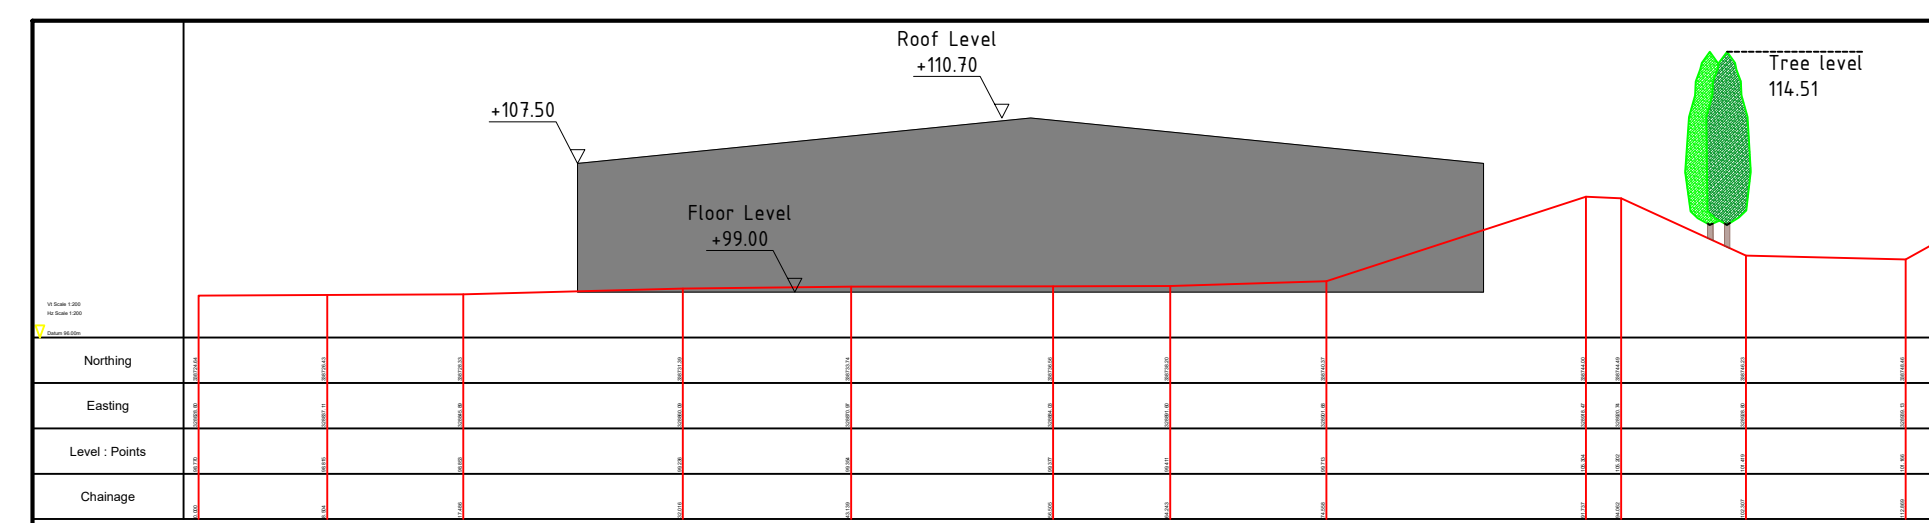

Section 'D-D'

Scale = 1:500

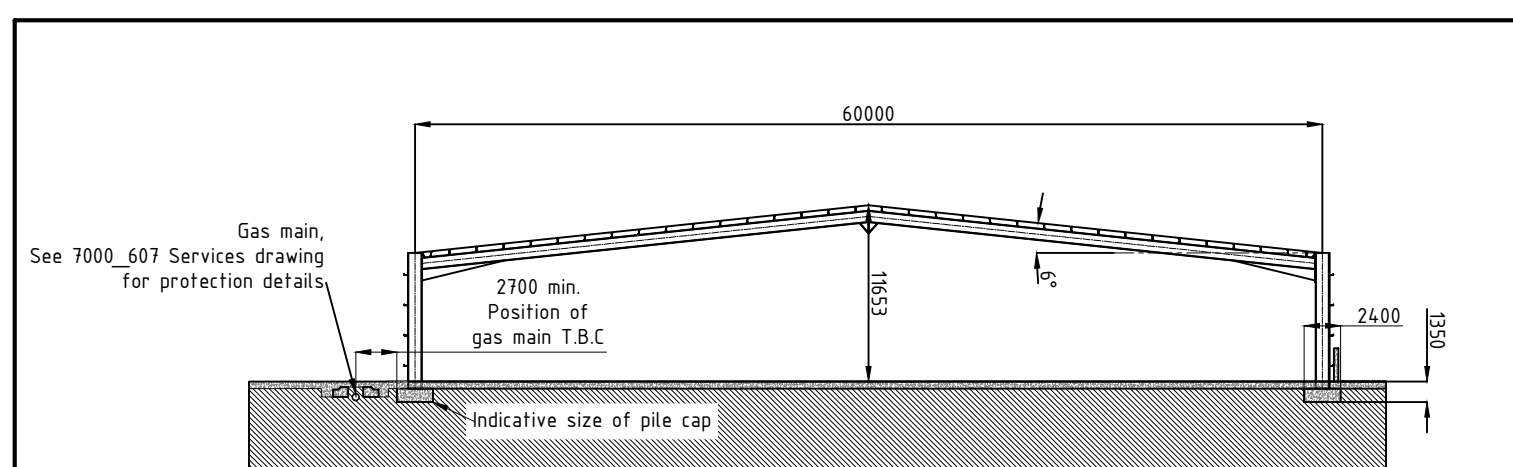

Typical portal section

Scale = 1:500

D	Revised layout of warehousing	15.01.2021	A.Hilditch
C	Drawing set focused on East Logyard warehousing proposal for planning	21.09.2020	M. Welch
B	Layout of proposed warehouse revised.	11.09.2020	M. Welch
A	East Logyard Warehouse proposal and Asphalt yard added. Reception proposal removed	15.07.2020	M. Titchcombe
Index	Modification	Date	Name
Status	Project leader	Date	Name
Drawn	01.10.2019	M. Titchcombe	origin
Checked			
Project number		Project name	
Description	East Warehouse Proposal		
Drawing number	7000/607		
Index		Sheet/Number	
D		1/4	

Confidentiality: This drawing is the property of Xylo Technologies AG. It is not to be distributed or used without prior written permission. Any unauthorized use or disclosure of information is prohibited and may be unlawful.

Xylo Technologies AG
Rüschhofstrasse 1
CH-9052 Niederterfenen
Schweiz

Kronospan Ltd
Hansgymn Farm
LLN, SWI, CH, Wrexham
United Kingdom

Preliminary: 18.02.2021