



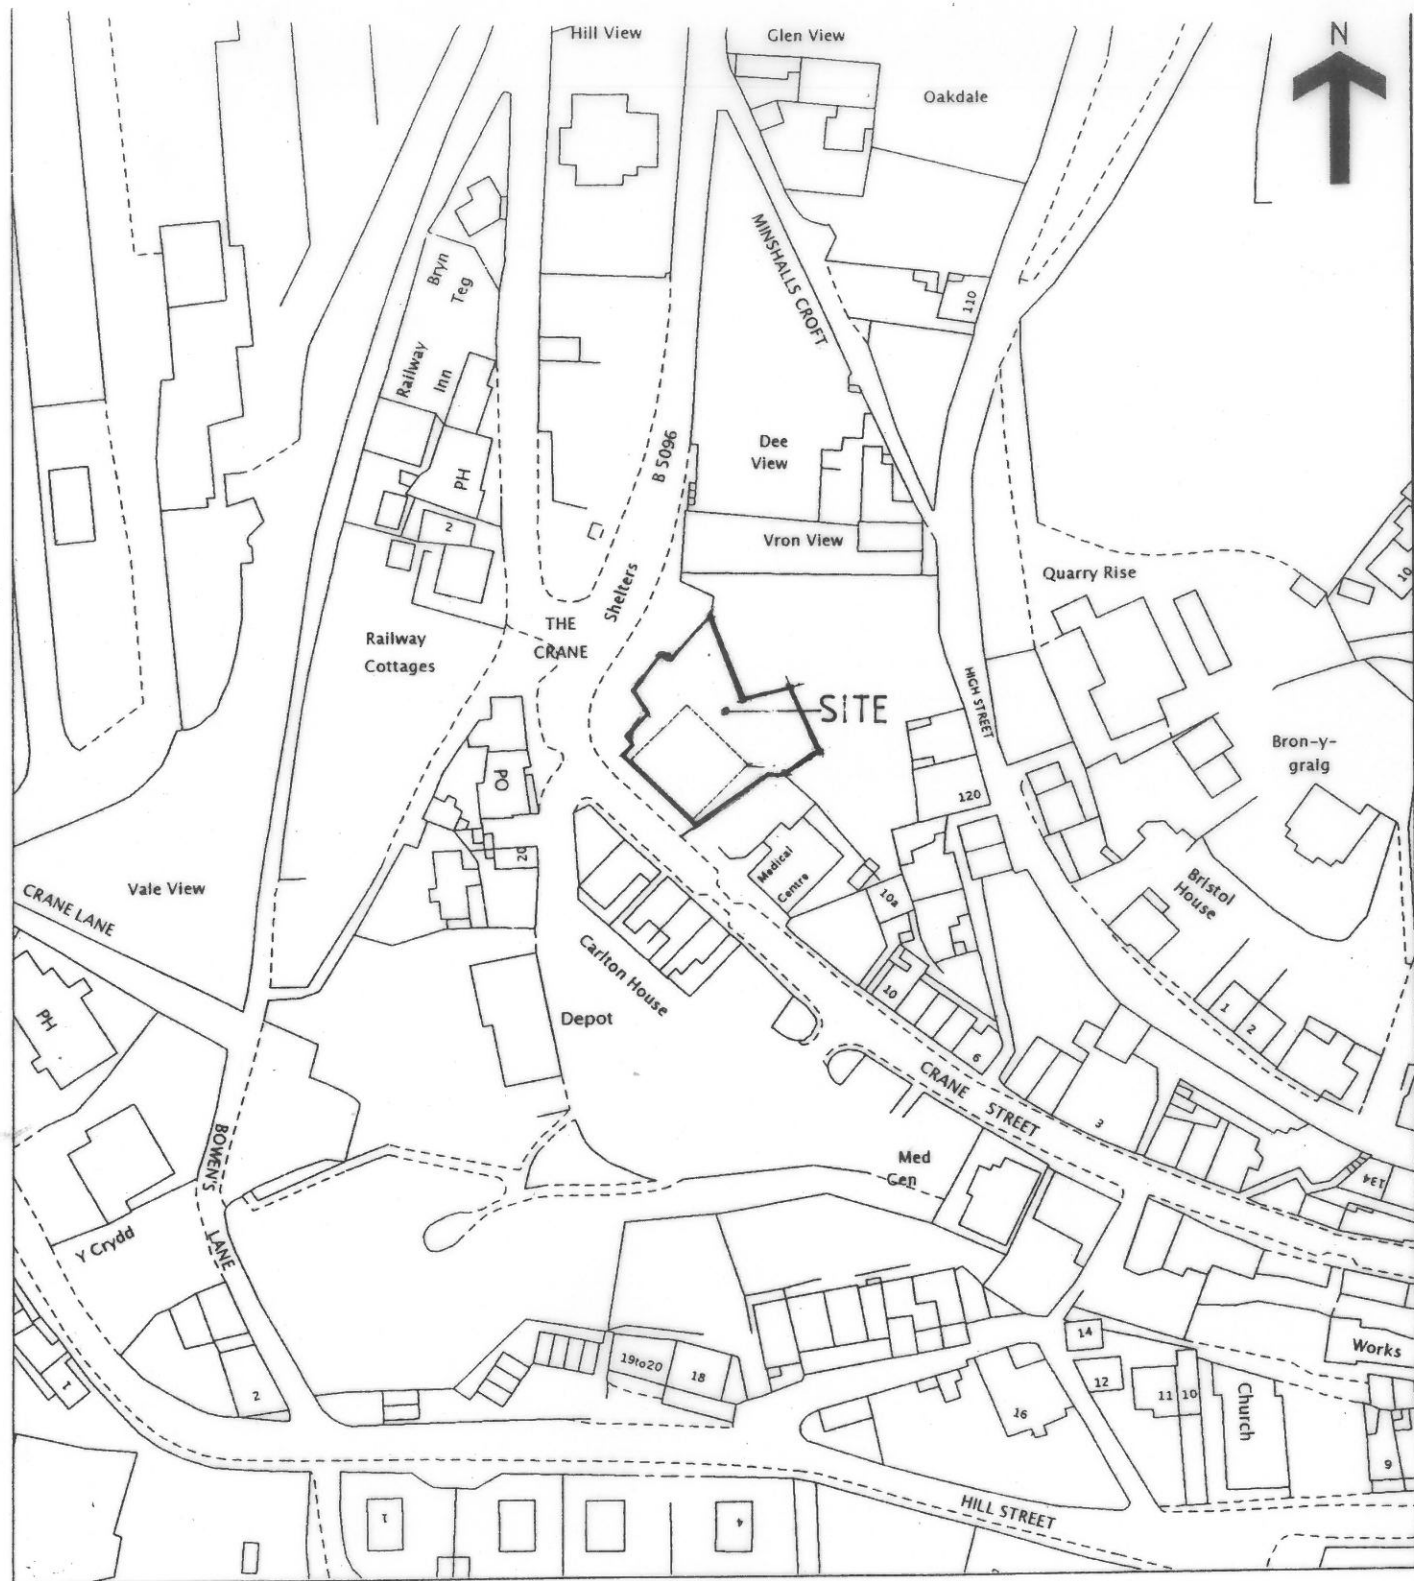

SITE LOCATION PLAN 1.1250

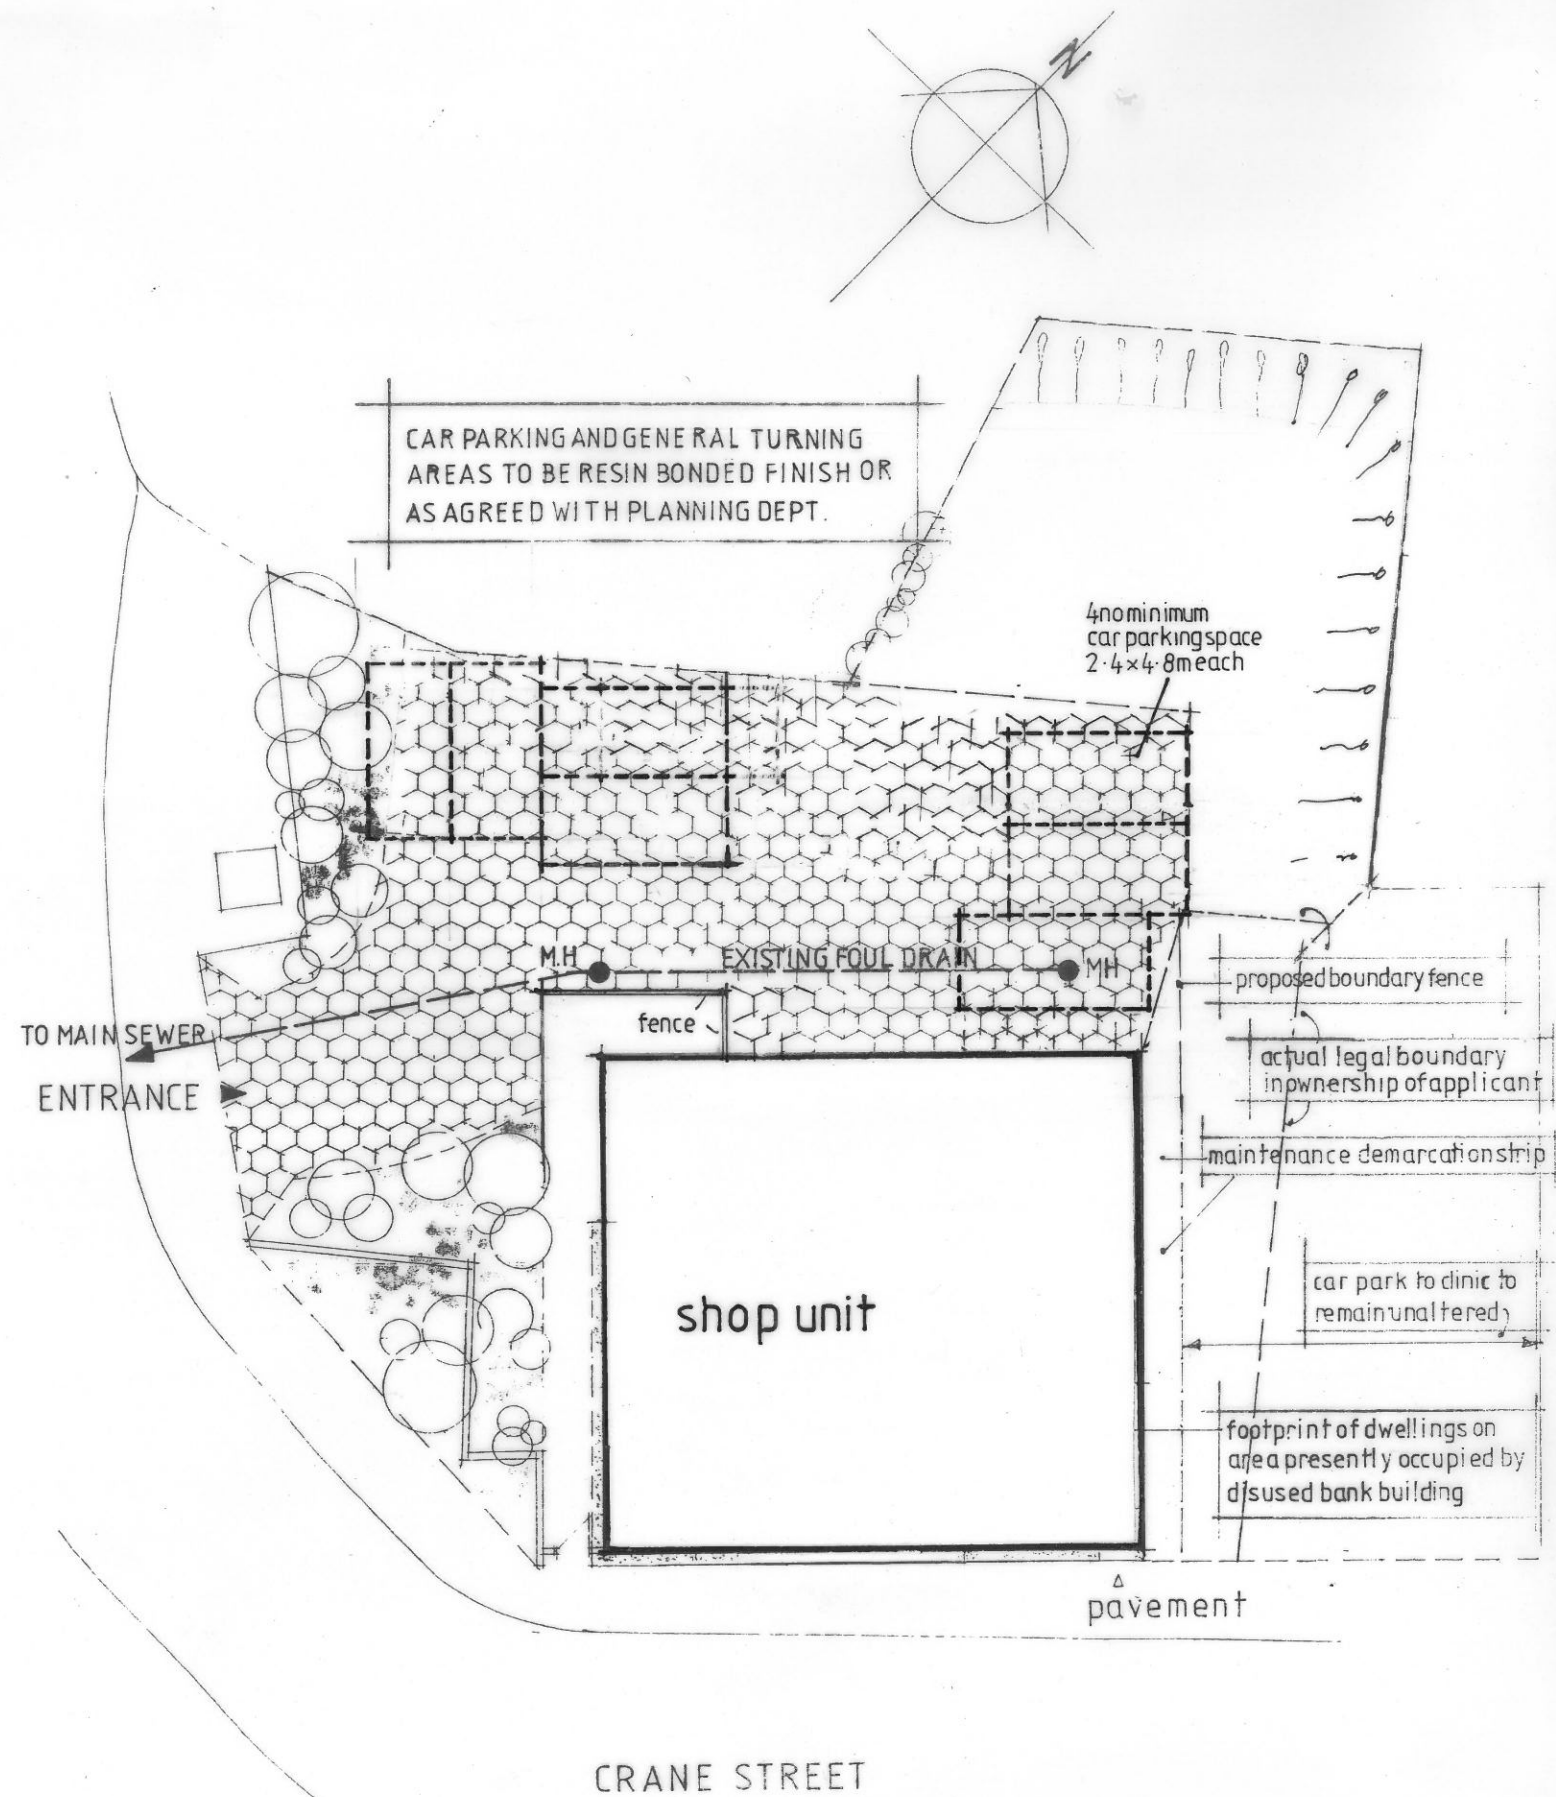

CRANE STREET

SITE BLOCK PLAN 1.200

PROPOSED DEVELOPMENT, CRANE STREET, CEFN MAWR.

1210.193.03 A