


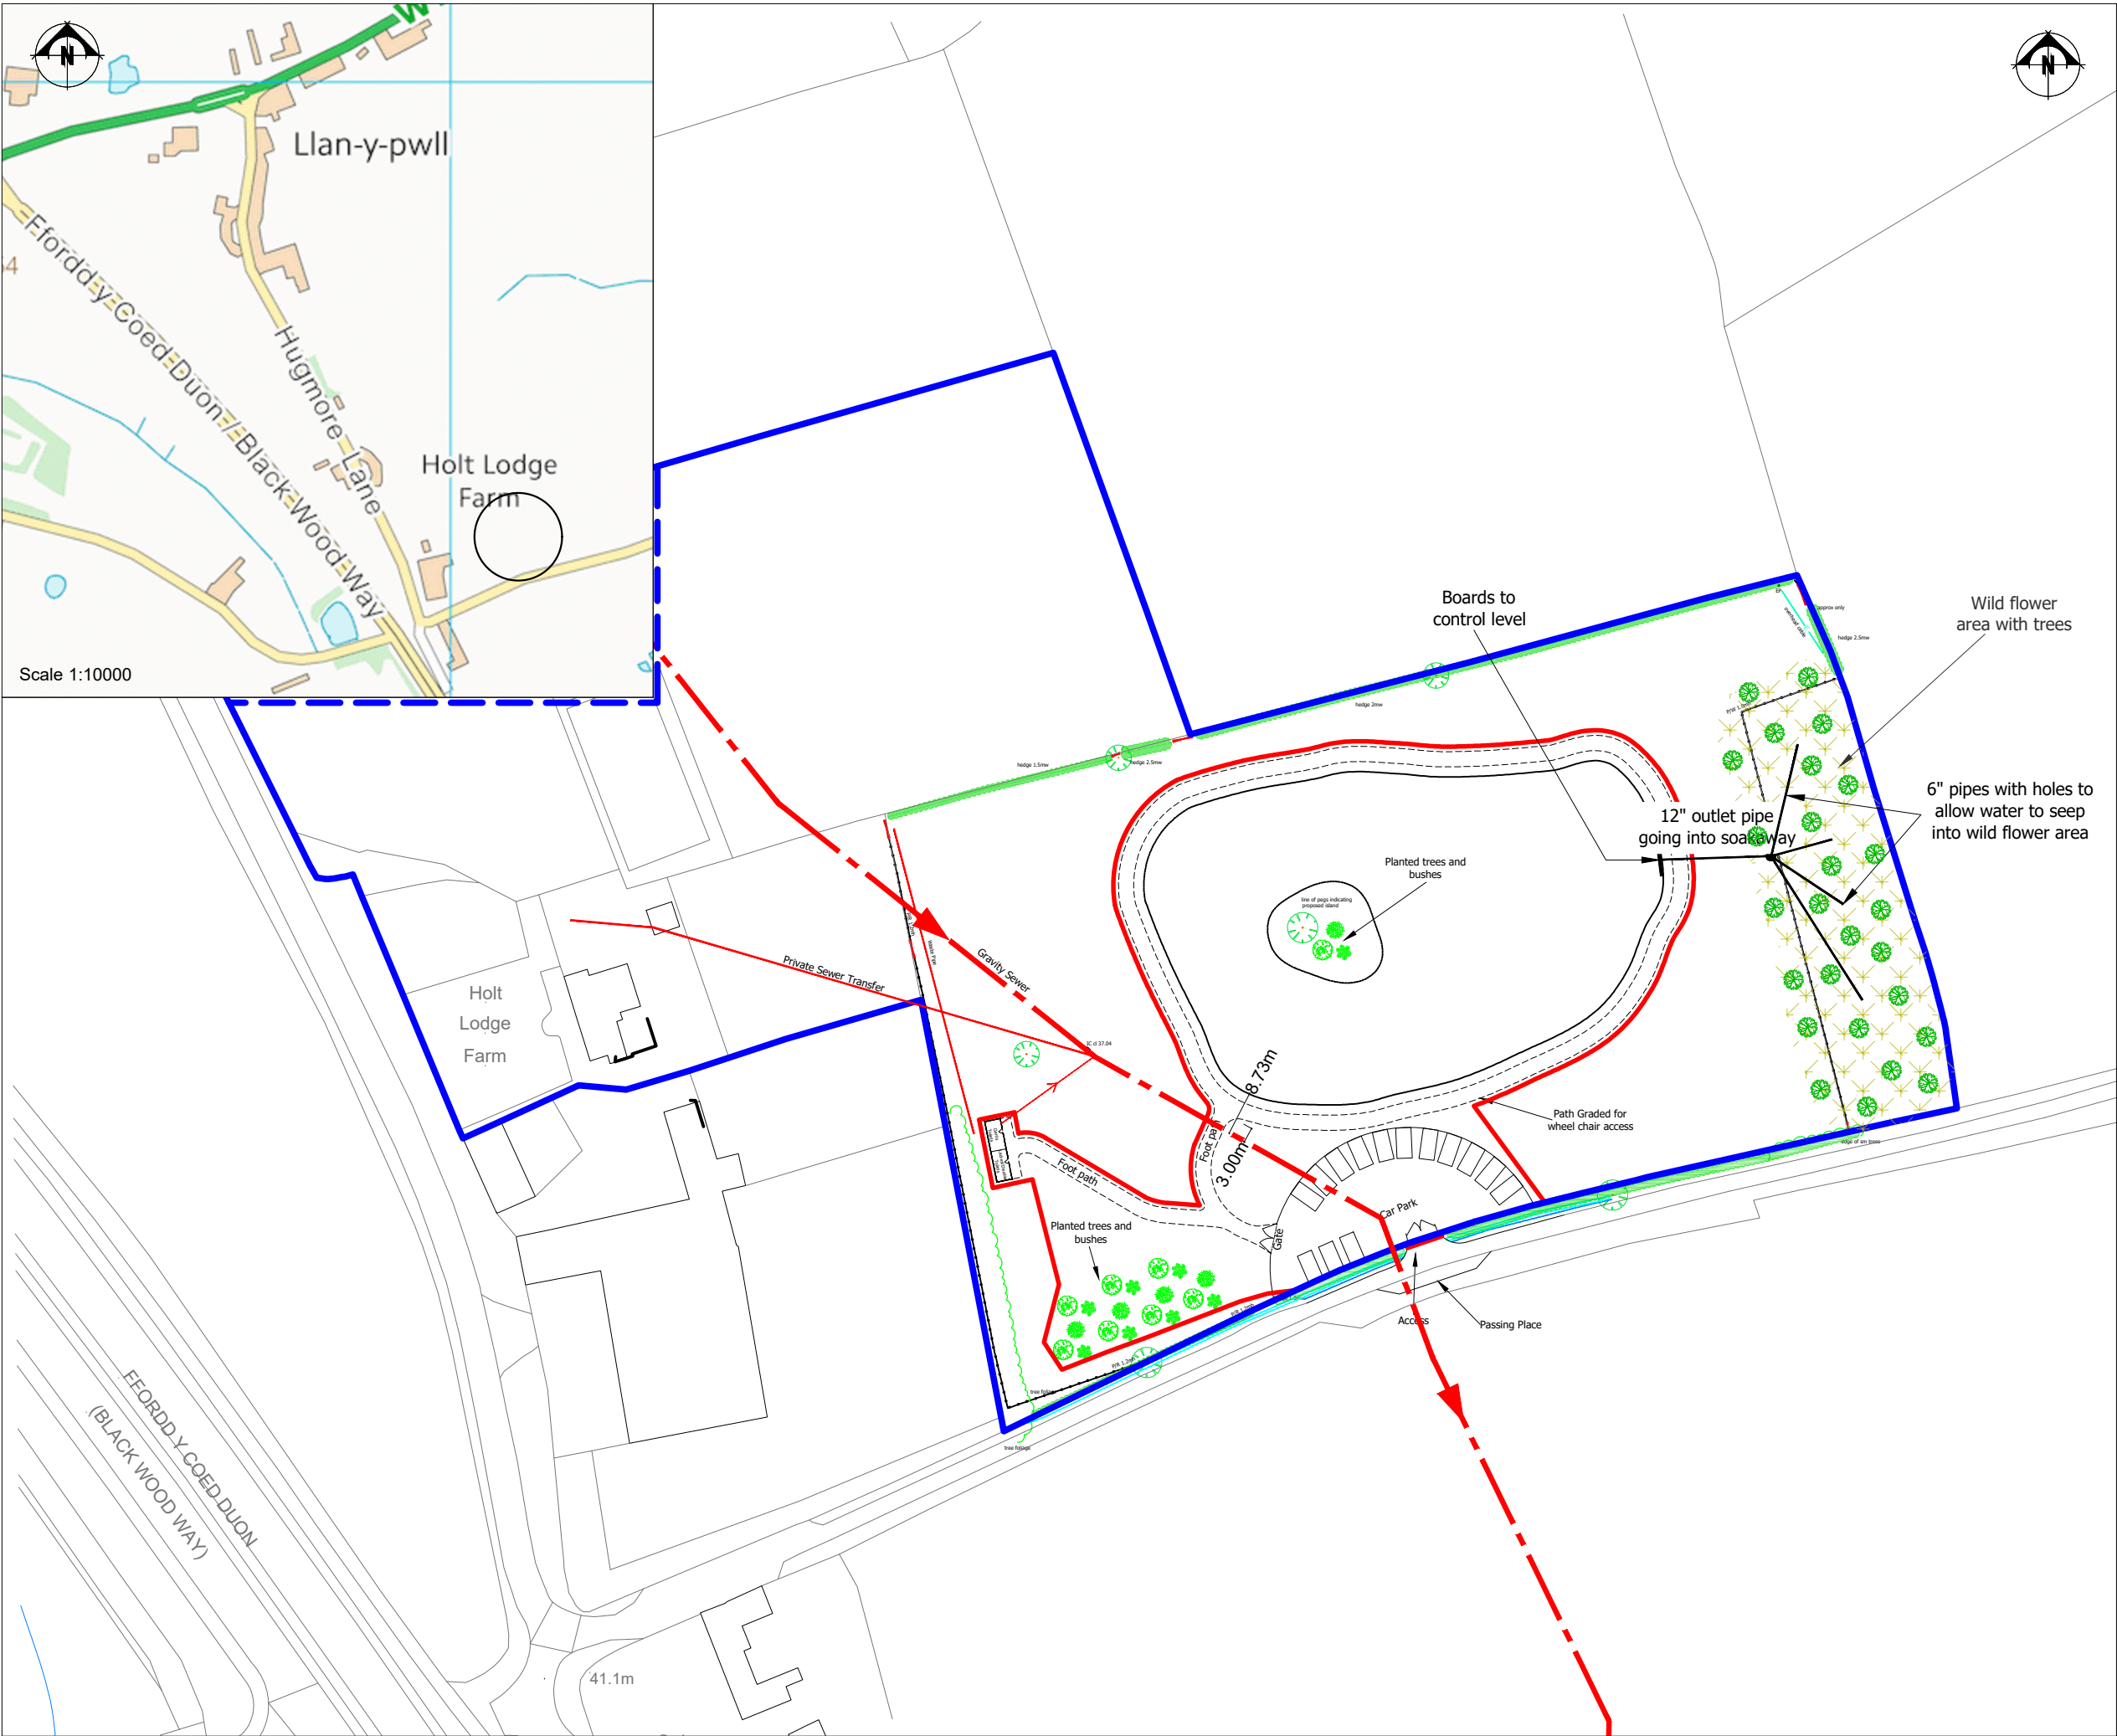

Scale 1:10000

THIS DRAWING IS TO BE READ IN CONJUNCTION WITH ALL RELATED DRAWINGS. ALL DIMENSIONS MUST BE CHECKED AND VERIFIED ON SITE BEFORE COMMENCING ANY WORK OR PRODUCING SHOP DRAWINGS. THE ORIGINATOR SHOULD BE NOTIFIED IMMEDIATELY OF ANY DISCREPANCY. THIS DRAWING IS COPYRIGHT AND REMAINS THE PROPERTY OF ROGER PARRY & PARTNERS.

- Blue Boundary
- Red Boundary

Rev	Description	Date	Dr by	App by
Original	by			



Residential - Agricultural - Commercial				
Job	Proposed new fishery			
Title	Location Plan			
Location	Holt Lodge Hugmore Lane Holt Wrexham LL13 9YE			
Client	David Minshell			
Scales	1:1250 @ A3			
Drawing No.	RJC-MZ618-01			
Drawn by	AZ	Date	06/08/2021	

HOGSTOW HALL, MINSTERLEY
SHREWSBURY, SHROPSHIRE. SY5 0HZ
Tel: 01743 791336 Fax: 01743 792770
email: mail@rogerparry.net
Web address: www.rogerparry.net
Roger Parry & Partners LLP Partnership no OC11201
Registered Office: Hogstow Hall, Minsterley, Shropshire, SY5 0HZ
A list of members of the LLP is available at the above address.