


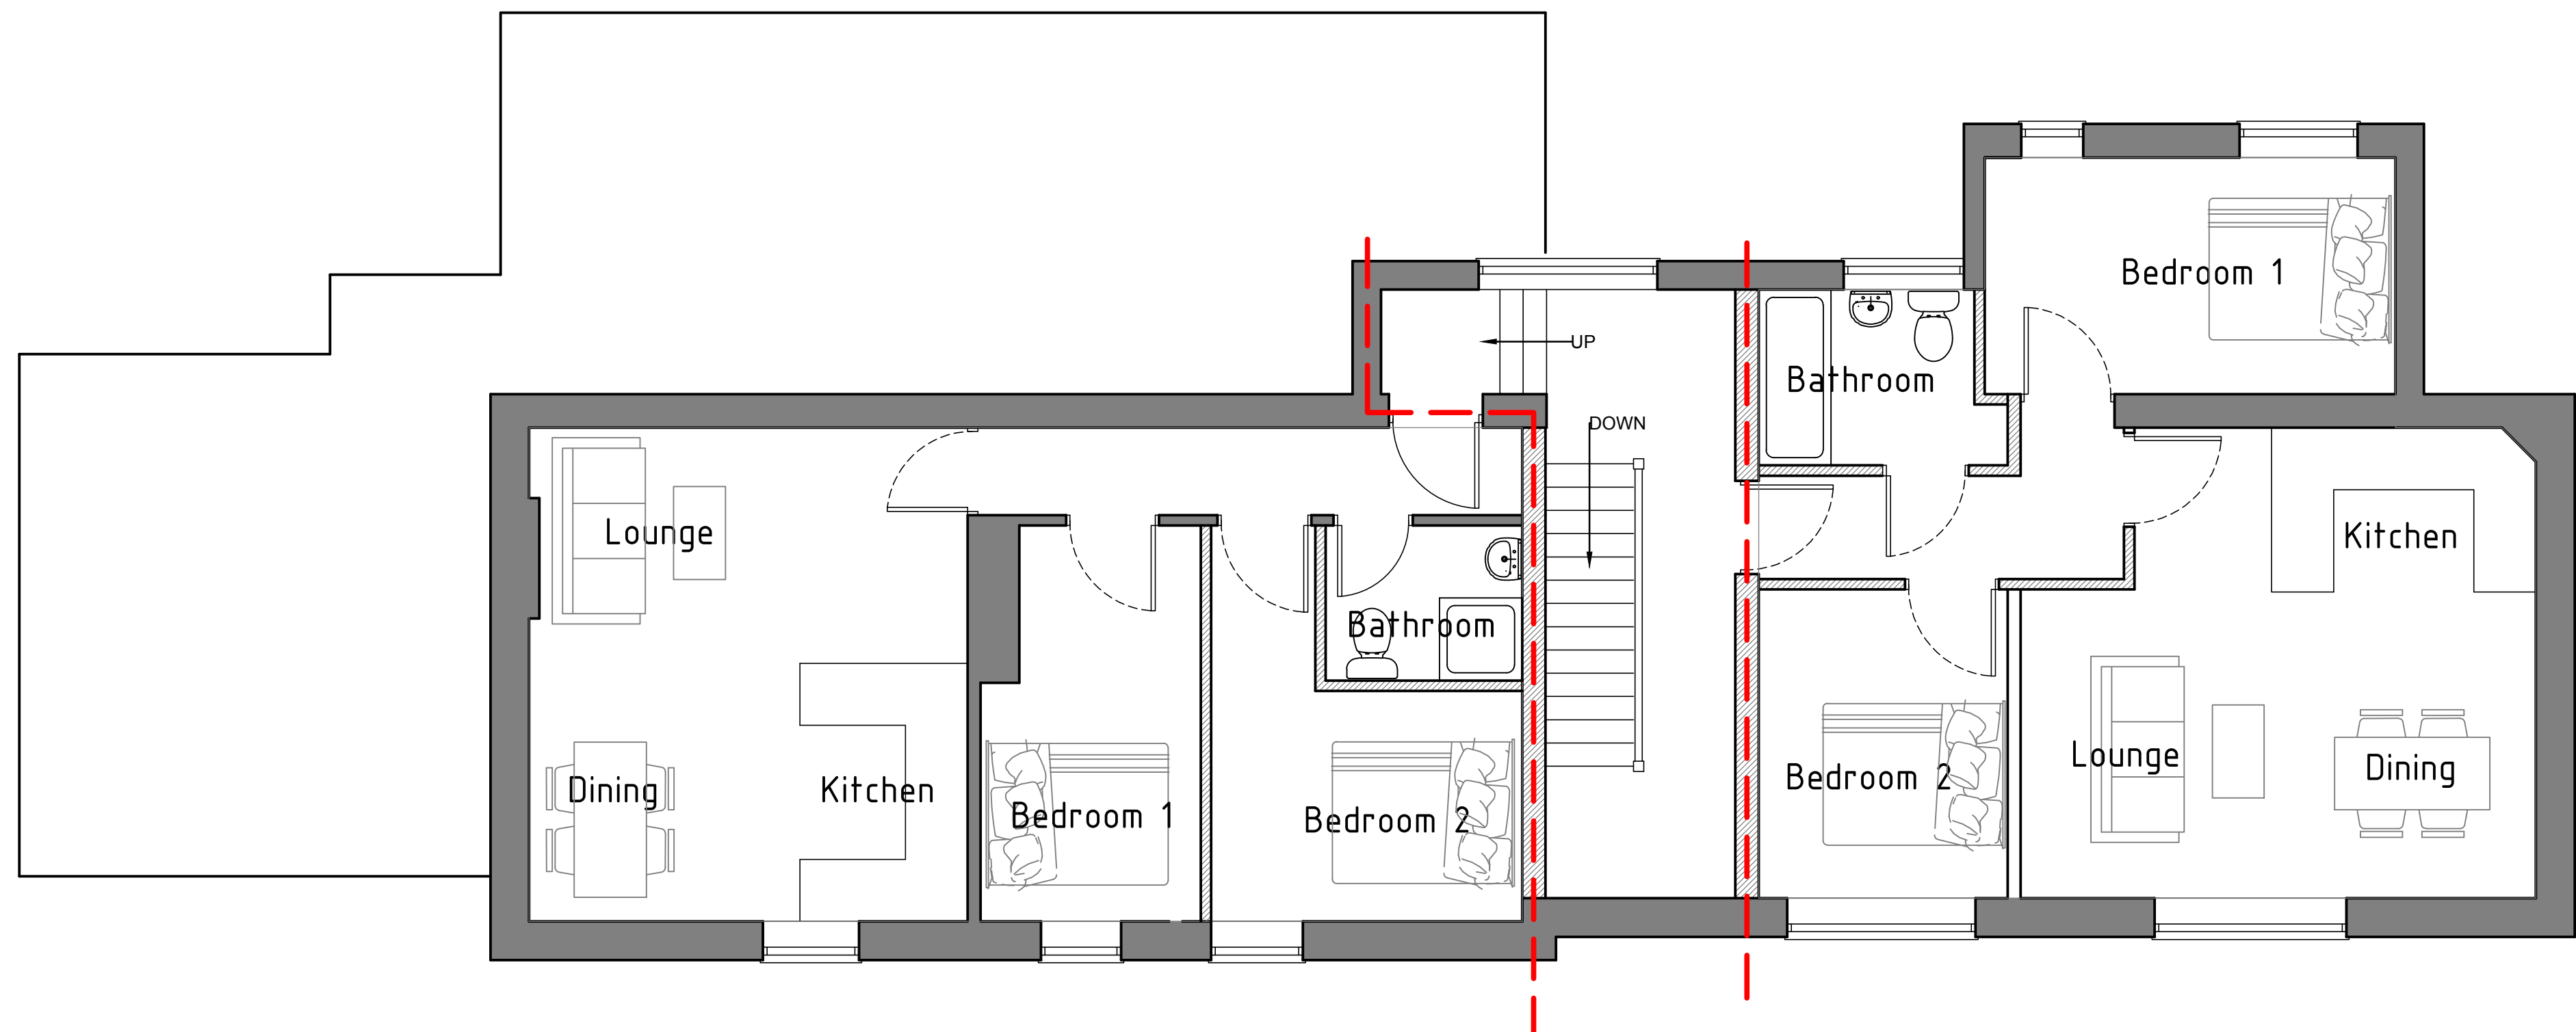

First Floor As Proposed



Project; Proposed Conversion to former 'Horse and Jockey' Public House, Ponciau, Wrexham, LL14 1SD	
Title; First Floor as Proposed	Scale (A2); 1:50
Dwg No; HJ/PD/02a	Date; October 2018
Revision;	