


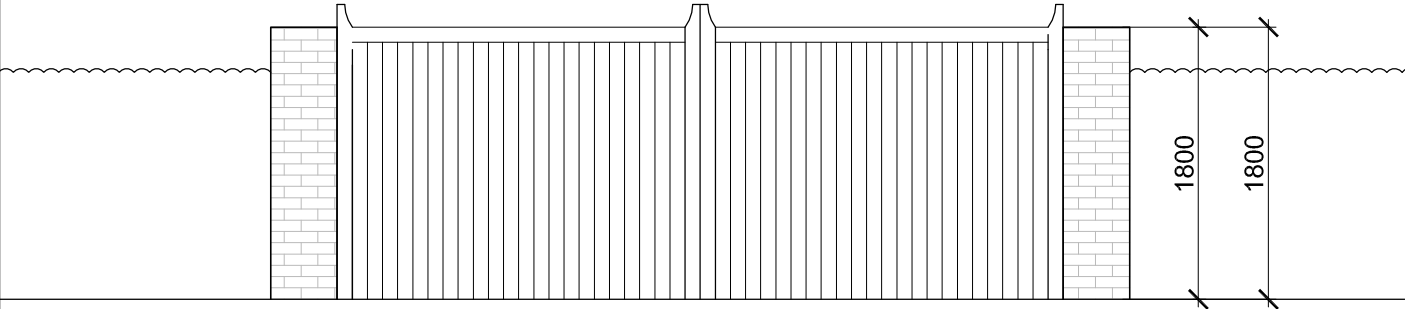

RADM ARCHITECTS SHALL HAVE NO RESPONSIBILITY FOR ANY USE MADE OF THIS DOCUMENT OTHER THAN FOR THAT WHICH IT WAS PREPARED AND ISSUED.
ALL DIMENSIONS SHOULD BE CHECKED ON SITE. DO NOT SCALE FROM THIS DRAWING.
ANY DRAWING ERRORS OR DIVERGENCES SHOULD BE BROUGHT TO THE ATTENTION OF RADM ARCHITECTS. AT THE ADDRESS SHOWN BELOW.
THIS DRAWING IS THE PROPERTY OF RADM ARCHITECTS. COPYRIGHT IS RESERVED. THIS DRAWING SHALL NOT BE COPIED, REPRODUCED OR OTHERWISE USED WITHOUT THE CONSENT OF RADM ARCHITECTS.
STATUS KEY: SKE: SKETCH DESIGN PLA: PLANNING TENDER TEN
CON CONSTRUCTION SUR SURVEY

RADM
Architects

RADM Ltd
Mere House
Dee Hills Park
Chester CH3 5AR
Telephone: 0124 4350 628 Email: enquiries@radm.co.uk Website: www.radm.co.uk © RADM Ltd 2015

PROJECT TITLE:
Darland Barn
DRAWING TITLE:
Proposed Gated entrance

JOB No:
RA1733
DRAWING No:
L(81)010

SCALE: 1:50 @A4 DATE: AUG 18 STATUS: PL REVISION: P1