



88.4m


Bollards to Prevent Parking
Allowing Pedestrian Access

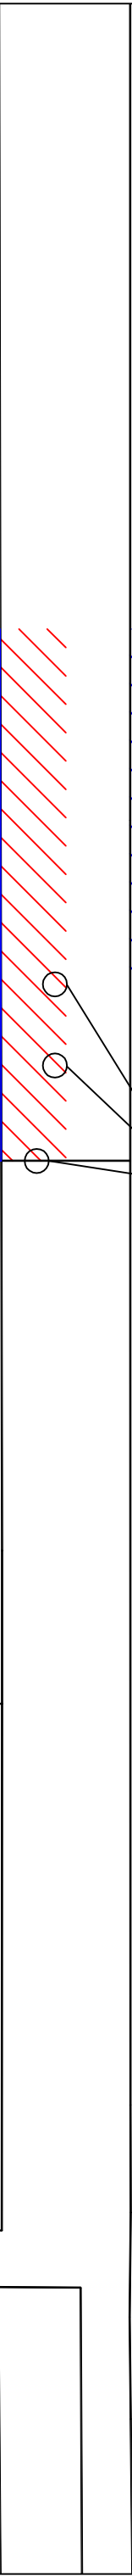


3

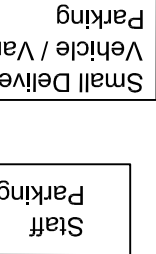

Sales
Area

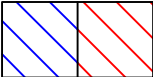

Ensure Surface Adequate for Pedestrians
Loading Only

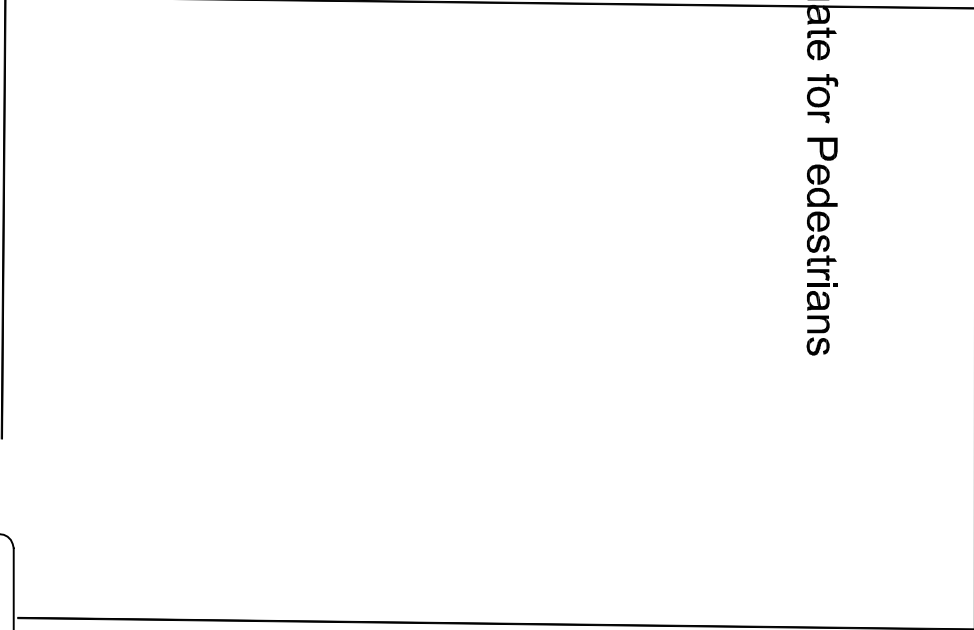

Project:

Wrexham Carpets

Detail:

Proposed Access &
Parking

Scale: 1:200