
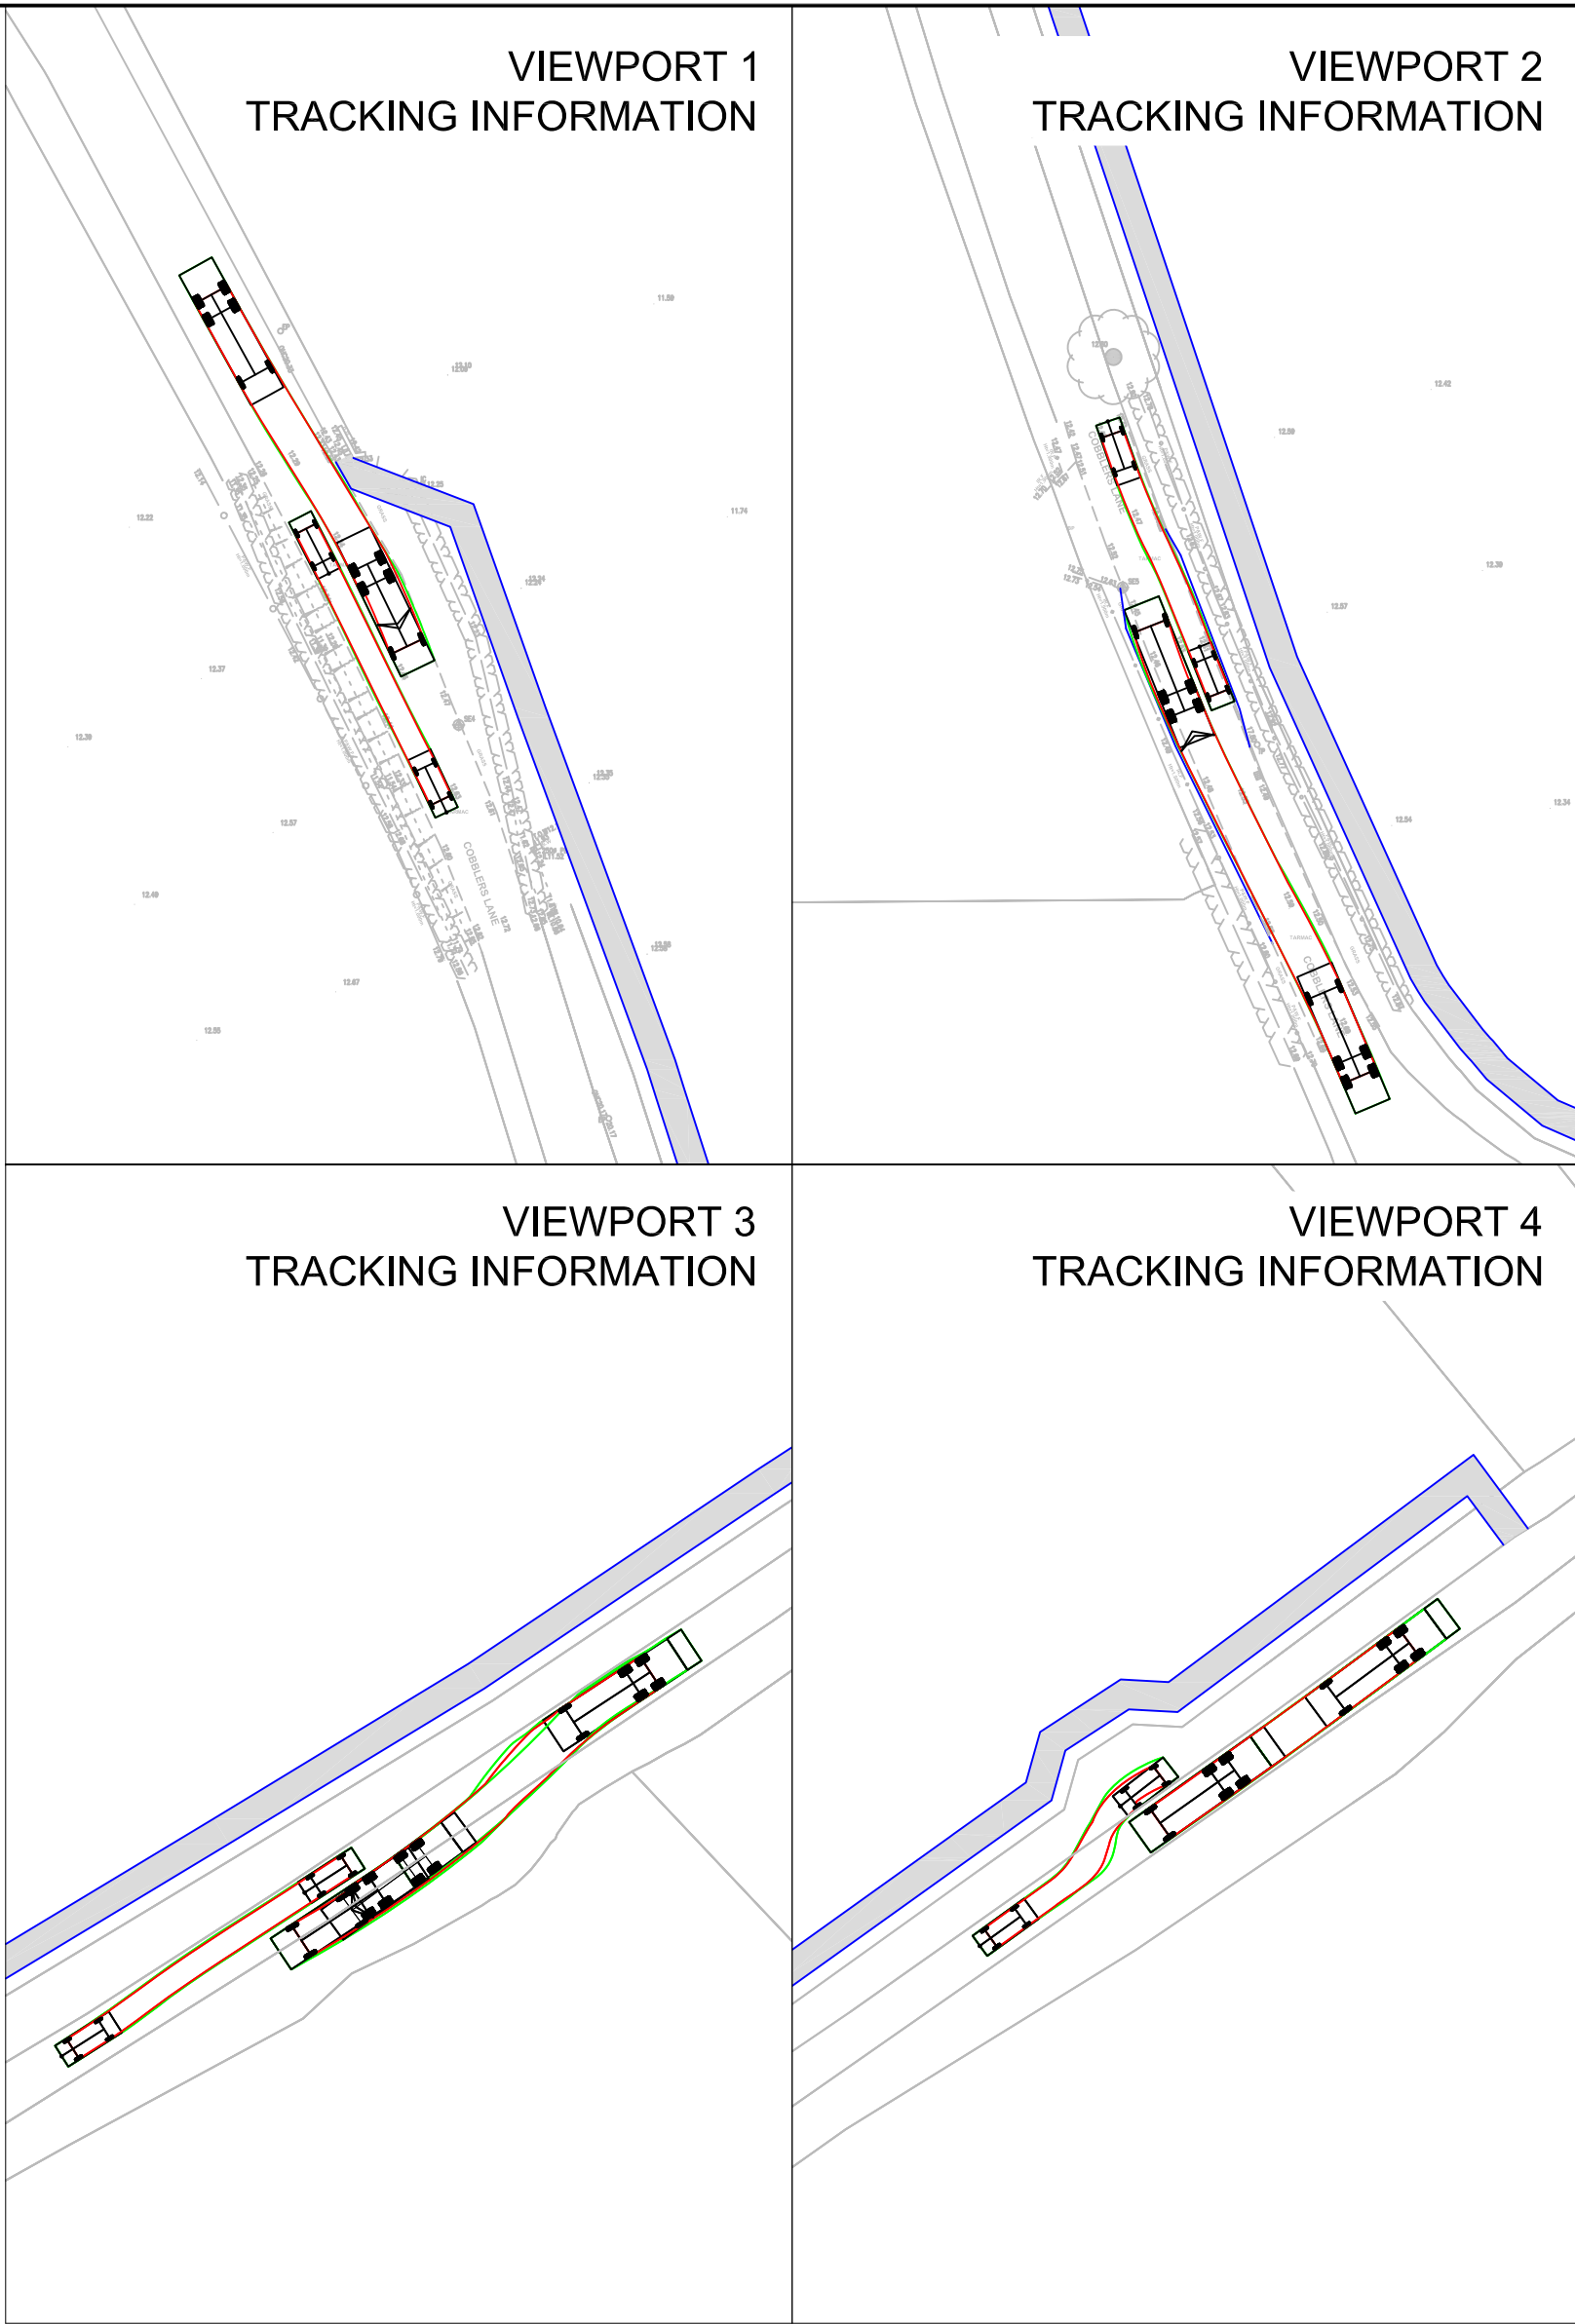


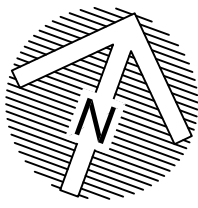

Notes:

- This is not a construction drawing and is intended for illustrative purposes only.
- White lining is indicative only.

B	UPDATED WITH TOPOGRAPHICAL SURVEY INFORMATION	IW	PW	12-03-18
A	FOOTWAY LINK REMOVED	IW	PW	01-11-17
REV.	DETAILS	DRAWN	CHECKED	DATE

CLIENT:

CASSIDY + ASHTON

PROJECT:

BROAD OAK FARM, ROSSETT

DRAWING TITLE:

PASSING PLACE AND FOOTWAY LINK PROPOSALS

SCALES:

1:500 @ A1

DRAWN:	IW	CHECKED:	PW	DATE:	OCT 2017
--------	----	----------	----	-------	----------

4th Floor Oxford Place, 61 Oxford Street, Manchester, M1 6EQ
0161 228 1008
e: manchester@vectos.co.uk

DRAWING NUMBER:	VN70889-SK04	REVISION:	B
-----------------	--------------	-----------	---

NOTE: THE PROPERTY OF THIS DRAWING AND DESIGN IS VESTED IN VECTOS (NORTH) LTD.
IT MUST NOT BE COPIED OR REPRODUCED IN ANY WAY WITHOUT THEIR PRIOR WRITTEN CONSENT.