




PROPOSED FRONT ELEVATION TO BRIDGE STREET.

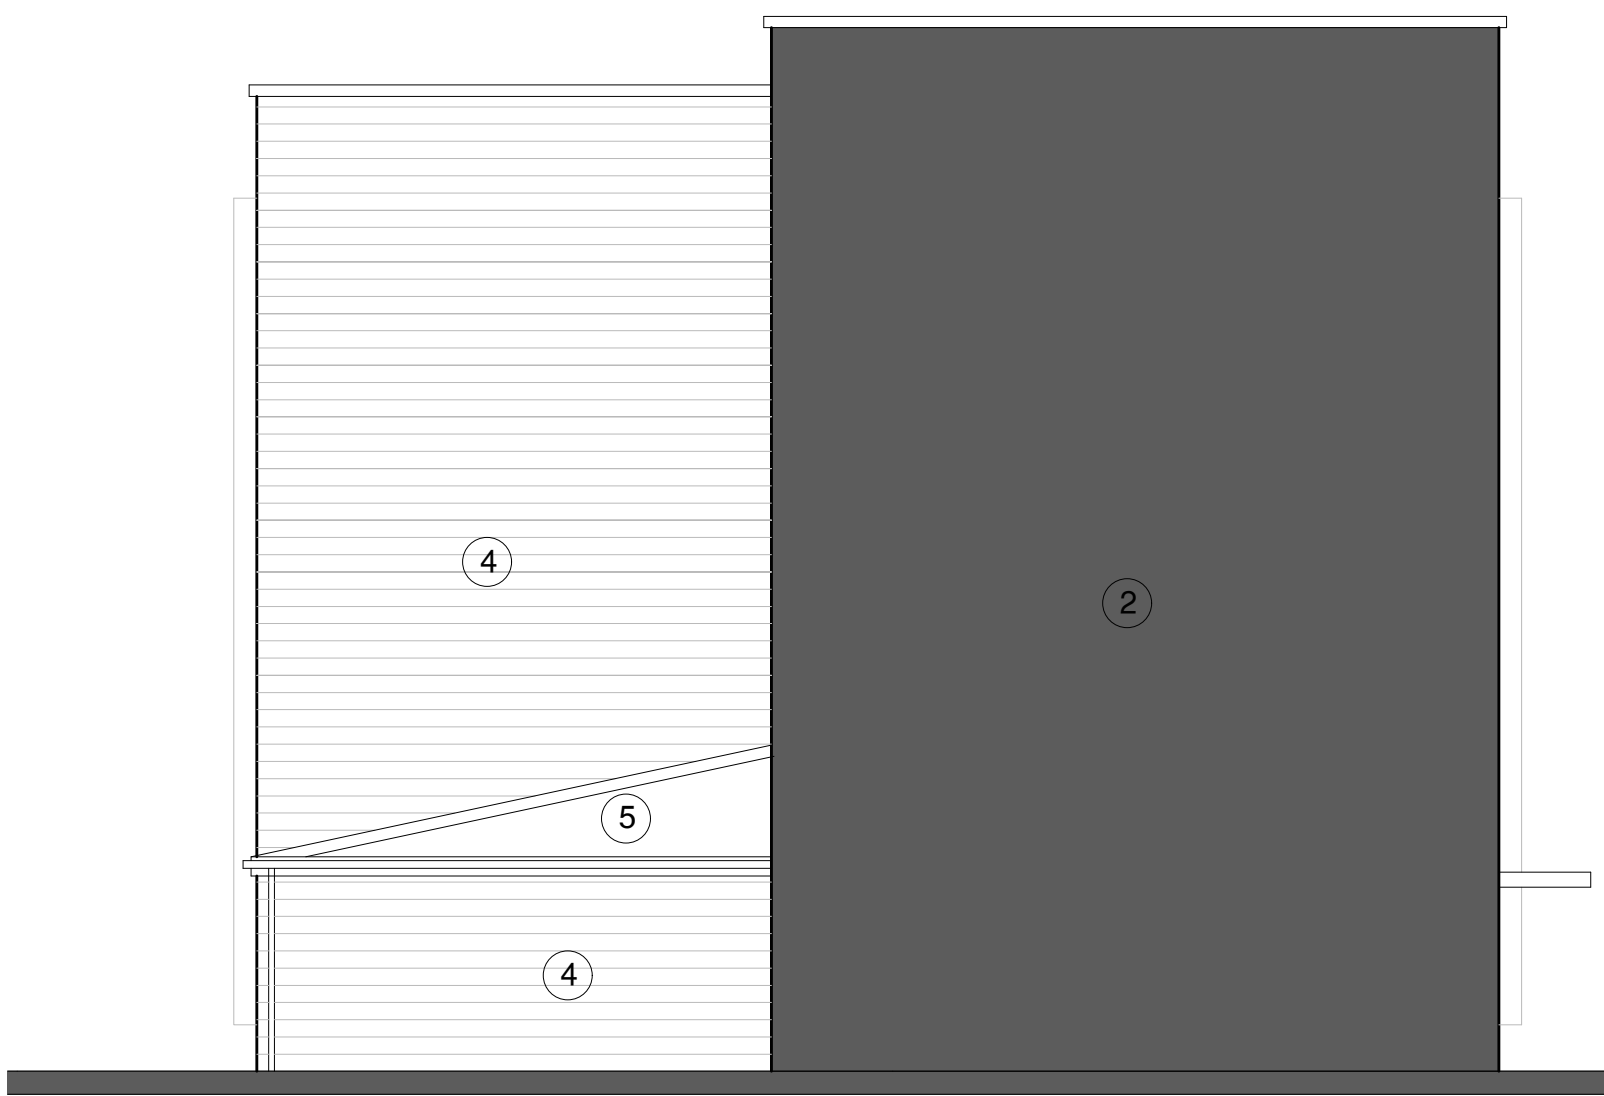


PROPOSED SIDE ELEVATION

Materials.

- 1 Terracotta coloured render.
- 2 coloured render.
- 3 white UPVc doors and windows
- 4 faced blockwork to course
- 5 slate to match existing
- 6 painted metal fencing
- 7 painted metal juliet balcony
- 8 300mm projected rendered detail as indicated.



PROPOSED REAR ELEVATION

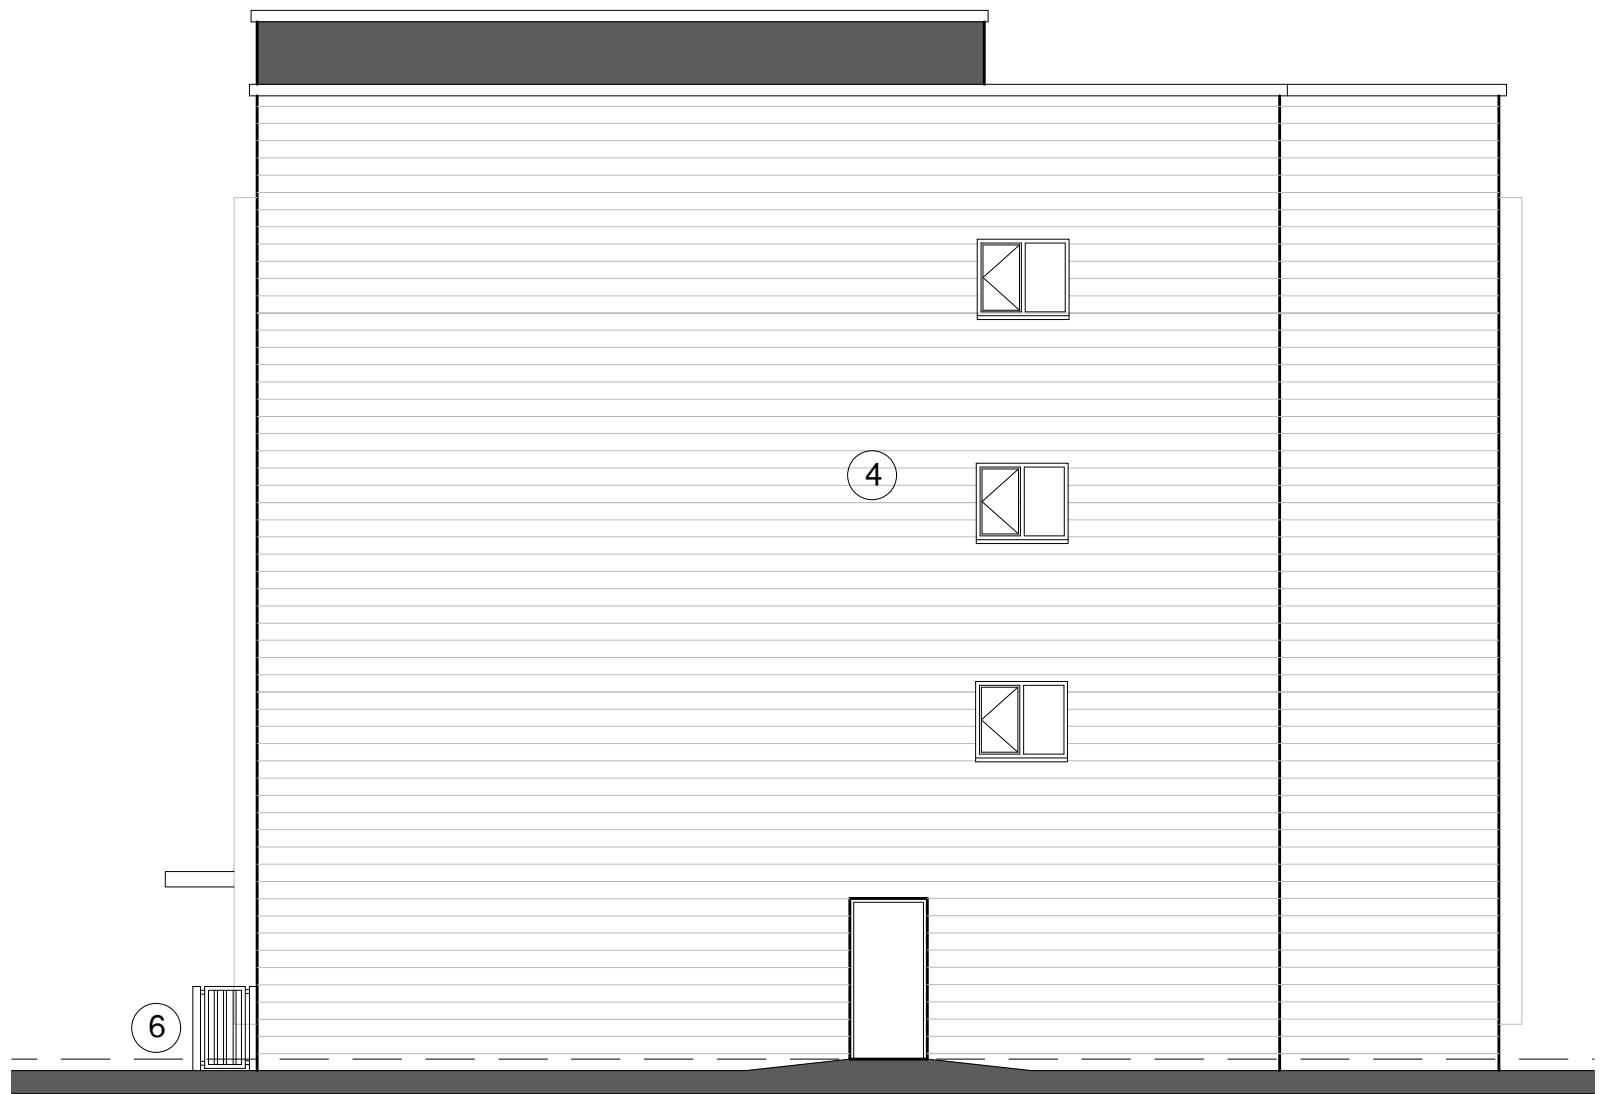

PROPOSED SIDE ELEVATION