



Section Z-Z

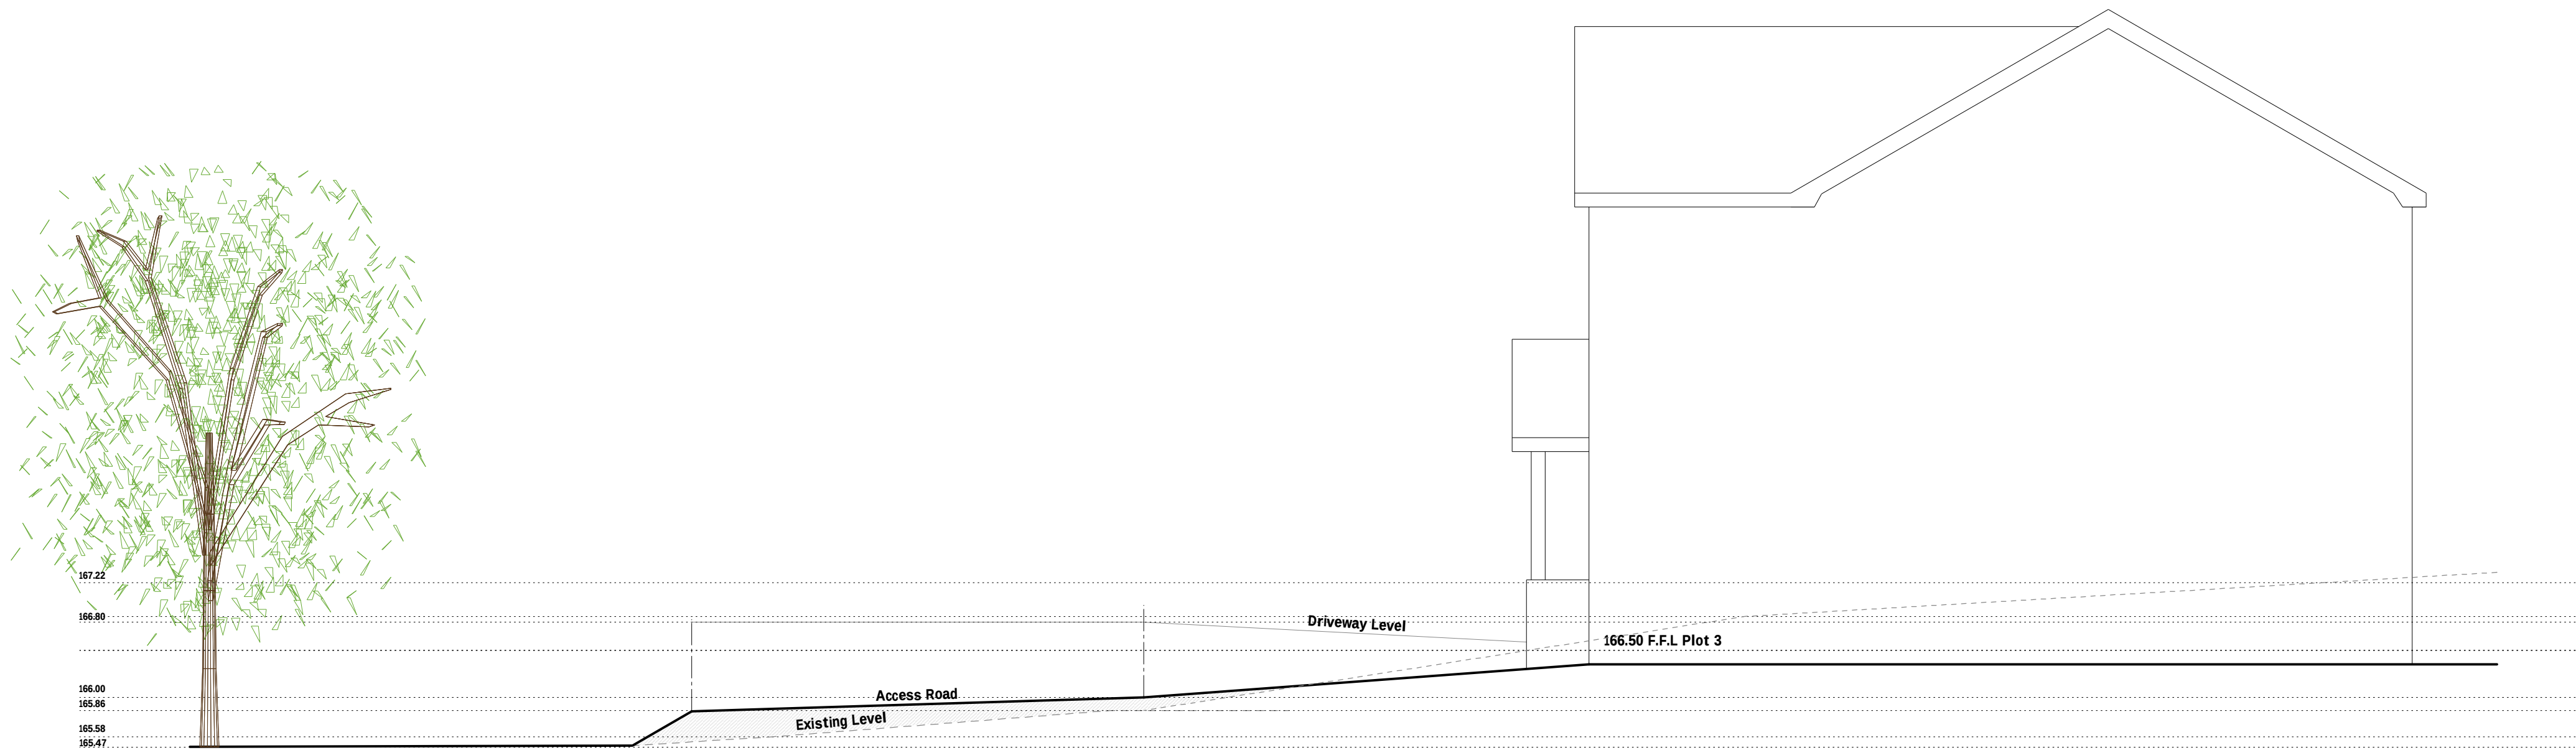

Section Y-Y

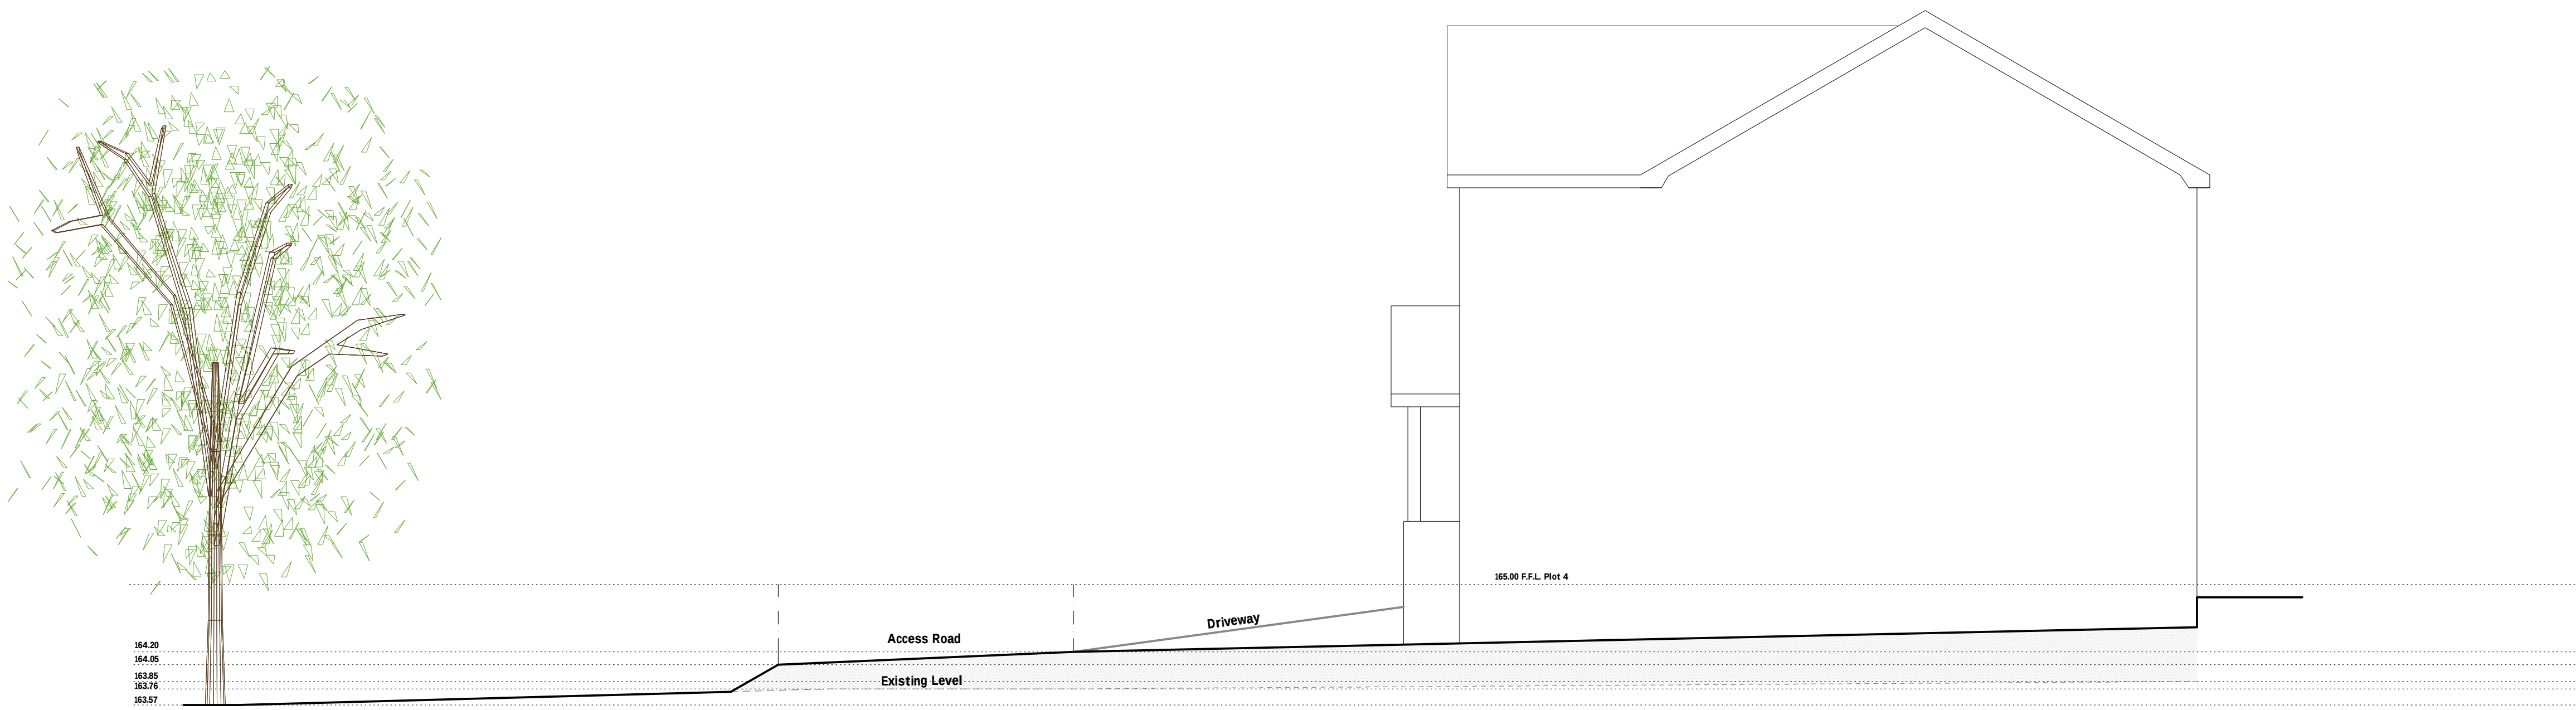

Section X-X

Rev	Date	Detail	Initial

Project: Proposed residential development at 57 Bryn Glas Rhos, Wrexham	
Title: Sections	Scale: (A1) 1:50

Drawn By: D.J.Edwards	Date: Oct 2018
Drawing No: C063/018	Sheet: 1 of 1


blueprint
architectural services



LABC
partner

Office 3K4,
Redwither Business Tower,
Wrexham. LL13 9XT
Tel: 01978 356500
www.blueprintarchitectural.com
© copyright all rights reserved