


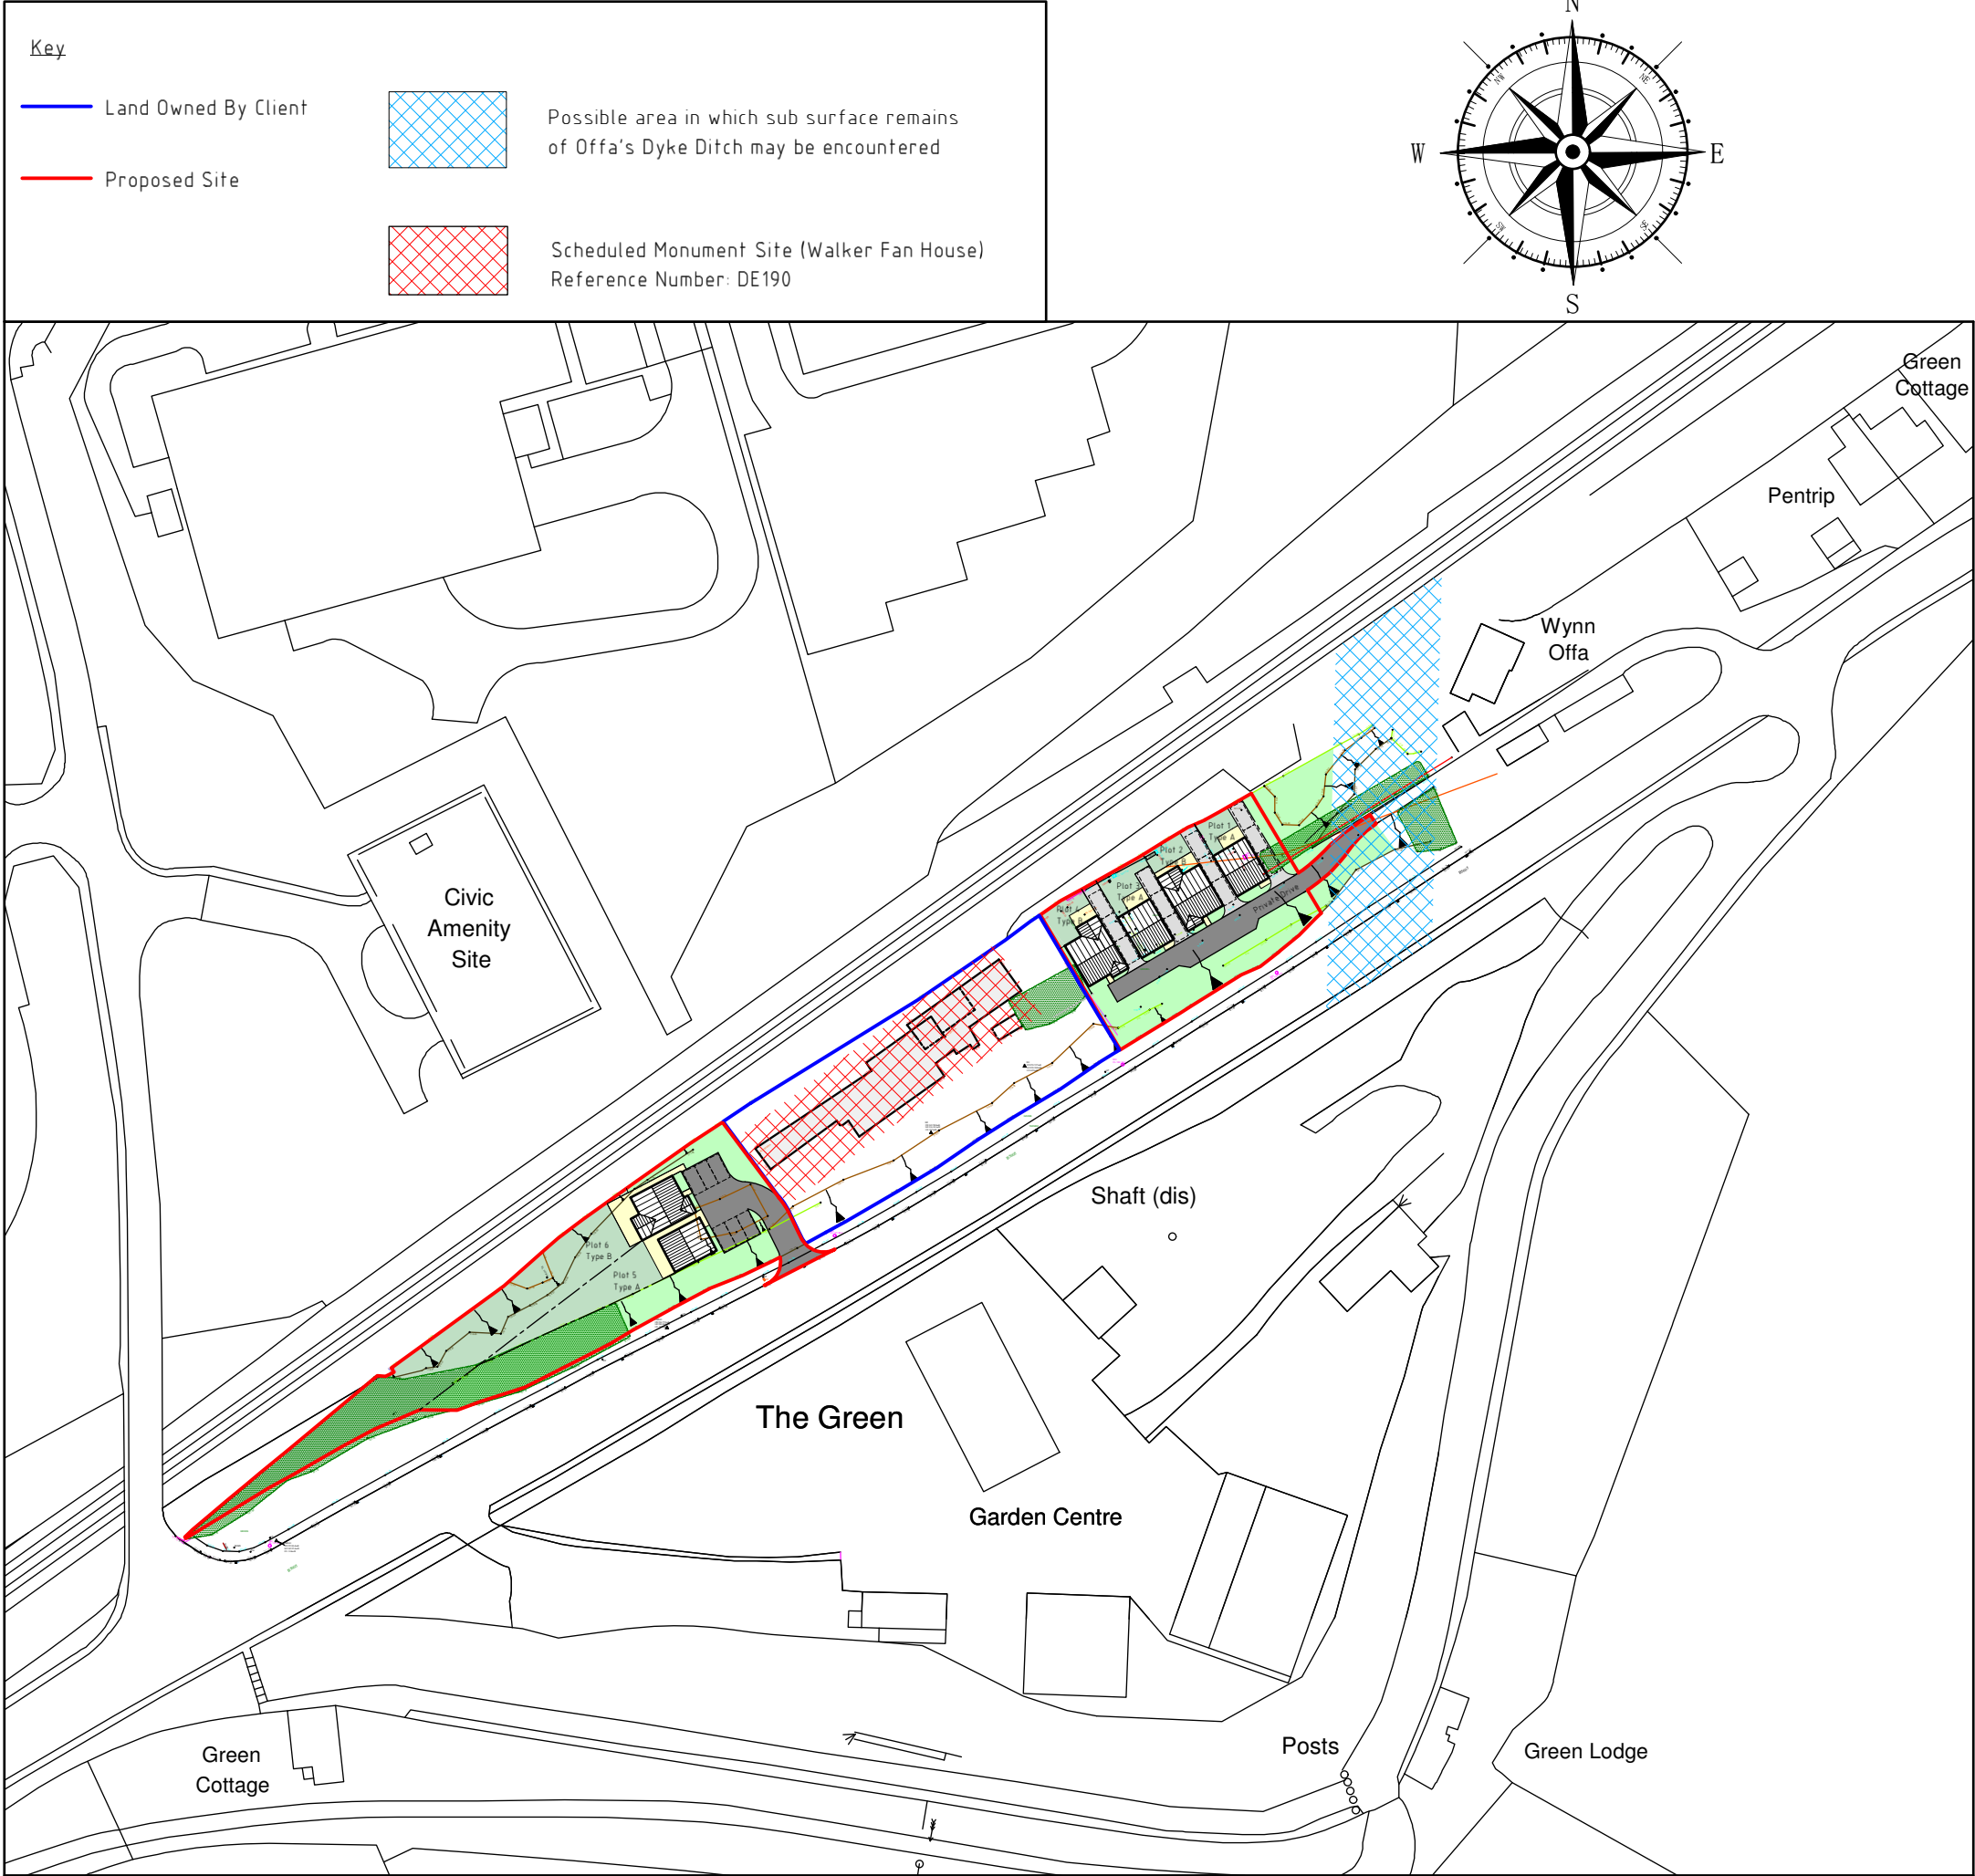

House Type A - Approx 1011 sqft

Building Parameter	Minimum (mm)	Maximum (mm)
Depth	8500	9500
Width	6700	7700
Height	7500	8000

House Type B - Approx 1400 sqft

Building Parameter	Minimum (mm)	Maximum (mm)
Depth	11100	12000
Width	7800	8800
Height	7500	8000

Rev	Date	Detail	Initial

Project:
Proposed residential development on land adjacent to The Walker Building, Wynnstay Yard, Ruabon, Wrexham. LL14 6DP.

Title:
Planning:
Location Plan

Scale: (A3)
1:1250

Drawn By:
S M Eltham

Drawing No:
D075/016

Date:
Oct 2018

Sheet:
1 of 1

blueprint
architectural services

partner
LABC

Office 3K4,
Redwither Business Tower,
Wrexham. LL13 9XT
Tel: 01978 356500
www.blueprintarchitectural.com

Location Plan 1:1250