


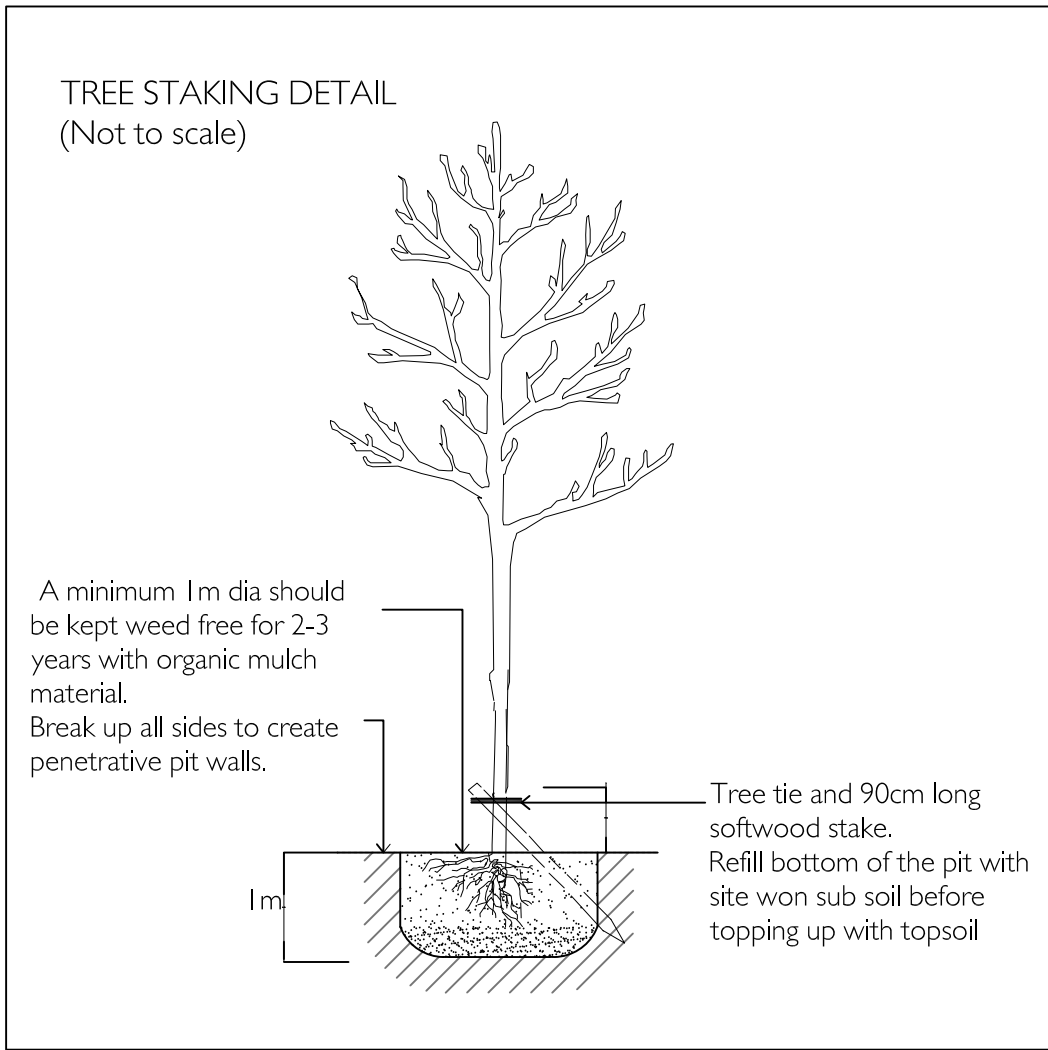

Ornamental Mix 1



Ornamental Mix 2



Wildflower mix



Liriodendron tulipifera fastigiata




Ginkgo biloba



Prunus serrula



Prunus serrula - multi stem

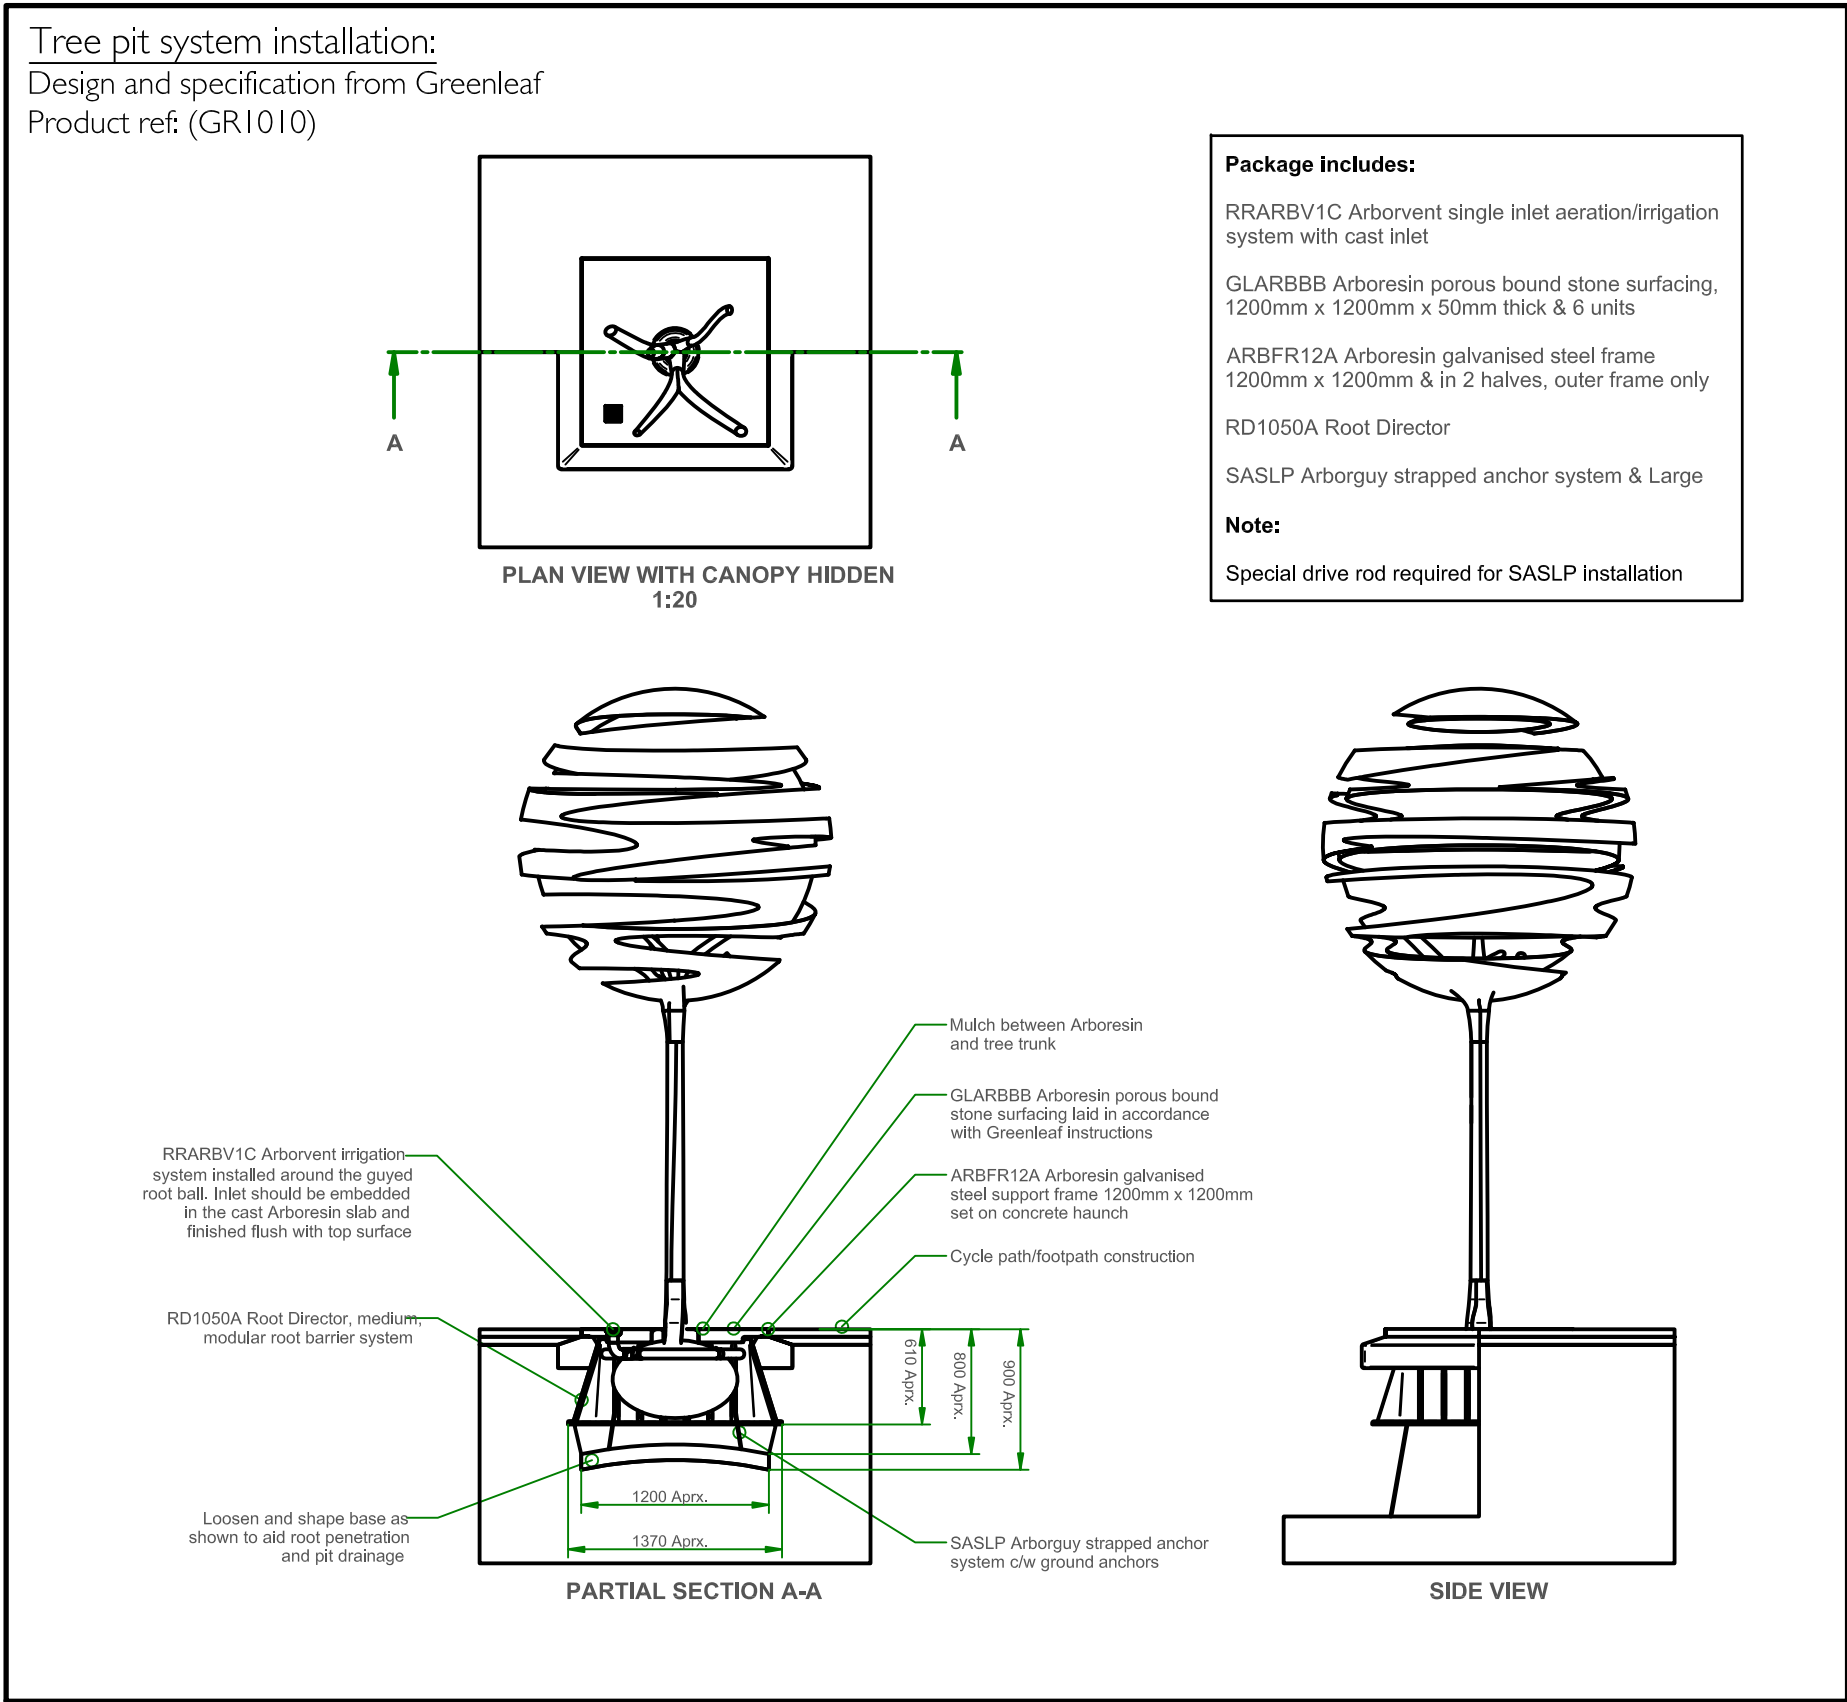

- NOTES:
- This drawing is the copyright of Ryder Landscape Consultants. It must not be copied or reproduced without written consent.
 - This drawing is to be read as part of a full Landscape Drawing Package in conjunction with all the relevant surveys alongside the Architectural and Engineering drawings.
 - Only figured dimensions are to be taken from this drawing. Dimensions should not be scaled from this drawing, as scaling of this drawing cannot be assured.
 - All dimensions are to millimetres unless specified otherwise.
 - All contractors must visit the site and be responsible for taking and checking all dimensions, services and setting out related to the works shown on this drawing.
 - All coordinates are set to dimensional points to enable easy cross referencing on site.
 - All setting out points are to be verified on site and any discrepancies should be clarified by the Landscape Architect.
 - Handing is not a technical representation of surface patterns, contractors are to follow the line of direction specified on drawings. Where no line of direction is given contractor to contact Landscape Architect before laying.
 - All levels should be checked on site and conflicts reported to the design office.

...If in doubt ask

FOR TENDER

PI	SM	RF	I80921	Tender Issue
Rev	Drawn	Checked	Date	Description

RYDER
LANDSCAPE CONSULTANTS

Meyer House, 42 City Road, Chester, CH1 3AE
TEL: 01244 400064 EMAIL: info@ryderlandscape.co.uk
www.ryderlandscape.co.uk Company Registration no: 6065464

Client
Coleg Cambria

Project
Yale Campus Redevelopment

Drawing Title
**Detailed Planting Plan
Additional Information**

Drawn By:	SM	Date:	I80921
Checked By:	RF	Date:	I80921
Drawing Scale:	TBC	Sheet Size:	A2
Drawing No.	YCR-RYD-XX-XX-DR-L-5001	Revision	PI