




Plots 1 - 6

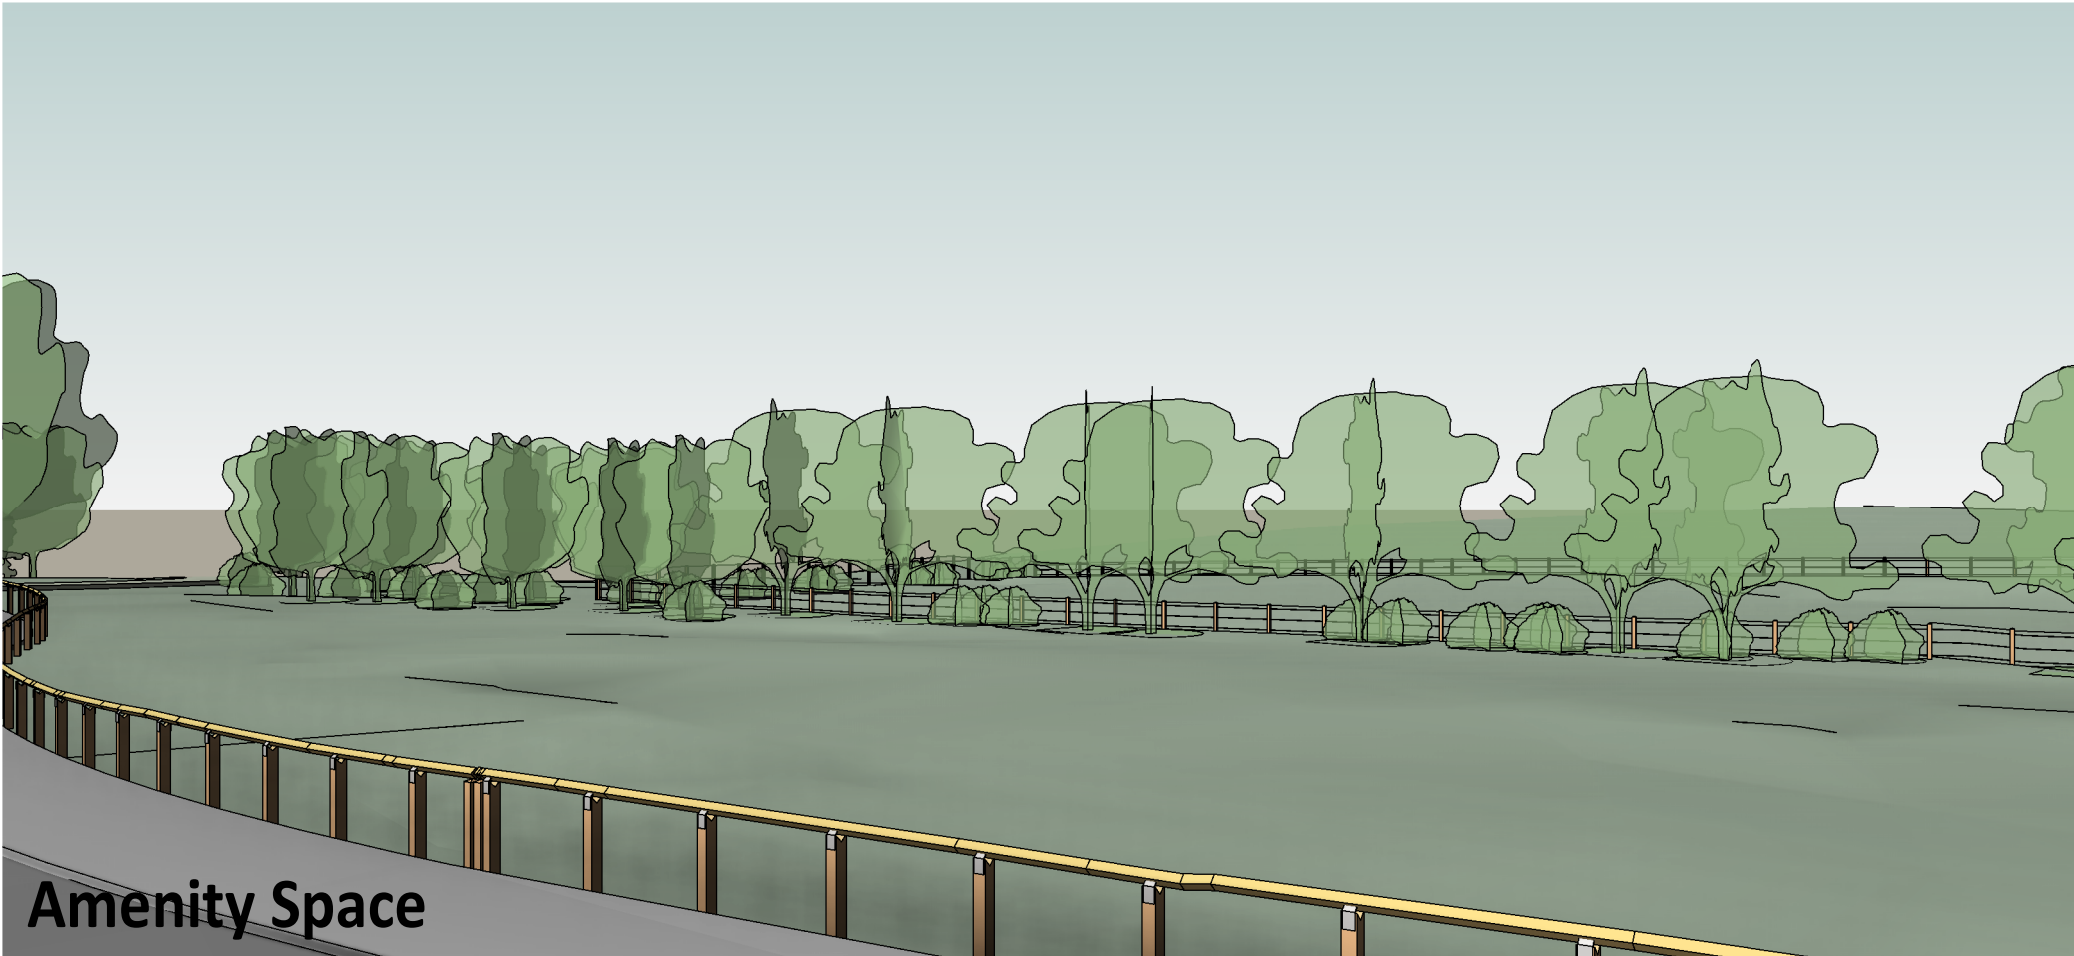

Amenity Space

B	ISSUED FOR PLANNING	16/08/18	IO
A	CHANGES FOR NEW PLANNING APPLICATION. SHEET NAME CHANGED	15/08/18	IO

REV	DESCRIPTION	DATE	BY
-----	-------------	------	----

THIS DRAWING IS THE COPYRIGHT OF AINSLEY GOMMON ARCHITECTS. WORK TO FIGURED DIMENSIONS ONLY. CHECK ALL DIMENSIONS ON SITE. ANY DISCREPANCIES TO BE NOTIFIED TO THE ARCHITECT.
ELEMENTS OF STRUCTURE SHOWN ARE INDICATIVE AND FOR GUIDANCE. FINAL DESIGN TO BE AS STRUCTURAL ENGINEERS DETAILS AND SPECIFICATION.

PROJECT
**WOODLANDS FARM,
DODDS LANE
for WWAH**

DRAWING TITLE
3D STREET VIEWS 1

SCALE	DATE	DRAWN	CHECKED
@A3	19/08/15	DP	SV

DRAWING STATUS	PLANNING
----------------	----------

JOB No	DRAWING No	REVISION
C861	063	B



1 PRICE STREET, HAMILTON SQUARE, BIRKENHEAD, MERSEYSIDE, CH41
Tel: 0151 647 5511 | birkenhead@agarchitects.co.uk | www.agarchitects.co.uk