



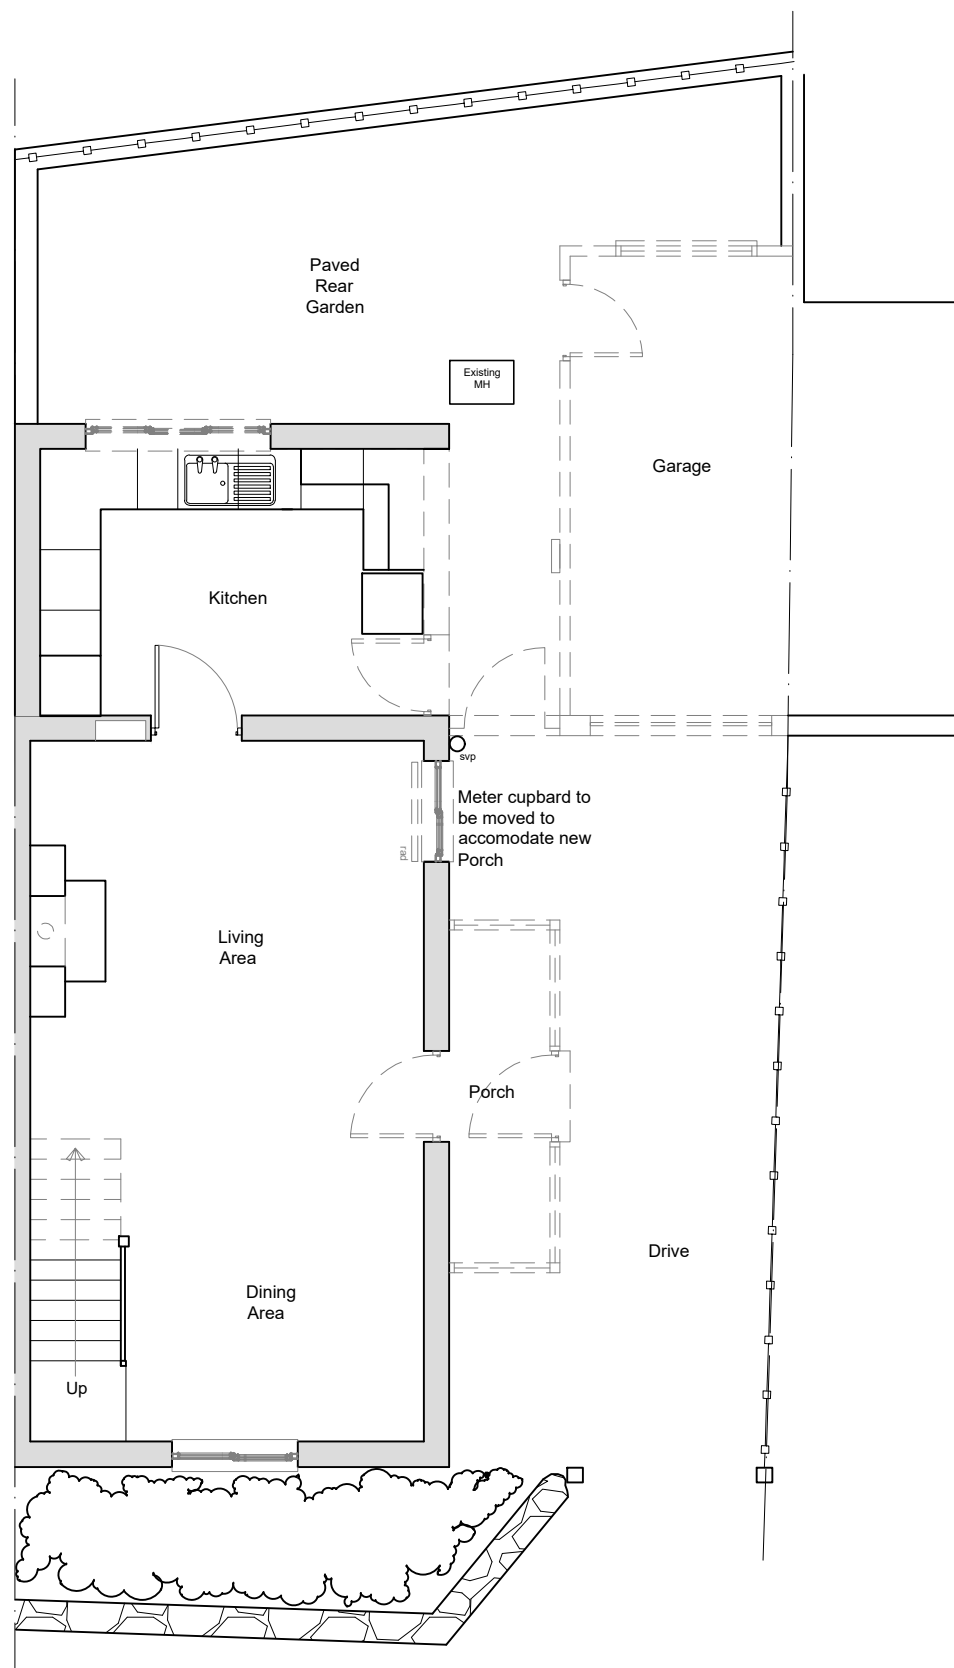

PROPOSED DEMOLITIONS 1:75

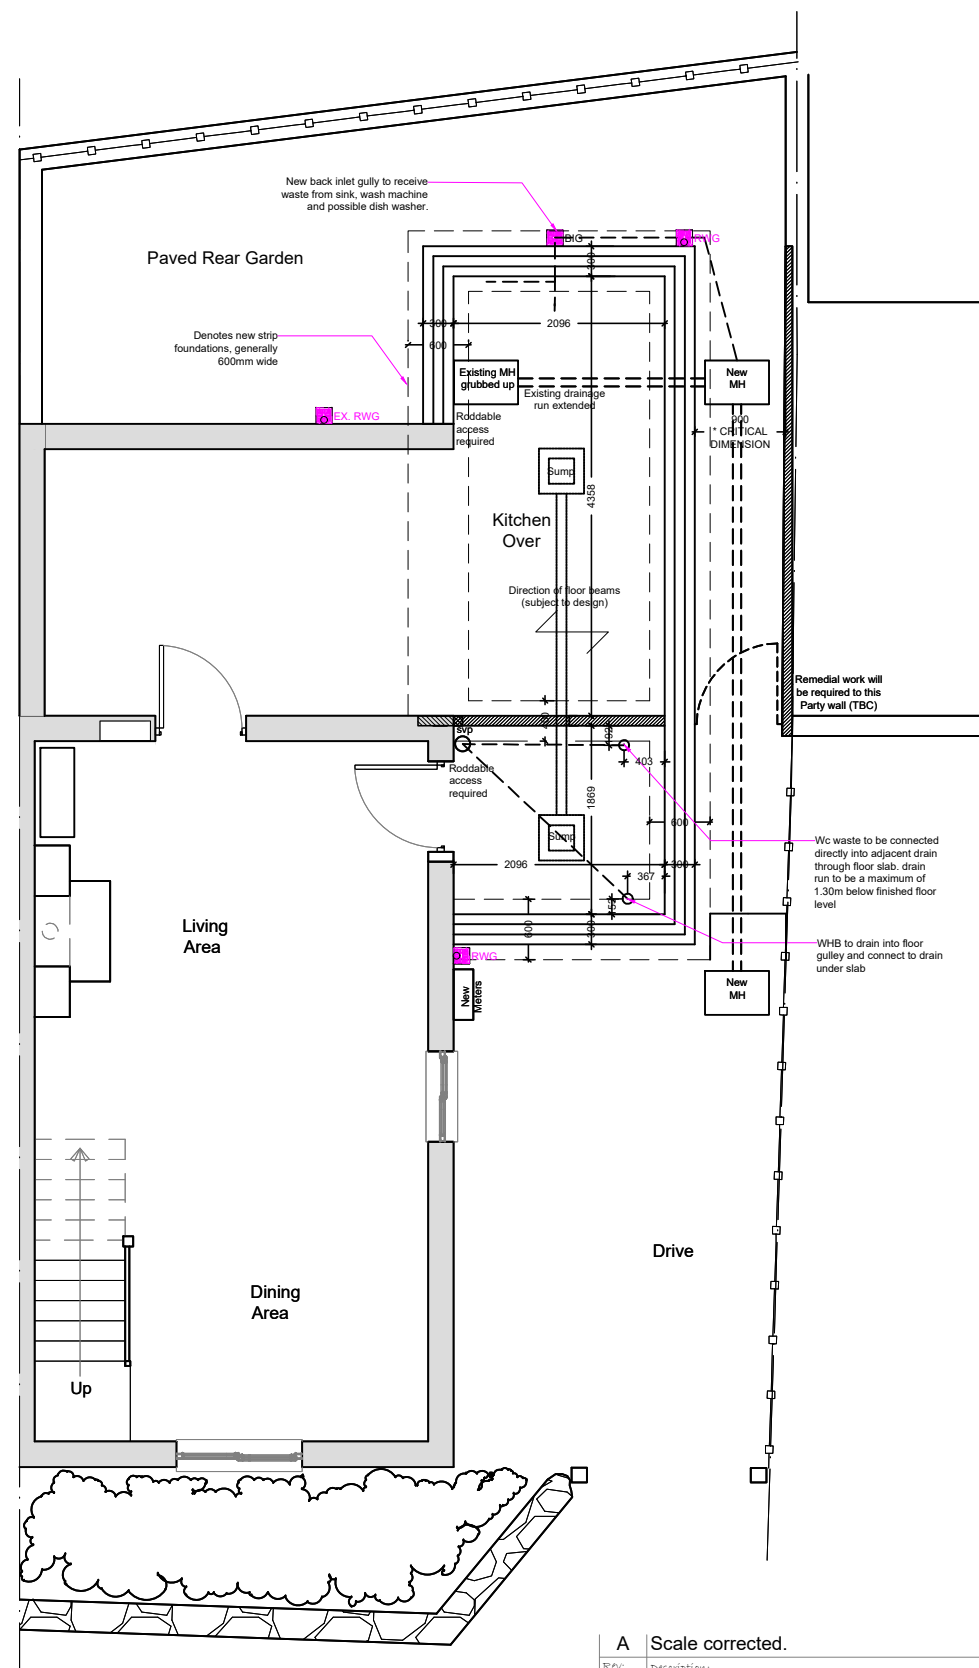

PROPOSED GROUNDWORKS 1:75

REV	DESCRIPTION	DATE	INITIALS	CHANGED
A	Scale corrected.	14.08.18	AP	
Client: C. Edwards		Drawn: AP		
Project: Jasmine Cottage Rossett		Date: 24/02/18		
Drawn: 005		Revision: A		