



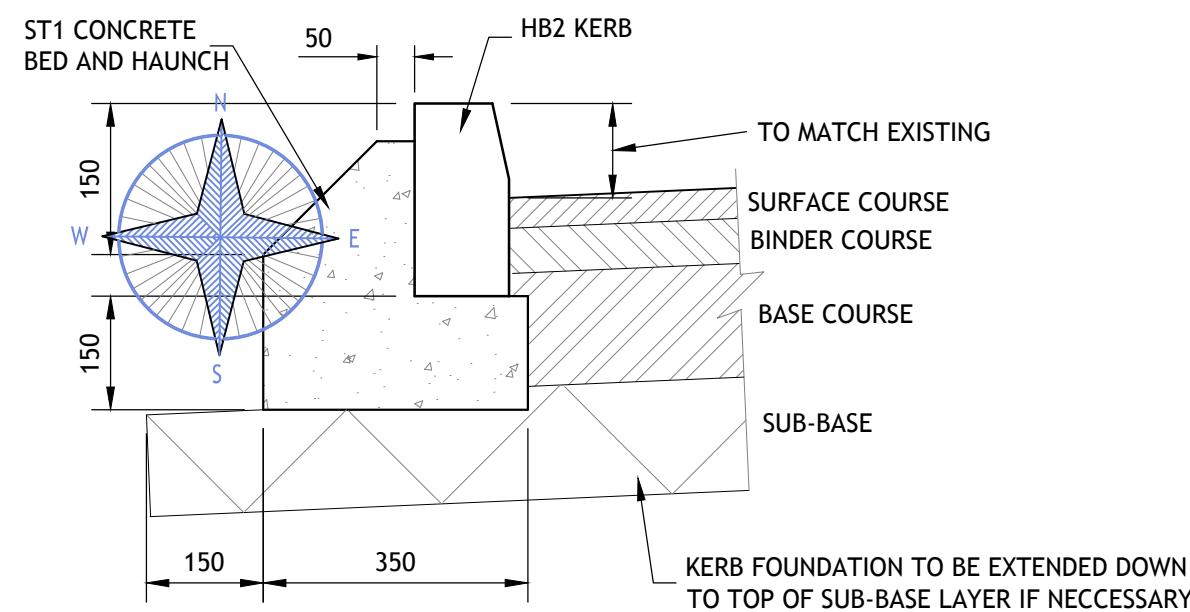


HB2 KERB FOUNDATION DETAIL

SCALE 1:10

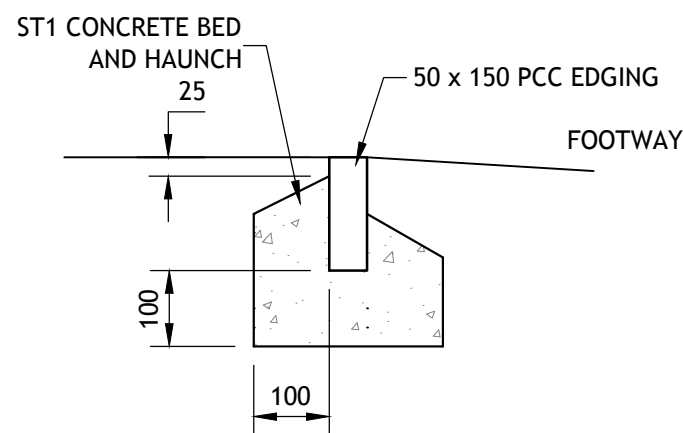


SQUARE EDGING
KERB FOUNDATION DETAIL

SCALE 1:10

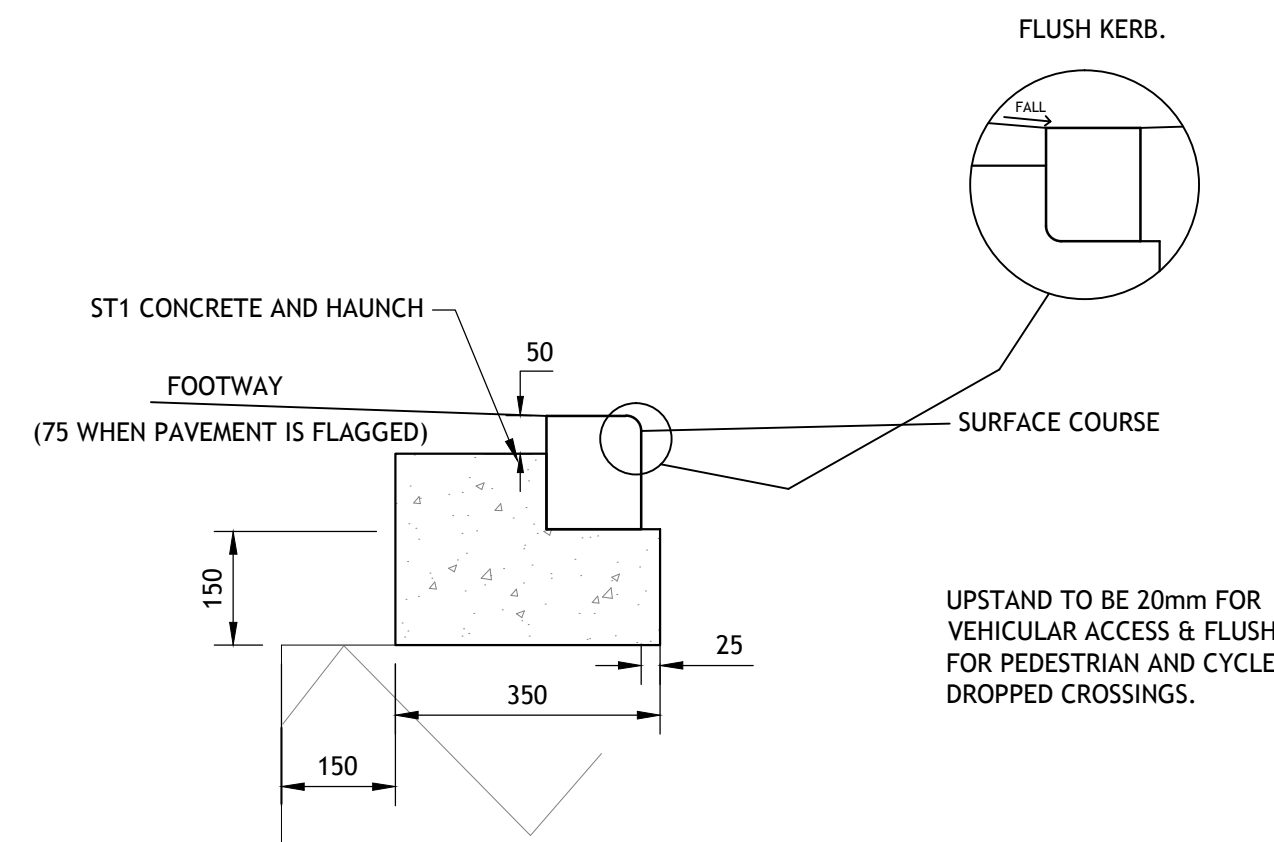


FOUNDATION DETAIL
FOR 150x150mm B.N. KERB

SCALE 1:10

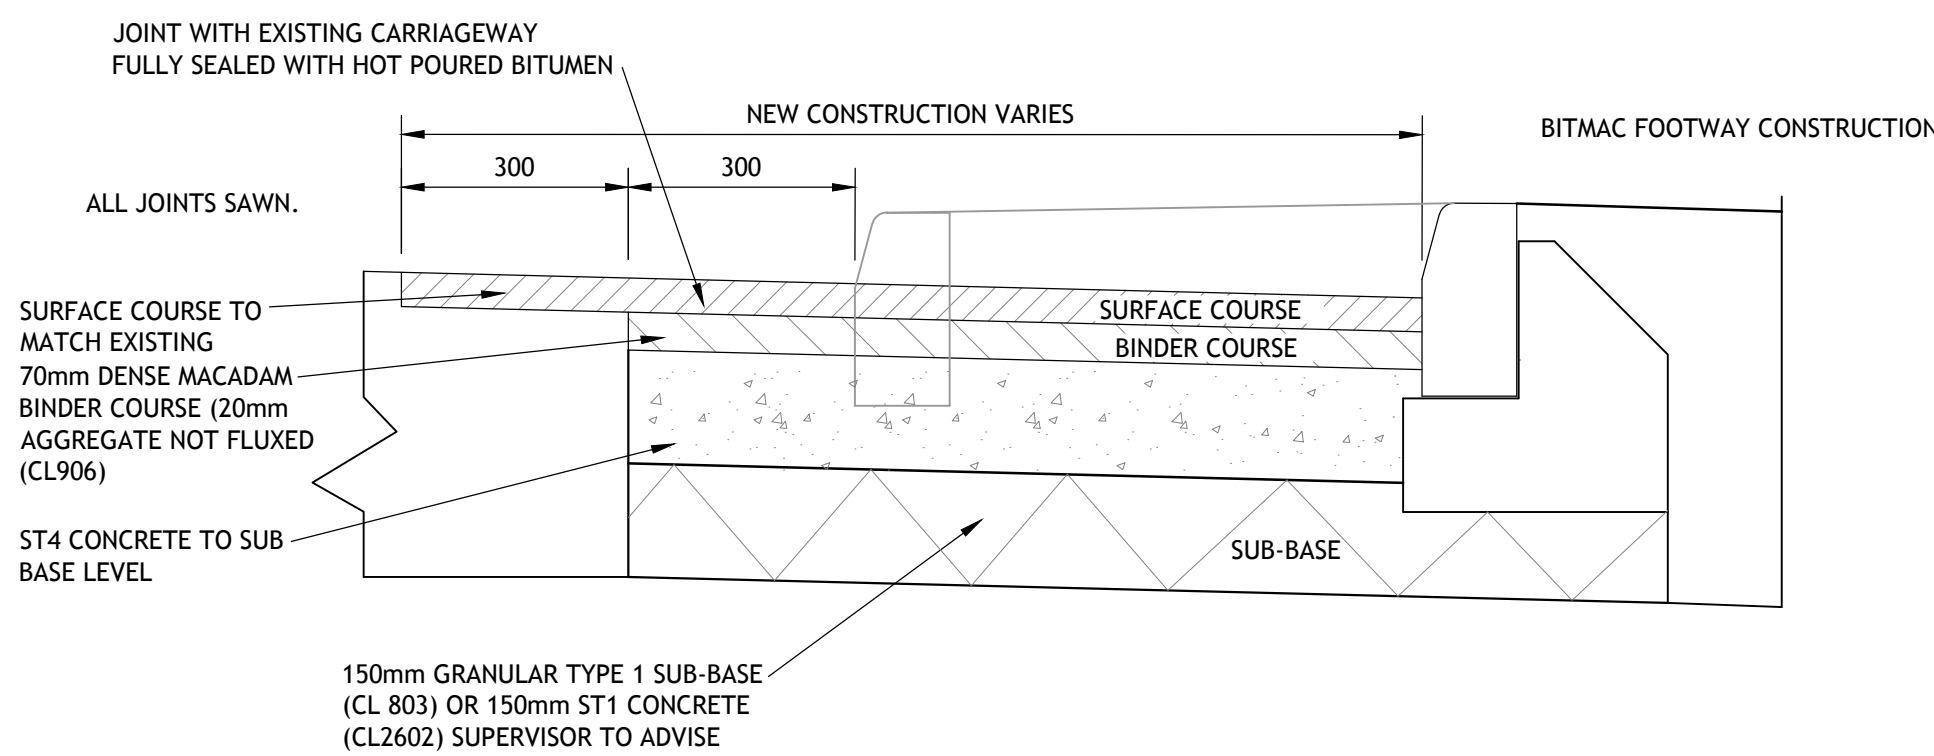


NARROW WIDENING CARRIAGEWAY

SCALE 1:10

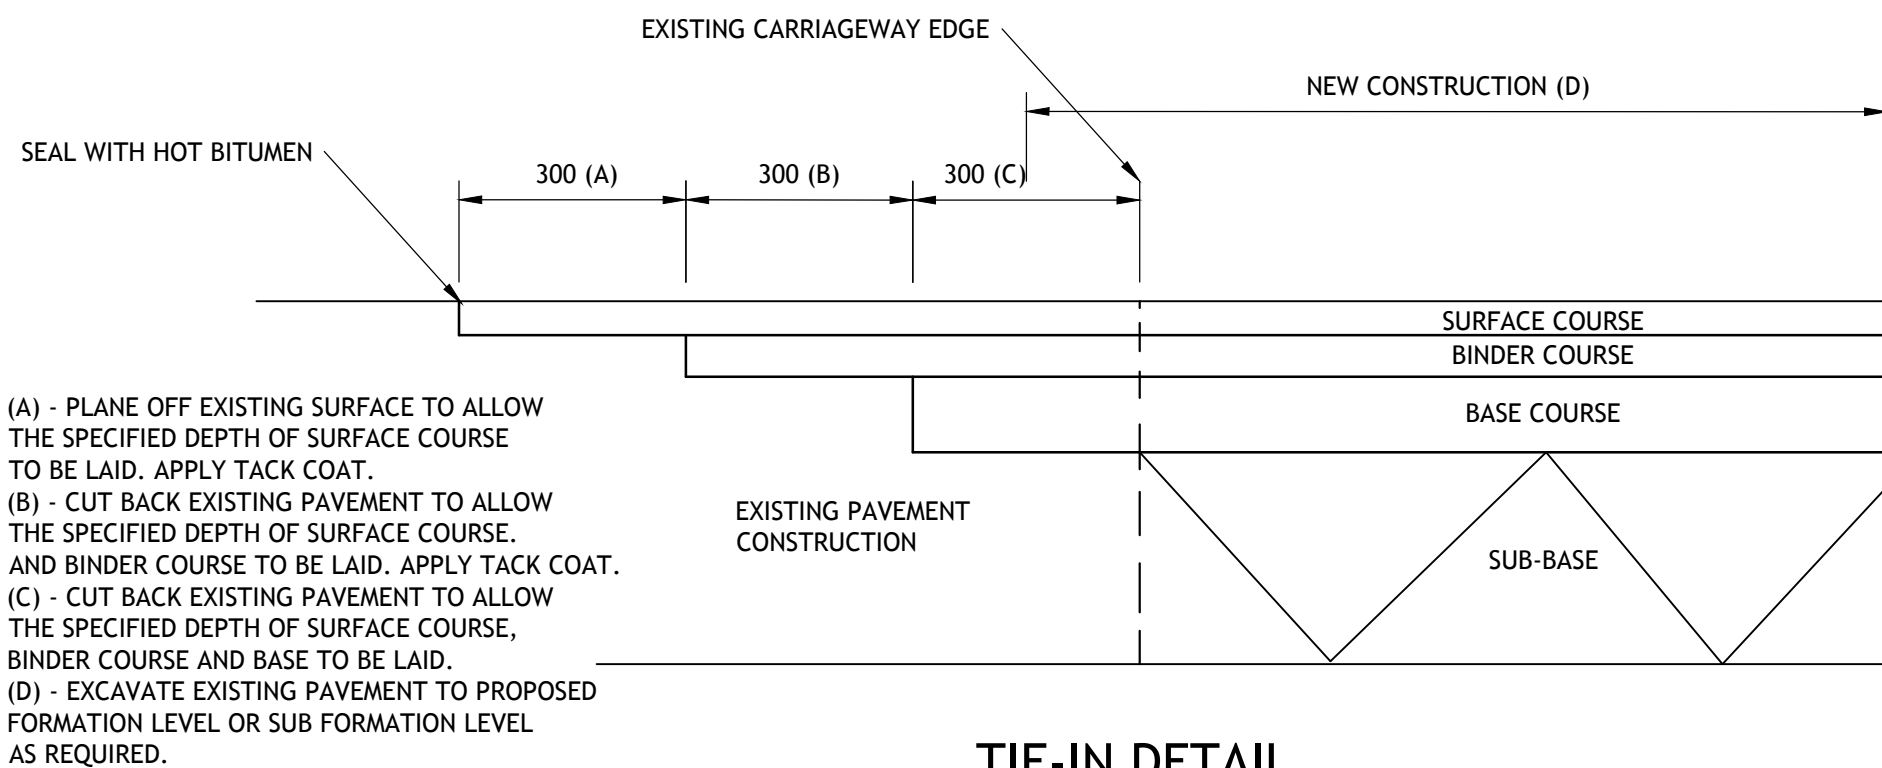


TIE-IN DETAIL

SCALE 1:10

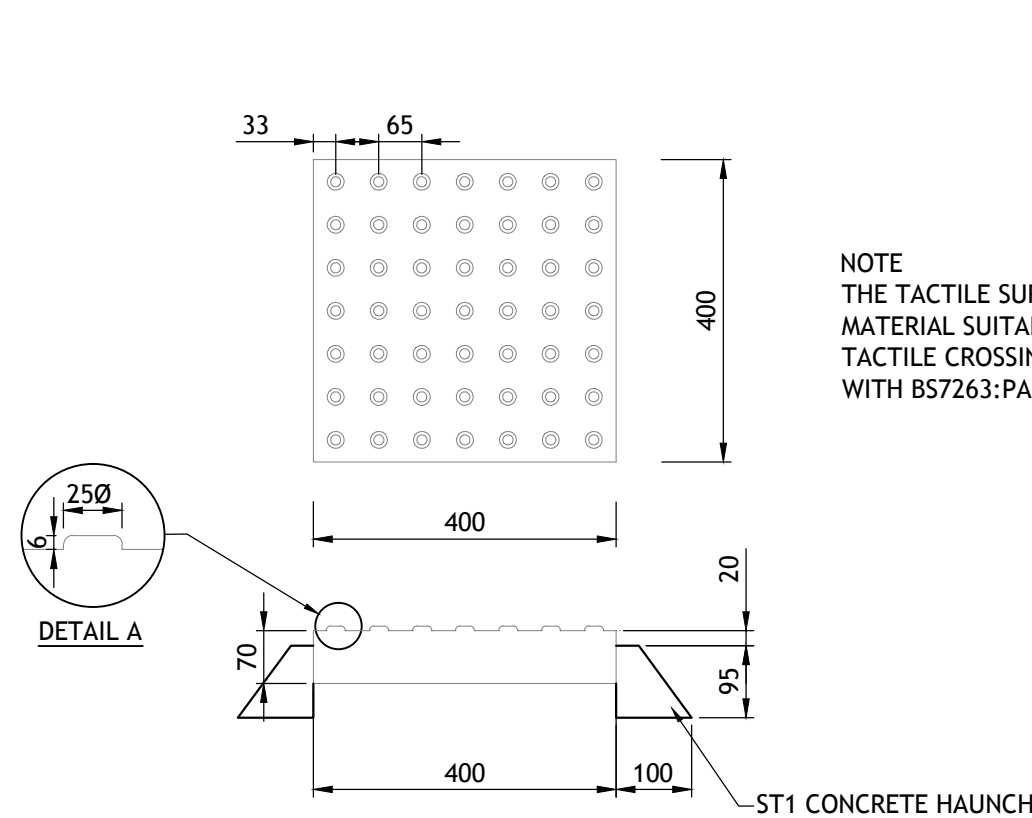

TACTILE PAVING SLAB DETAIL


SCALE 1:10

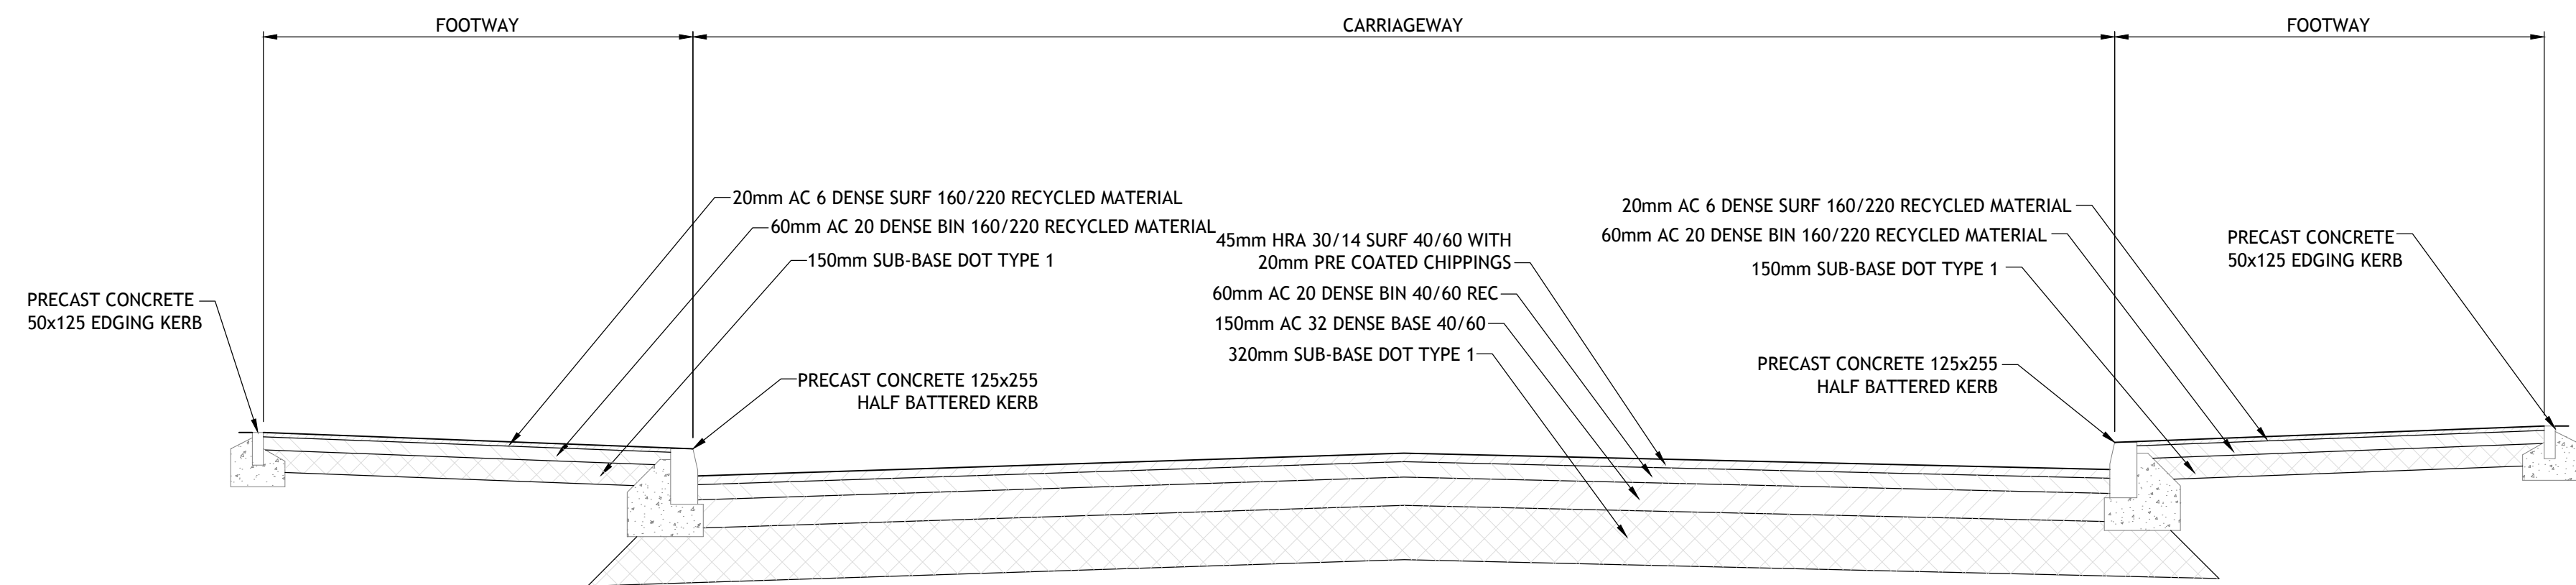

TYPICAL CARRIAGEWAY AND FOOTWAY DETAIL


SCALE 1:25

TACTILE PAVING SHALL BE INSTALLED SO THAT THE ROWS OF ONE SIDE OF THE CROSSING POINT FULLY ALIGN WITH THE OTHER.

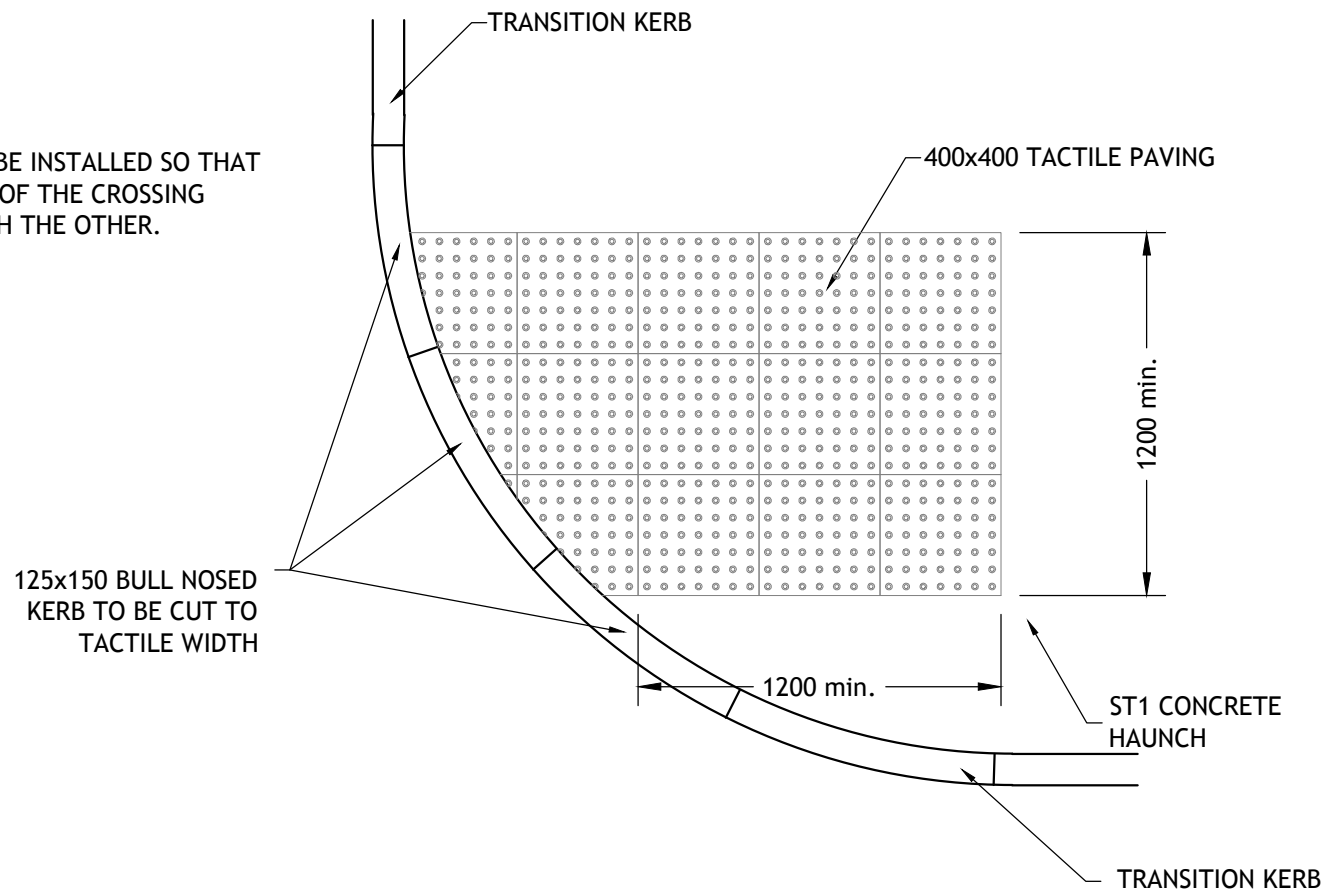


TACTILE PAVING LAYOUT ON A RADIUS

SCALE 1:25

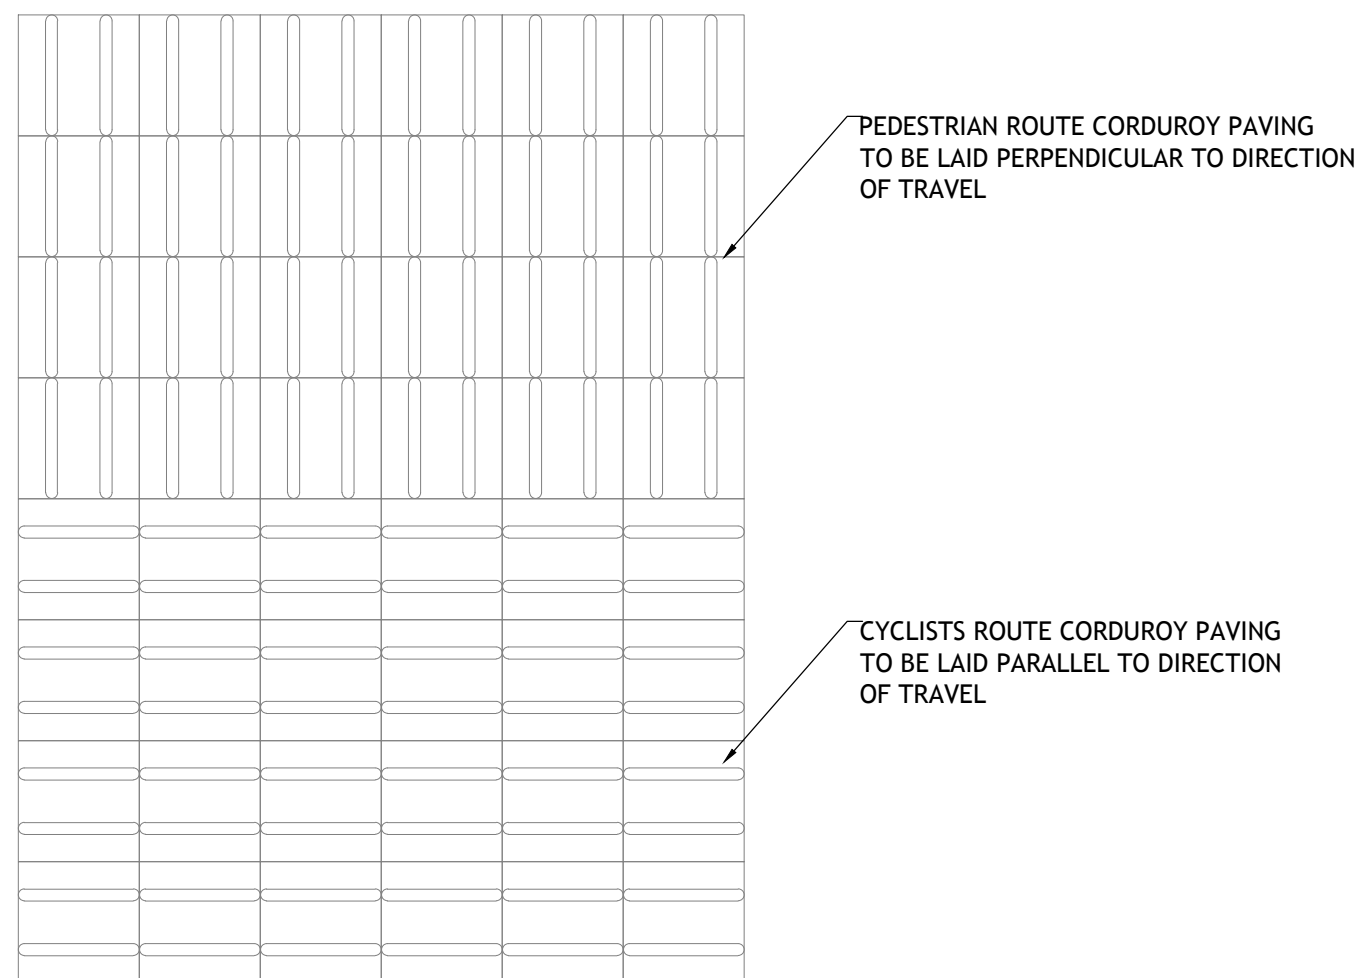

CORDUROY PAVING LAYOUT

SCALE 1:25

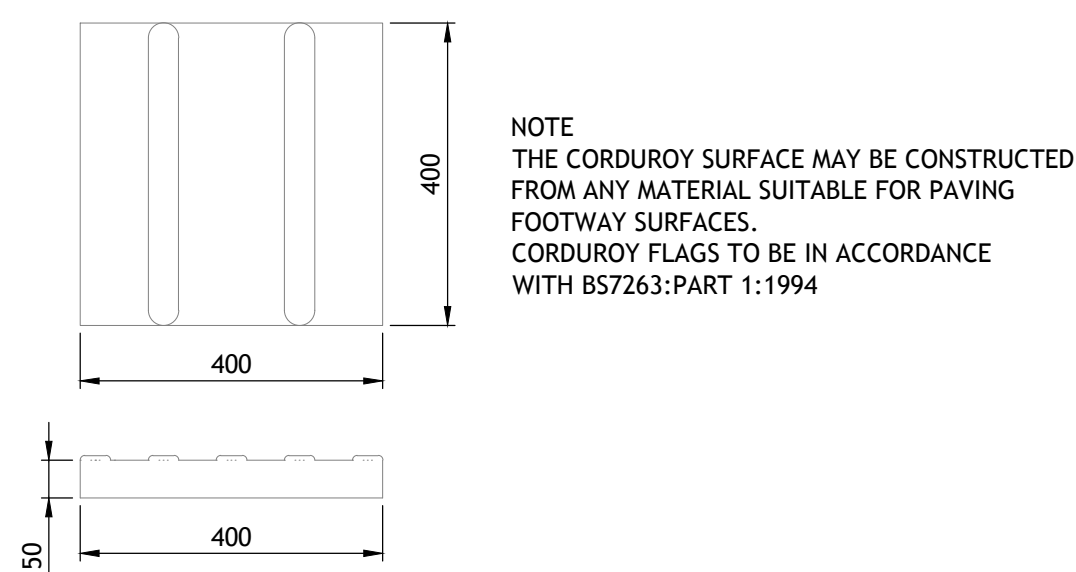

CORDUROY PAVING SLAB DETAIL

SCALE 1:10


DO NOT SCALE

NOTES

1. ALL DIMENSIONS ARE IN MILLIMETRES
2. PRECAST CONCRETE KERBS TO COMPLY WITH BS 7263 AND SPECIFICATION CLAUSE 1101.
3. CONCRETE MIX TO COMPLY WITH SPECIFICATION CLAUSE 2602.
4. SOME ITEMS INDICATED ON THIS STANDARD DETAIL DRAWING ARE HEAVY. ATTENTION IS DRAWN TO HSE GUIDANCE ON MANUAL HANDLING OF HEAVY OBJECTS. THE CONTRACTOR IS REQUIRED TO GIVE DETAILS IN THEIR HEALTH AND SAFETY PLAN ON HOW THEY INTEND TO OPERATE WITHIN THE HSE GUIDANCE.
5. ALL TIE IN DETAILS, INCLUDING ACCOMMODATIVE WORK, TO THE JUNCTION OF THE EXISTING CARRIAGEWAY ARE TO BE CARRIED OUT TO THE FULL SATISFACTION OF THE LOCAL HIGHWAYS DEPARTMENT
6. THE CONTRACTOR SHALL CARRY OUT ALL MATERIALS TESTS IN ACCORDANCE WITH THE REQUIREMENTS OF THE LOCAL HIGHWAY AUTHORITY.
7. ALL WORKS TO BE CARRIED OUT IN TO THE SATISFACTION OF THE STATUTORY UNDERTAKER & LOCAL HIGHWAY AUTHORITY

P1	27.04.18	LAD	ISSUED FOR INFORMATION	MCH	PJB
REV	DATE	BY	DESCRIPTION	CHK	APD

DRAWING STATUS:	PRELIMINARY
-----------------	-------------

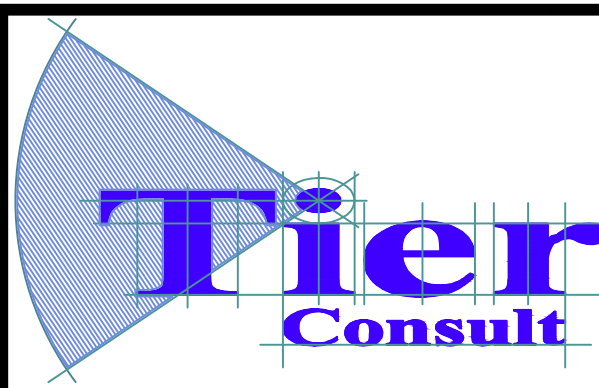

Tier Consult Ltd.
Richmond House,
Sandpiper Court,
Chester Business Park,
Chester,
CH4 9QZ

Telephone: 01244 684900
Fax: 01244 684901
Email: info@tieruk.com



ARCHITECT: THE HARRIS PARTNERSHIP

PROJECT: PROPOSED STORE RUABON

TITLE: CONSTRUCTION DETAILS

SCALE: 1:250 on A1

CAD FILE: -

PROJECT No: T/18/2007

65-08

P1