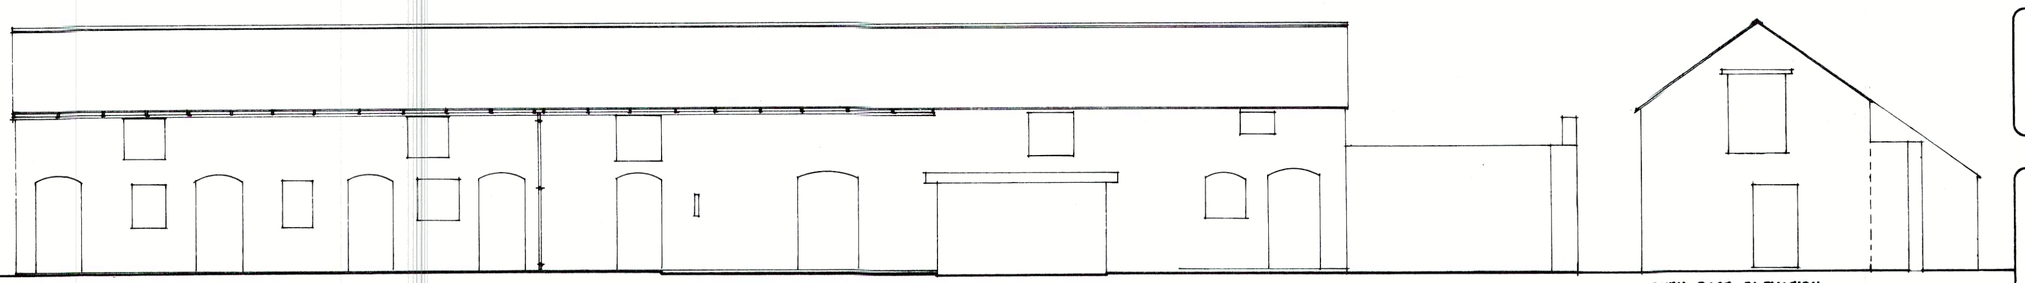

SOUTH · WEST ELEVATION

SOUTH · EAST ELEVATION

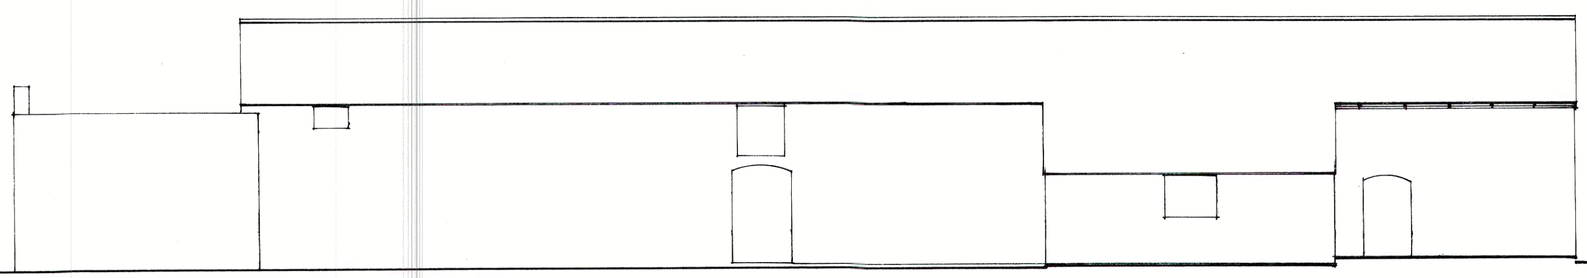

NORTH · EAST ELEVATION

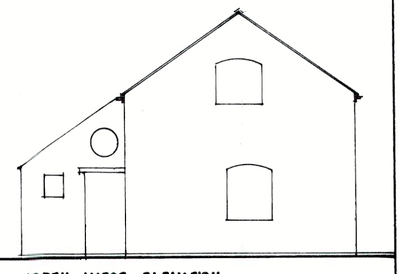

NORTH · WEST ELEVATION

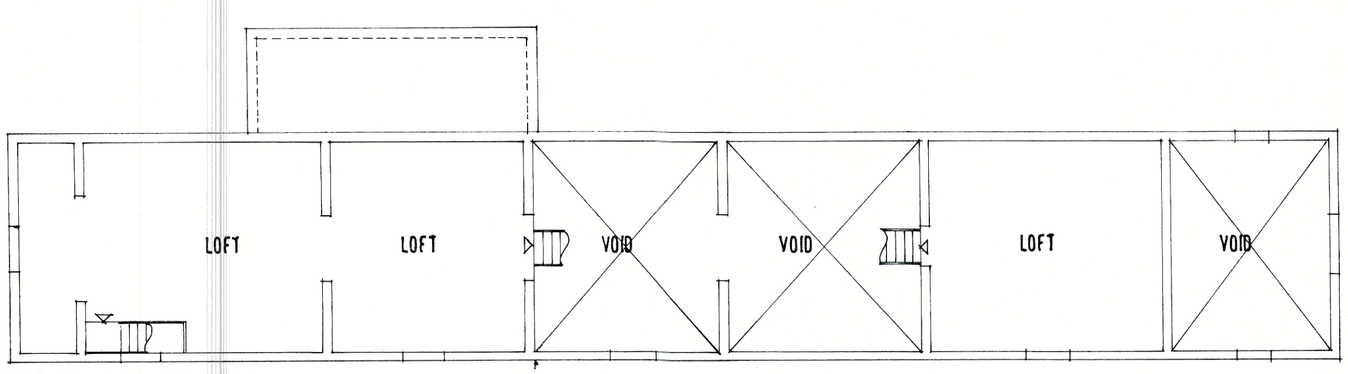

FIRST FLOOR PLAN
AS EXISTING

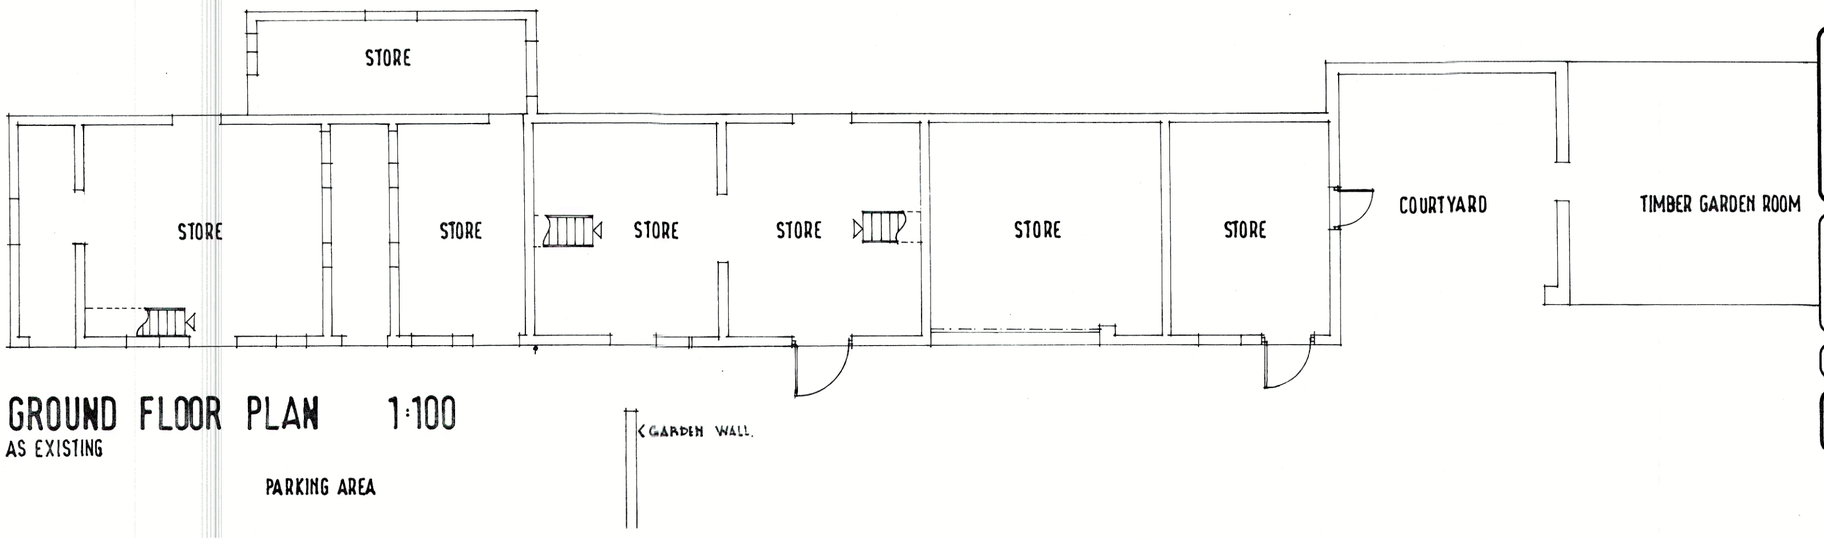

GROUND FLOOR PLAN 1:100
AS EXISTING

Dimensions should not be scaled from this drawing. All dimensions must be checked on site before work starts.

Notes

EXISTING EXTERNAL MATERIALS :

ROOF . . . . . NATURAL SLATES WITH CLAY RIDGE TILES.

WALLS . . . . FACING BRICKWORK.

WINDOWS . . REMOVED OR BOARDED UP.

EXT. DOORS . . PAINTED TIMBER.

Ref.	Date	Name	Notes
A	21·06·18	TW	ADDITIONAL SURVEY NOTES.

Revisions

TECWYN WILLIAMS
B.A., B. Arch., R.I.B.A. Chartered Architect

The Old Bakehouse, High Street,
Farndon, Chester CH3 6PU
Telephone: 01829 271091
Email: tecwynwilliams@tiscali.co.uk

Project
HIGHER OAK
OAK ROAD. WREXHAM LL13 9RG

Drawing
FLOOR PLANS AND ELEVATIONS AS EXISTING

Scale	*Date*
1 : 100	15 · 02 · 17

Project No.	*Drwg. No.*
16 / 28	EX 01 'A'

S 600001 R