


Remove contours that will not exist when new structure is complete.


Boundary Hawthorn hedge to be either retained or re-planted.

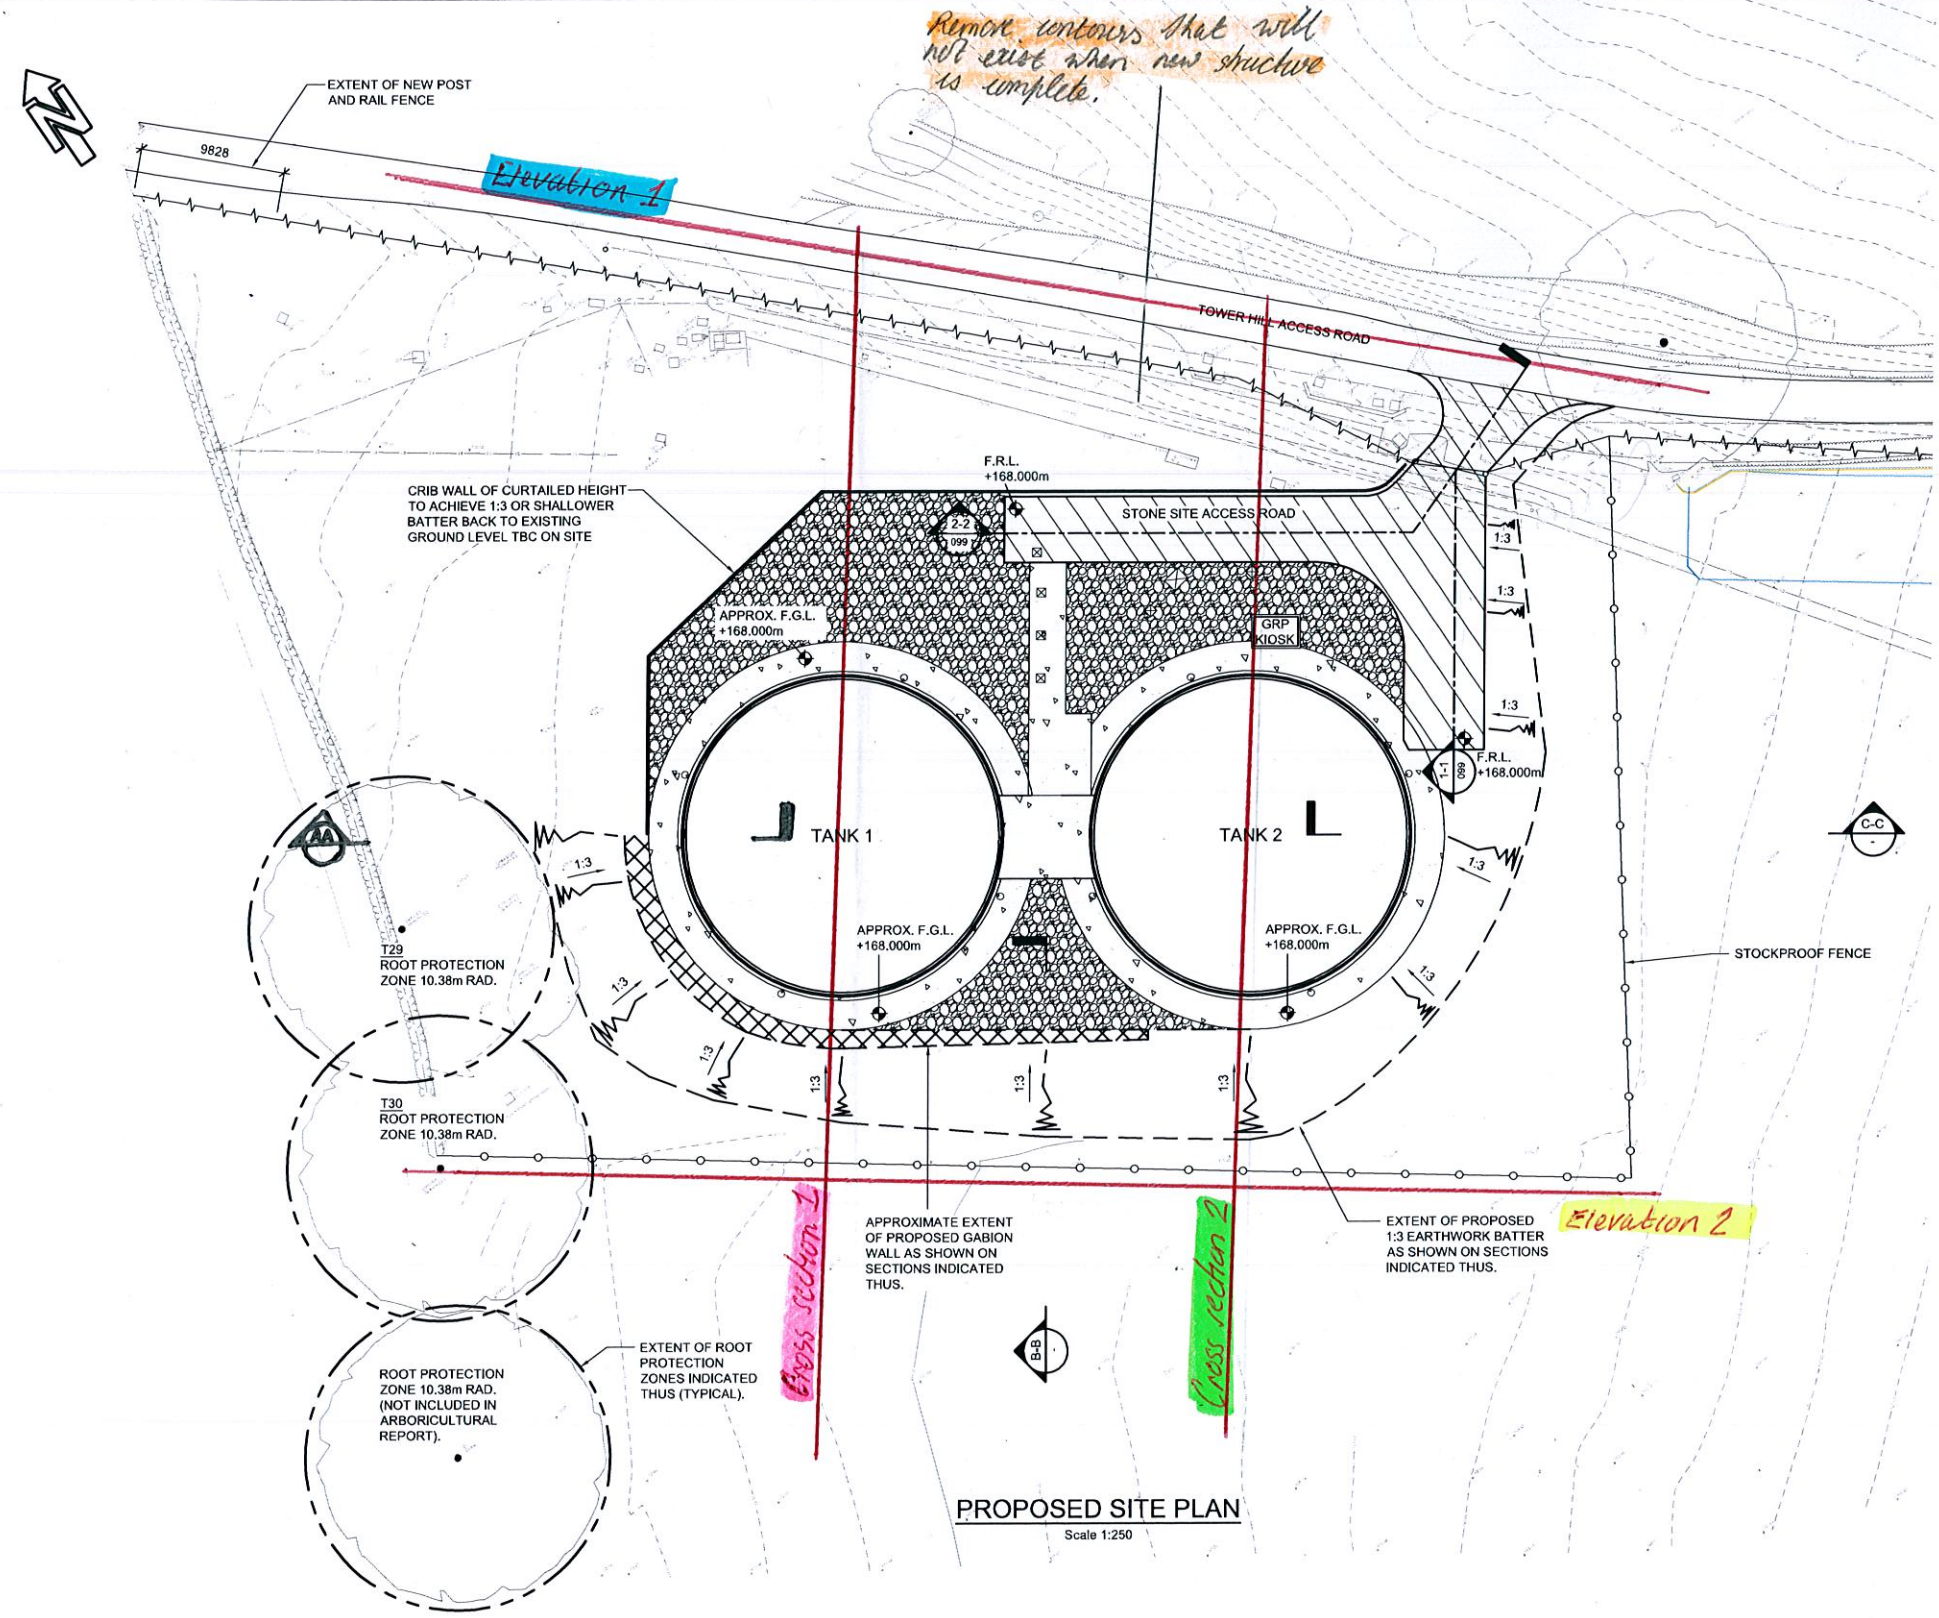


ALL AREAS OF SOFT LANDSCAPING TO BE GRASS SEED

GRASS PLANTING IN ACCORDANCE WITH CESWI 7th EDITION


VARIETY	PERCENTAGE BY MASS
DWARF LEAFY PERENNIAL RYEGRASS	20 - 30
SMOOTH-STALKED MEADOW GRASS	25 - 35
CREEPING RED FESCUE	30 - 40
BROWNTOP BENT	5 - 15

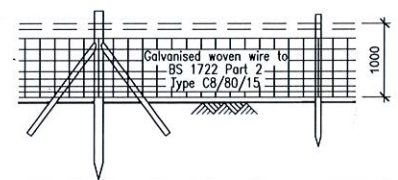


STOCKPROOF FENCE
Scale 1:50

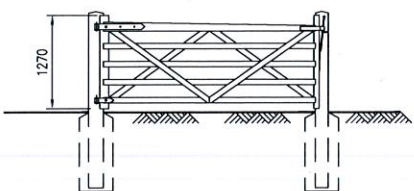


TIMBER FIELD GATE
Scale 1:50

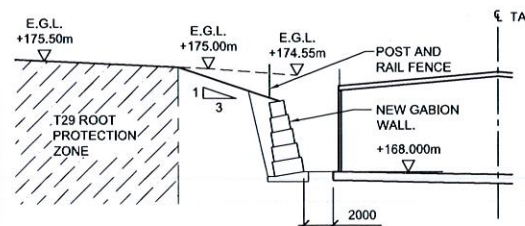

SECTION A-A.
Scale 1:250

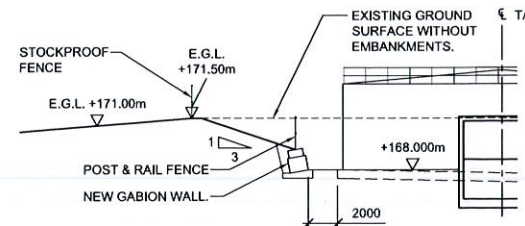

SECTION B-B.
Scale 1:250

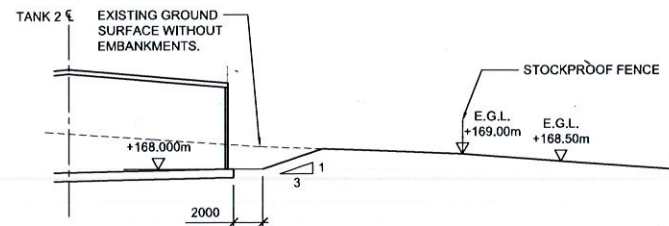

SECTION C-C.
Scale 1:250

DO NOT SCALE - IF IN DOUBT ASK

NOTES

- GENERAL:
- DO NOT SCALE FROM THIS DRAWING.
 - ALL DIMENSIONS ARE IN MILLIMETRES (mm) & ALL LEVELS ARE IN METRES (m) AOD, UNLESS STATED OTHERWISE.
 - ALL DIMENSIONS & LEVELS TO BE CHECKED ON SITE AND ANY DISCREPANCIES SHOULD BE REPORTED TO THE DESIGNER.

LEGEND:

- GABION WALL
- STONE ACCESS ROAD
- CONCRETE PATH
- GRAVEL

FOR ROAD SECTIONS SEE DRAWING DVC/04304-PB-22-099

PRELIMINARY

Rev	Date	Description	By	Chk	App
-----	------	-------------	----	-----	-----



The Studio, 51 Brookfield Road,
Cheshire, SK8 1ES, United Kingdom
T 44 (0)161 491 4600
E UKmail@ghd.com W www.ghd.com

SCALE
1:50 / 1:250

PROJECT
SUGN - Y - PWLL RESERVOIR
REPLACEMENT

TITLE
LANDSCAPING PLAN

SUBCONTRACTOR REF 12501145	DRAWING SIZE A1
CLIENT DRAWING NO A6W/04304-PB-22-100	STATUS PRELIMINARY
DRAWING No. DVC/04304-PB-22-100	REV. A