


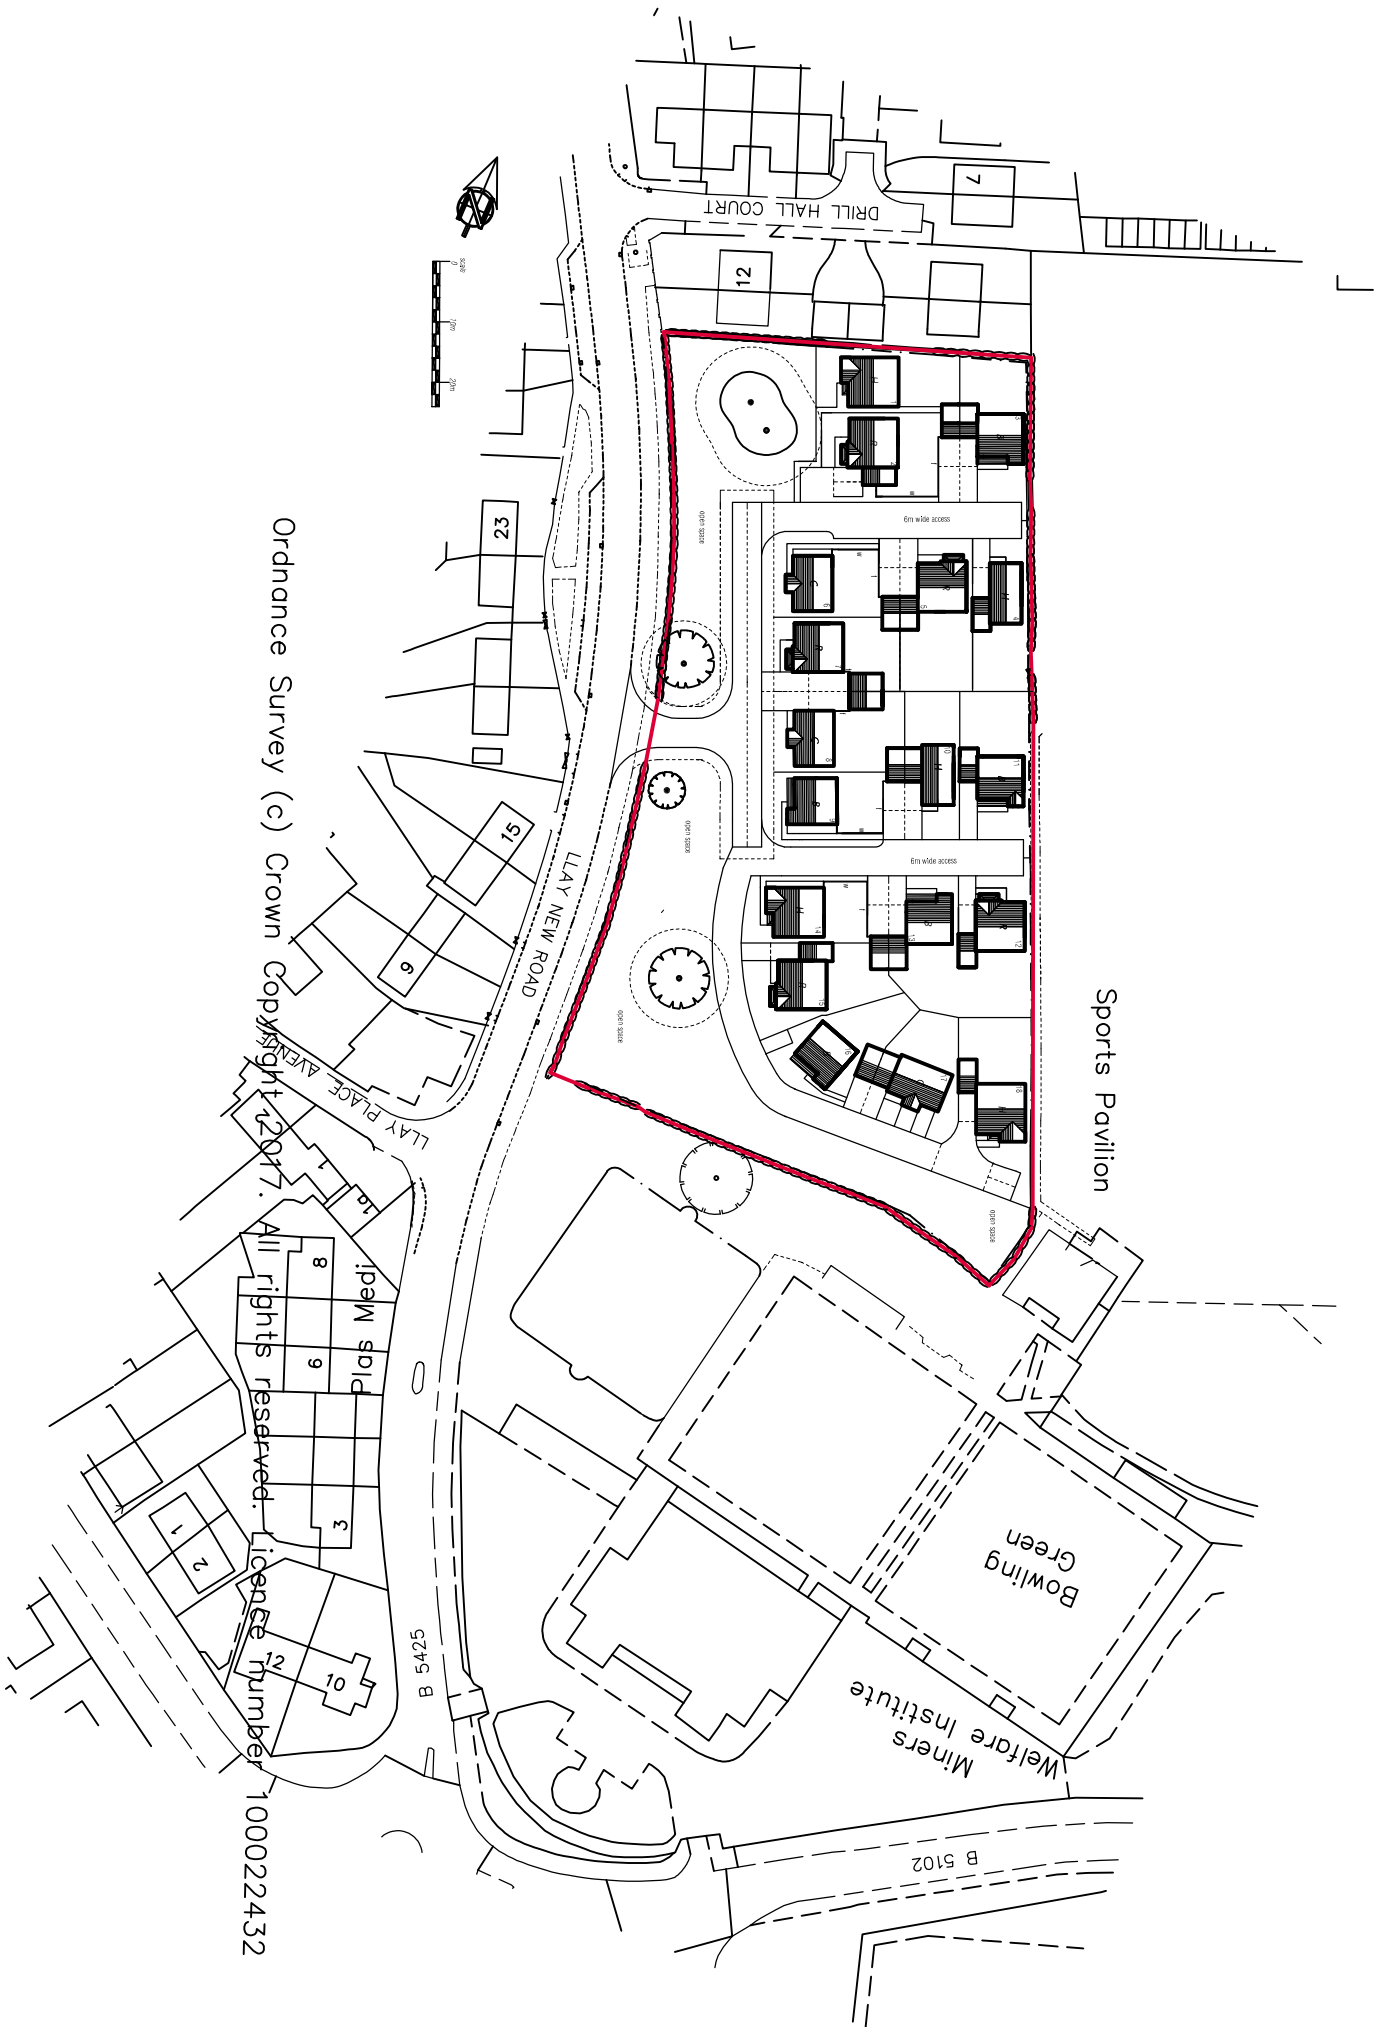

© COPYRIGHT. DO NOT SCALE. CHECK DIMENSIONS ON SITE. REPORT ANY ERRORS OR OMISSIONS TO ARCHITECT.

Parry Davies Architects.

Chartered Architects.

PROJECT TITLE				DATE	SCALE	DRWN	CHK
LLAY MINERS WELFARE LLAY				MARCH 2018	1:1250@A3	RSG	
DRWG. TITLE				DRWG. NOS.		REV	
SITE LOCATION PLAN				17.5798/L1		E	

Barclays Buildings, High Street, St Asaph, LL17 ORF Tel: 01745 585517 Fax: 01745 582162. E-mail: PDPArchitects@aol.com

