
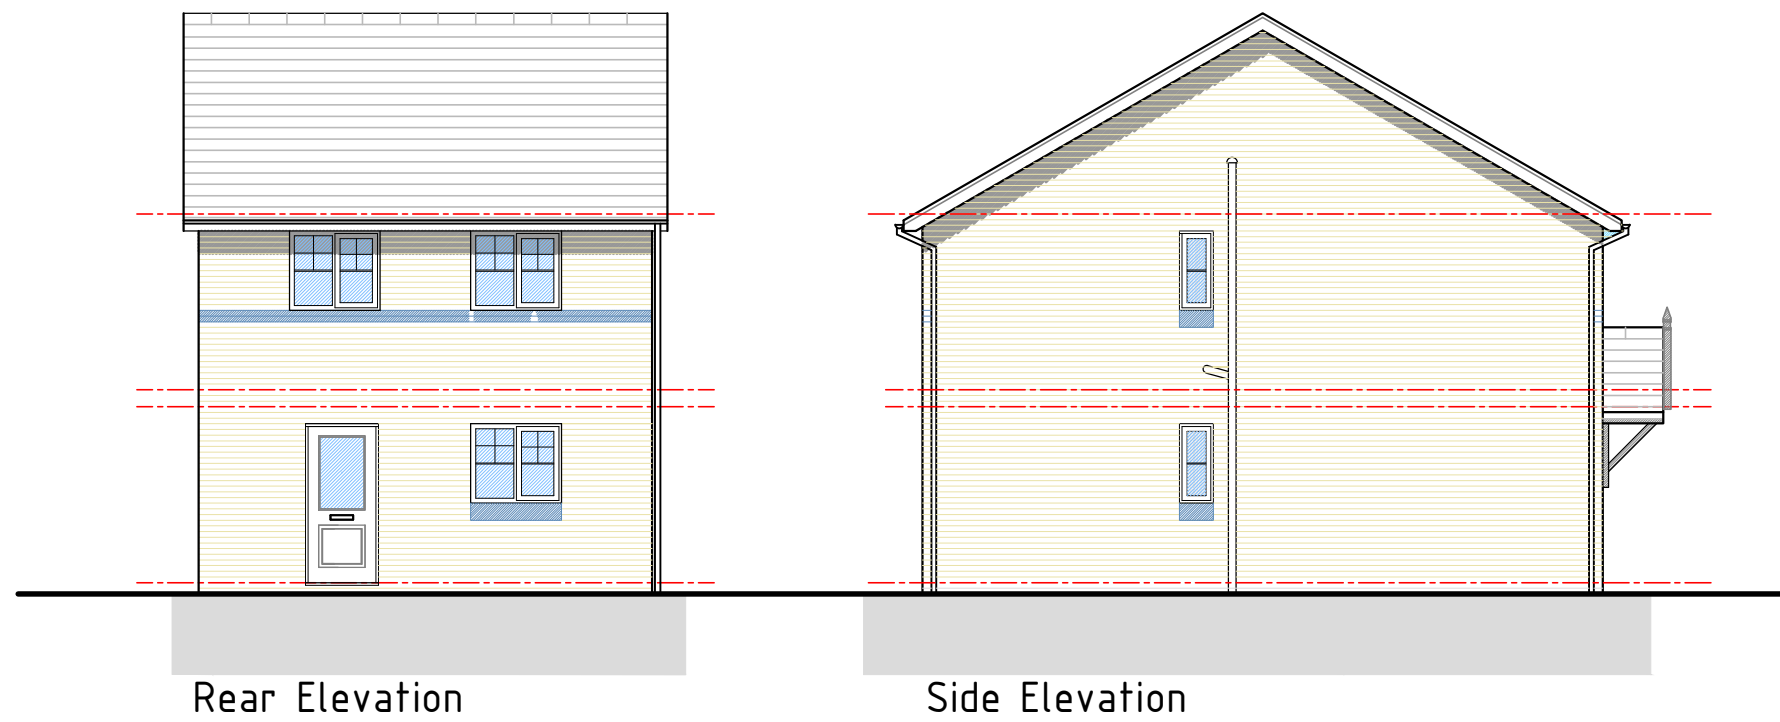


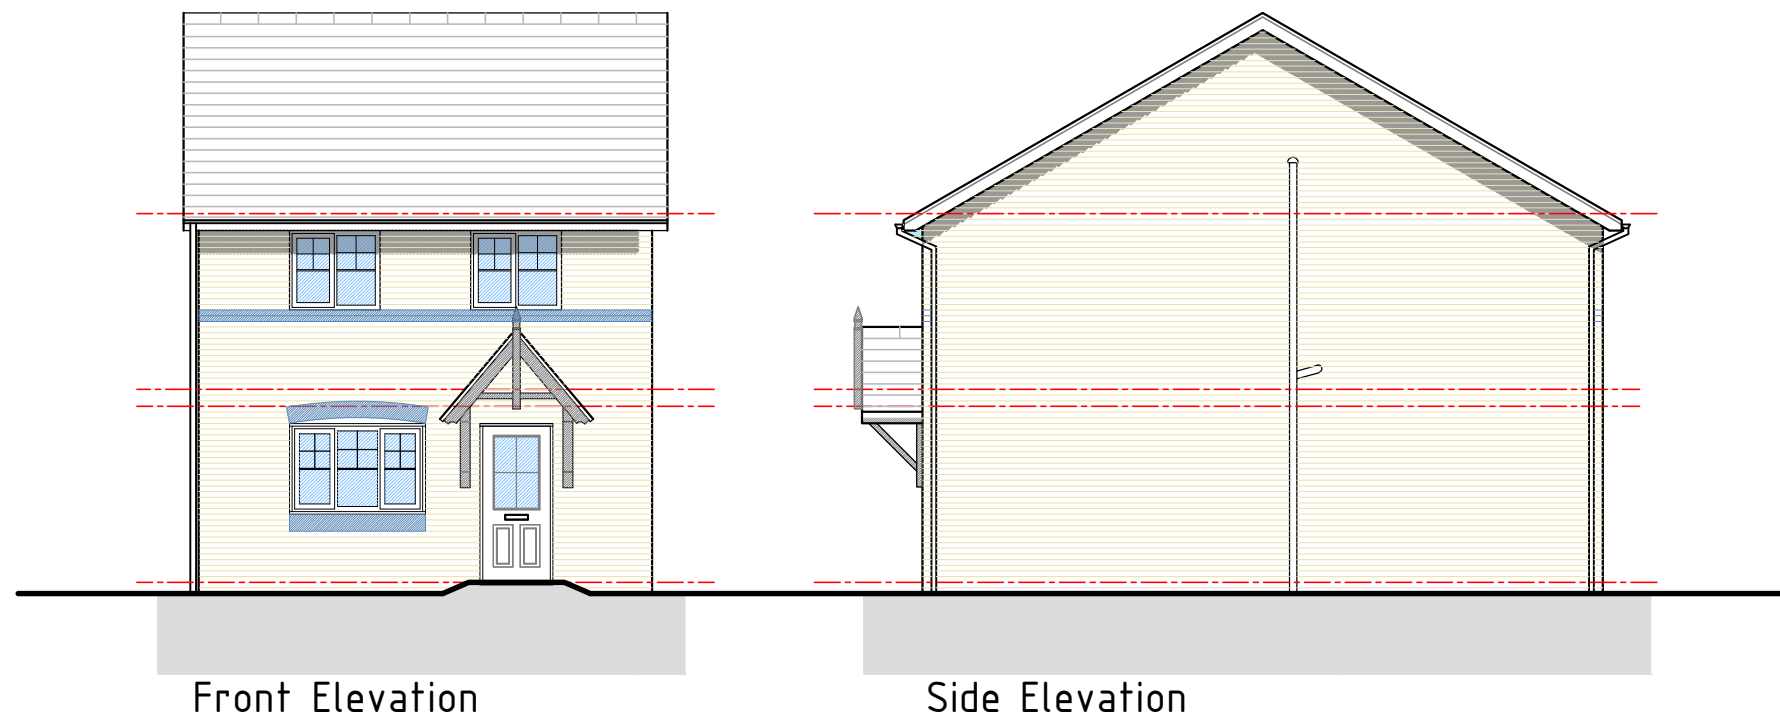

HDS ARCHITECTURAL SERVICES
 Ferndale Villa, 25 Manley Road,
 Wrexham, LL13 8HD
 Tel (01978) 353445
 www.hdsarchitectural.co.uk

Project; Residential Development to Land Adjoining 'Premier Inn', Jacques Way, Wrexham	
Title; Plot 1 only Elevations	Scale (A3); 1:100
Dwg No; JWA/PD/05	Date; July 2018
Revision;	