


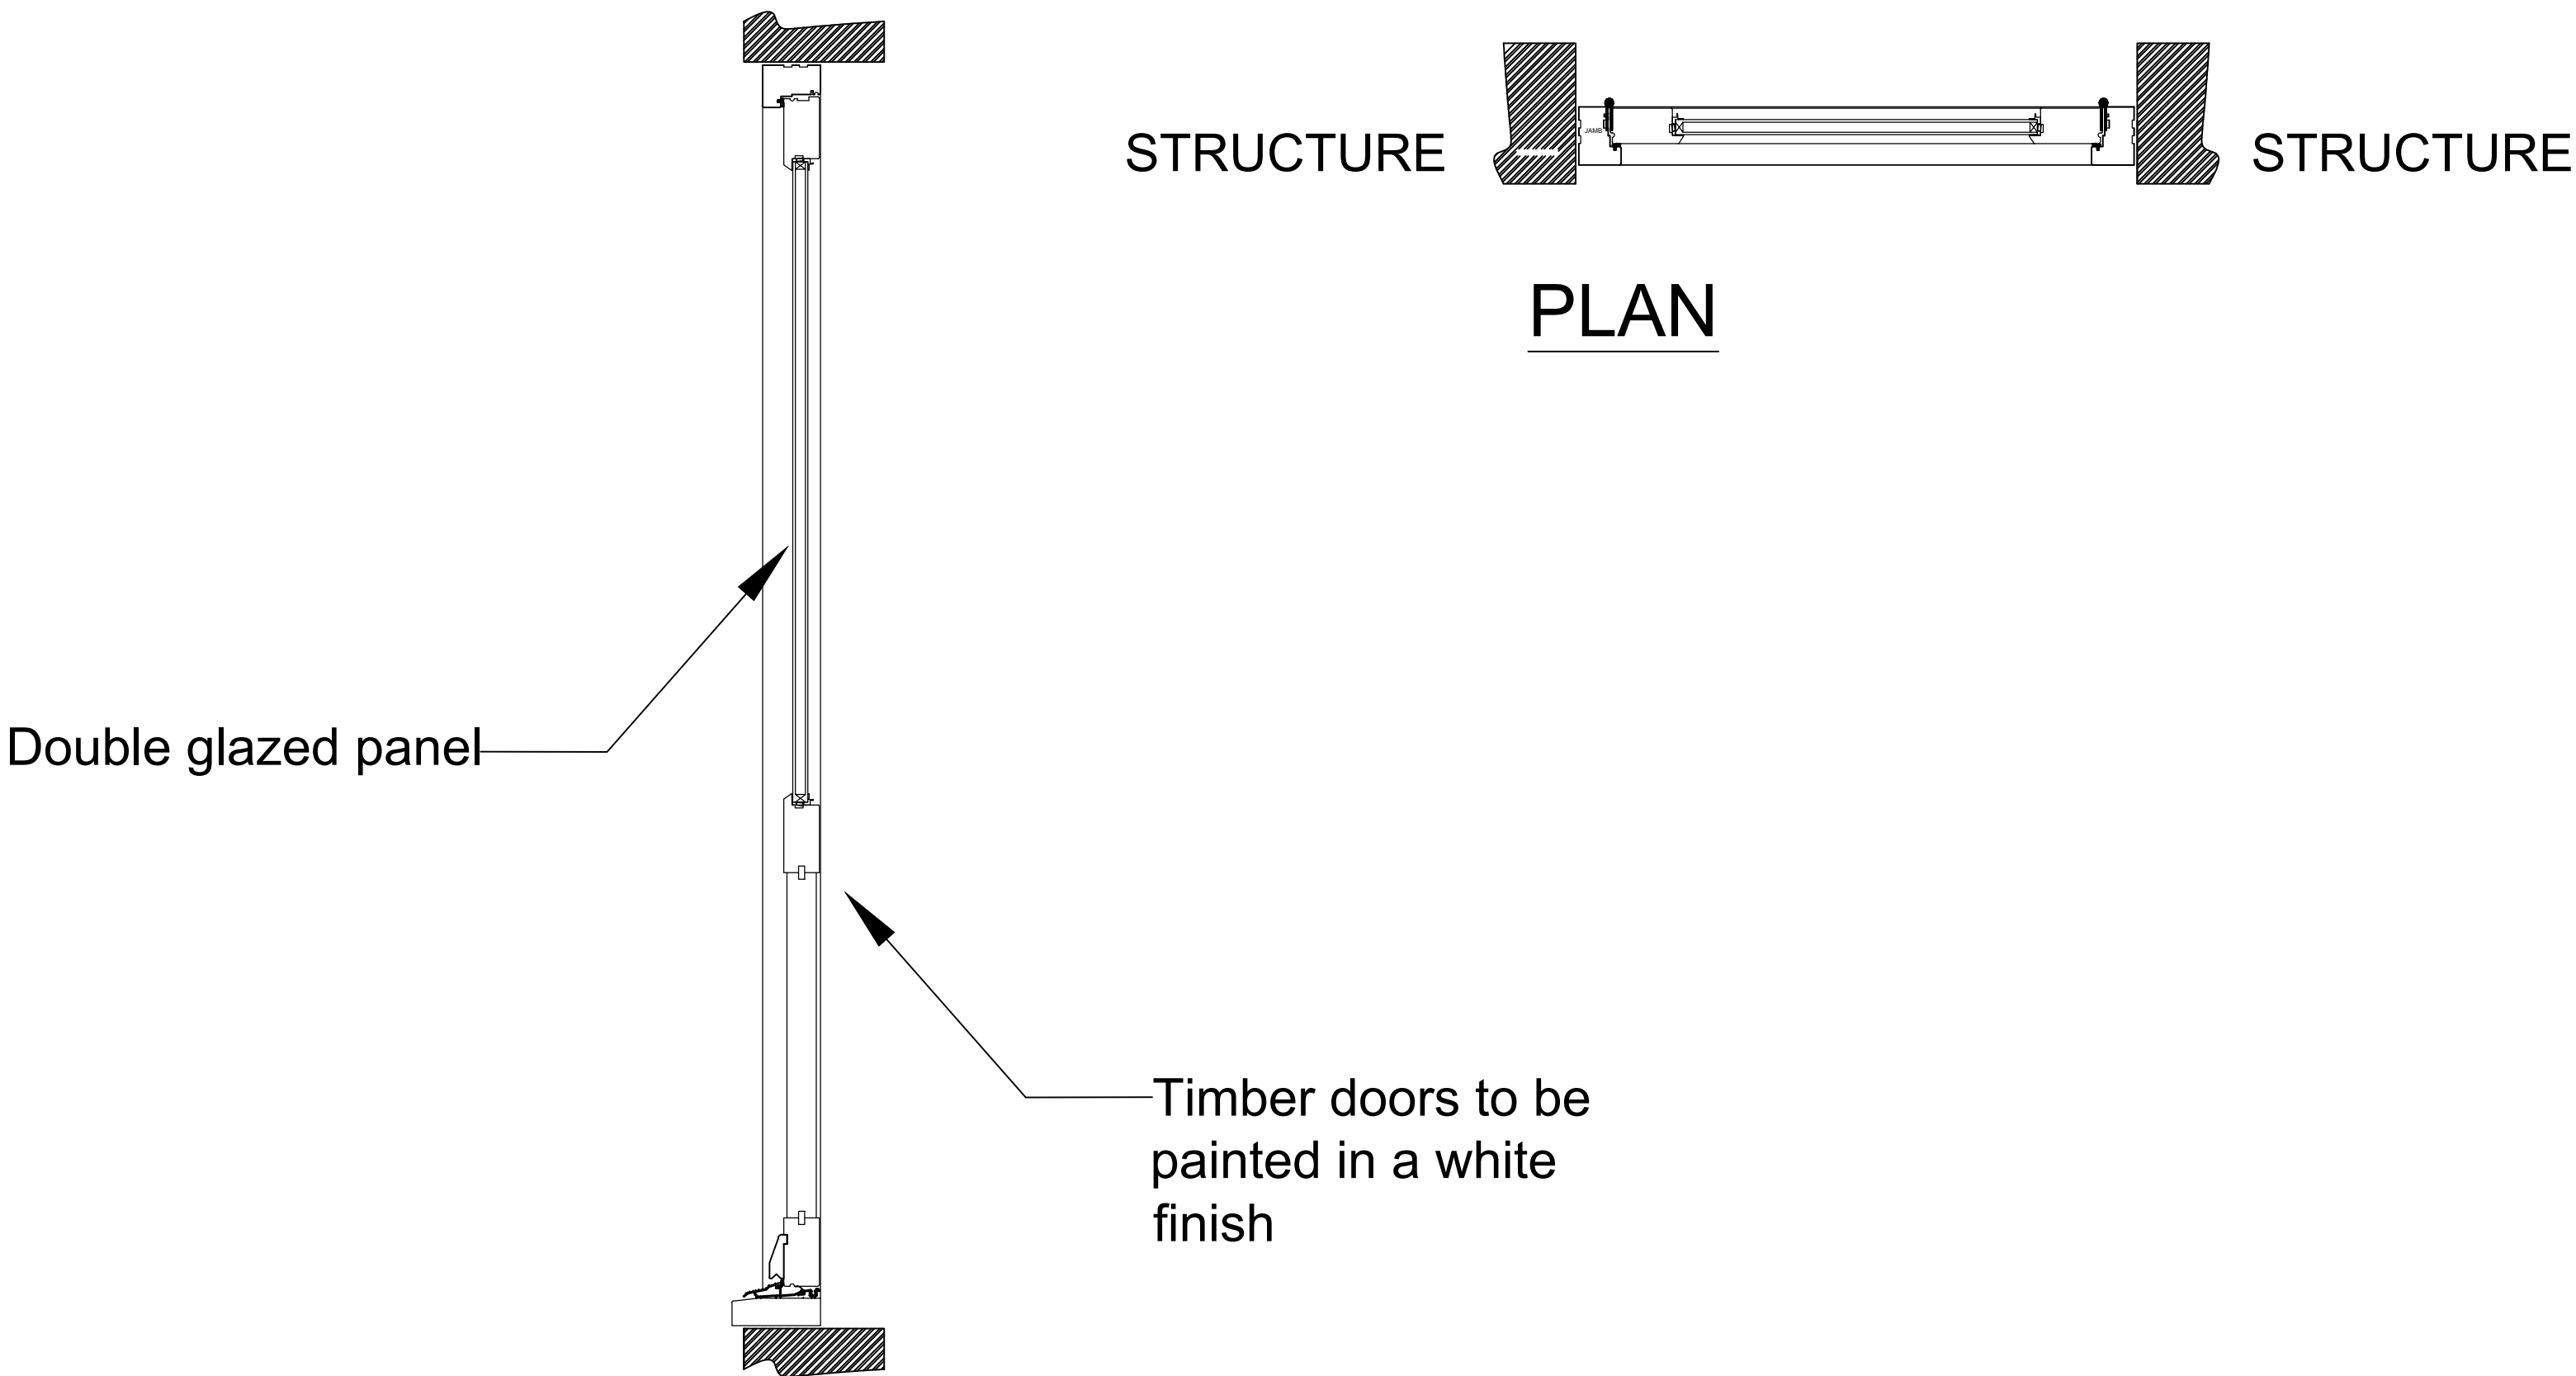

CROSS SECTION



Ferndale Villa, 25 Manley Road,
Wrexham, LL13 8HD
Tel (01978) 353445
www.hdsarchitectural.co.uk

Project; 3 Cambrian Buildings, Well Street, Cefn Mawr, Wrexham, LL13 3AF	
Title; Typical Door Details	Scale (A2); 1:10
Dwg No; KR/PD/06	Date; August 2018
Revision;	