



SWS RUN 1
SCALE: H 1:500,V 1:100. DATUM: 45.000

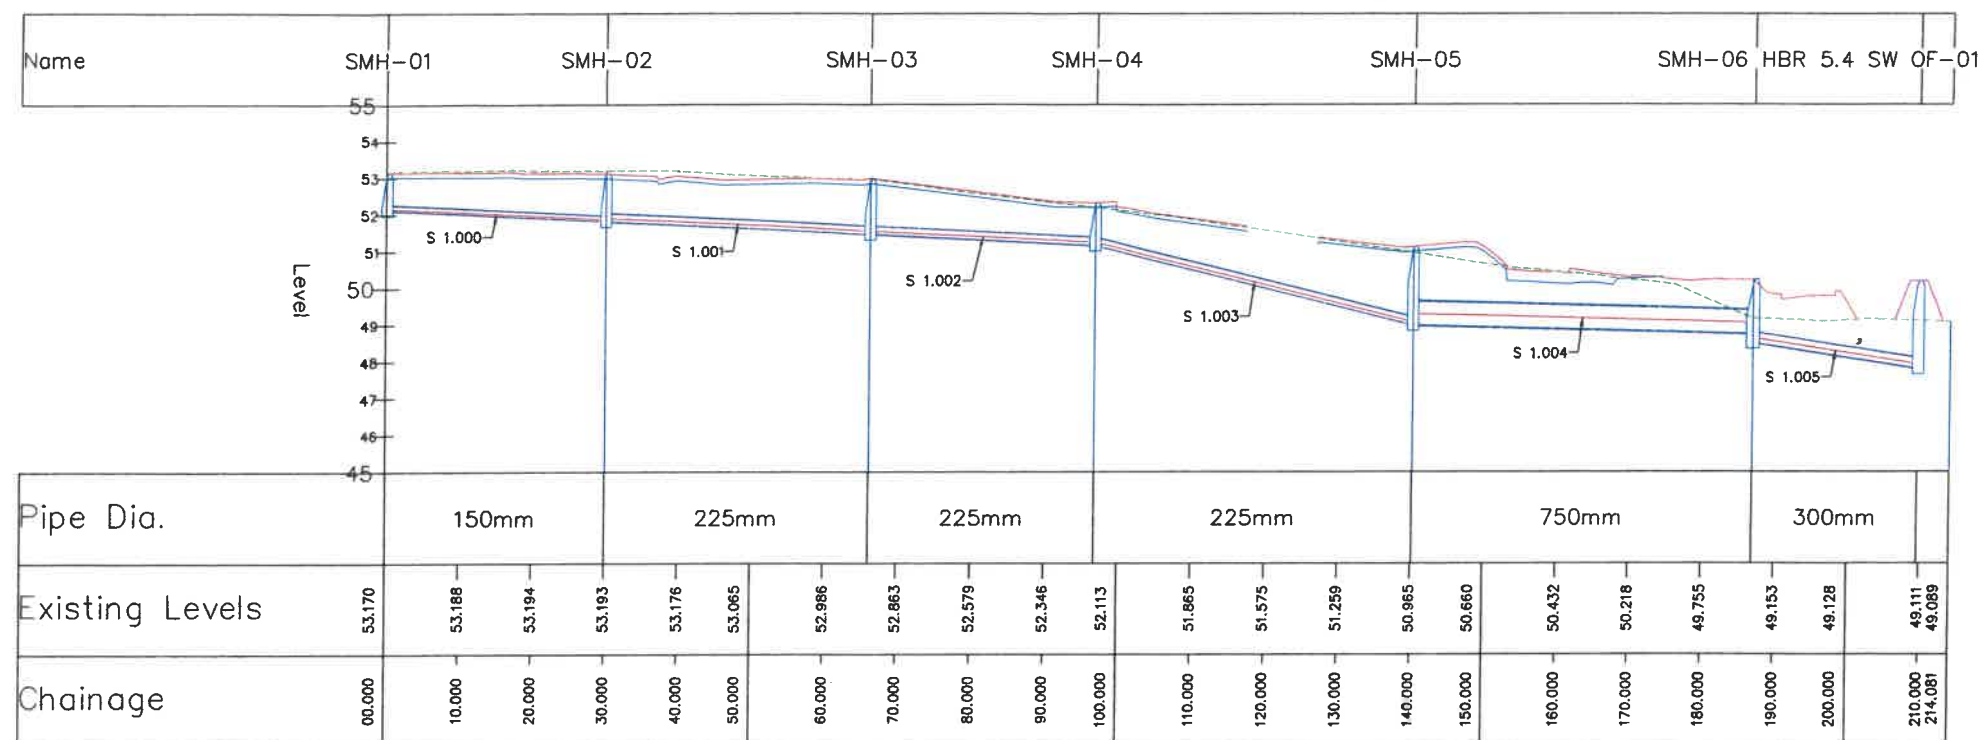

SWS RUN 2
SCALE: H 1:500,V 1:100. DATUM: 45.000

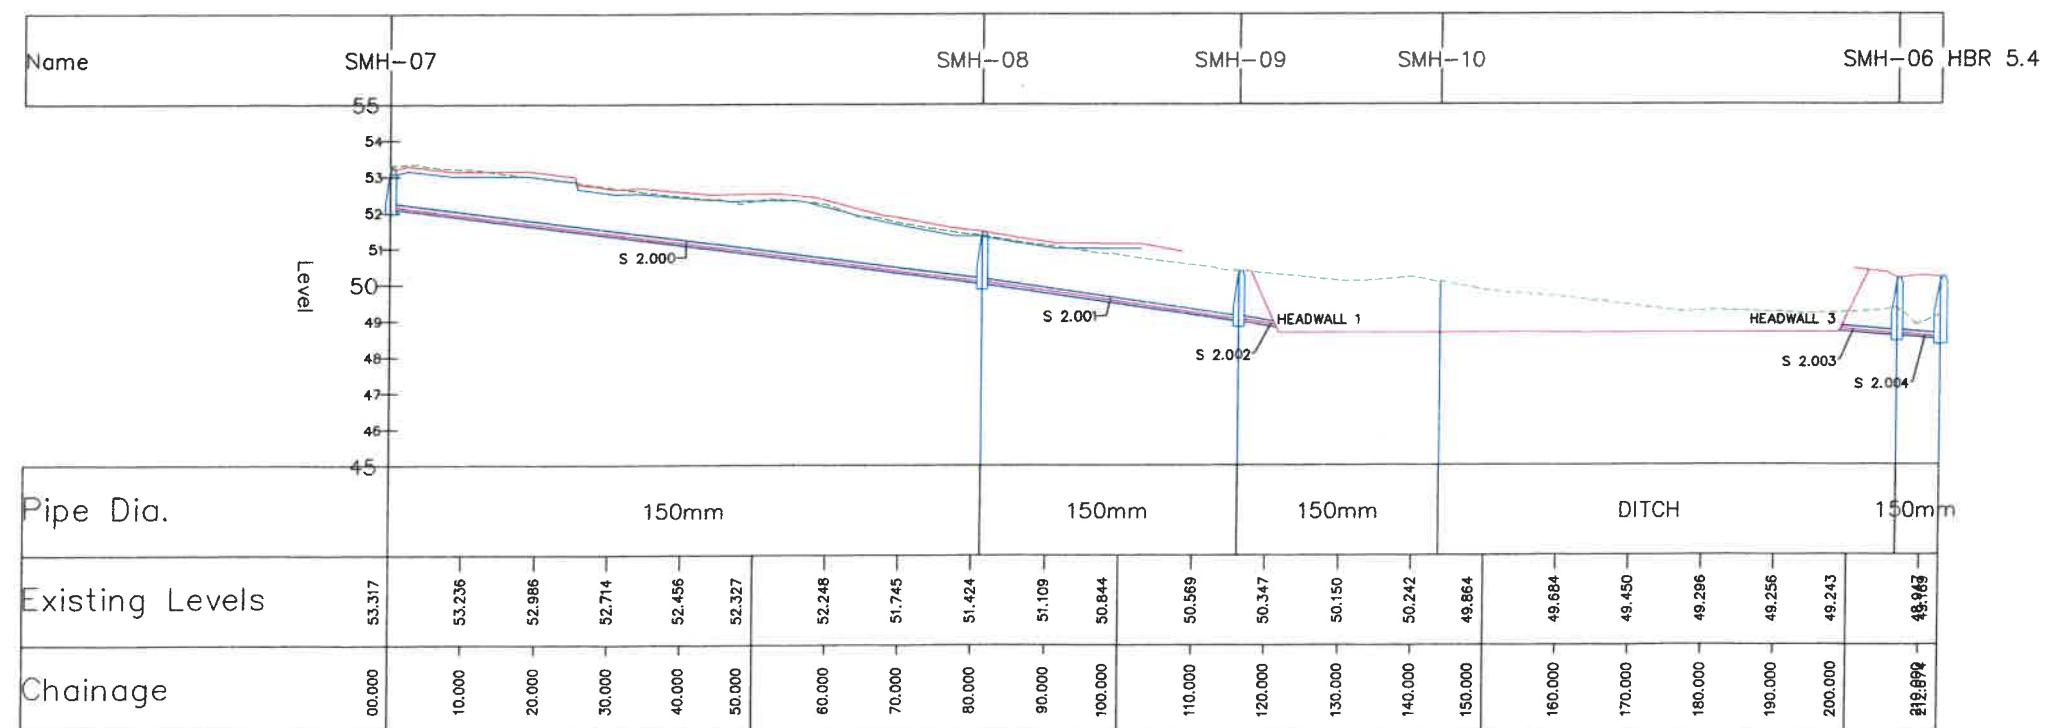

DO NOT SCALE FROM DRAWING

NOTES:-

1. ALL MEASUREMENTS ARE IN METRES UNLESS INDICATED OTHERWISE.
2. DRAINAGE TO BE CONSTRUCTED IN ACCORDANCE WITH SEWERS FOR ADOPTION 6TH EDITION.
3. FOR CONSTRUCTION DETAILS REFER STANDARD DETAILS DRAWINGS.
4. FOR PIPE AND MANHOLE DETAILS REFER TO SCHEDULES DR_007

Revisions

P3	14/00	PMA	KB	Units 5 & 6 Repositioned.
P2	14/12	KB		REV B
REV:	DATE:	DRAWN:	CHKD:	APP:
				DISCR:

Client

ERLAS
DEVELOPMENTS

Project

The BRIDGE
BUSINESS CENTRE

Title

PROPOSED DRAINAGE
SURFACE WATER
SECTIONS RUN1, RUN2

Issued for

APPROVAL

Remote Engineering Design Services Ltd.
3 Blackwood Business Park,
Ash Road South, Wrexham, LL13 9UG
Tel: 01978 66 99 36 Fax: 0870 762 50 51
Email: admin@redes.co.uk
Web: www.redes.co.uk

Scale AS INDICATED @ A1 Date 08-11-07

Drawn:	Checked:	Appr'd:
MB	KB	
Project no:	Drawing no:	Issue:
ERL_001	DR_004	P3