

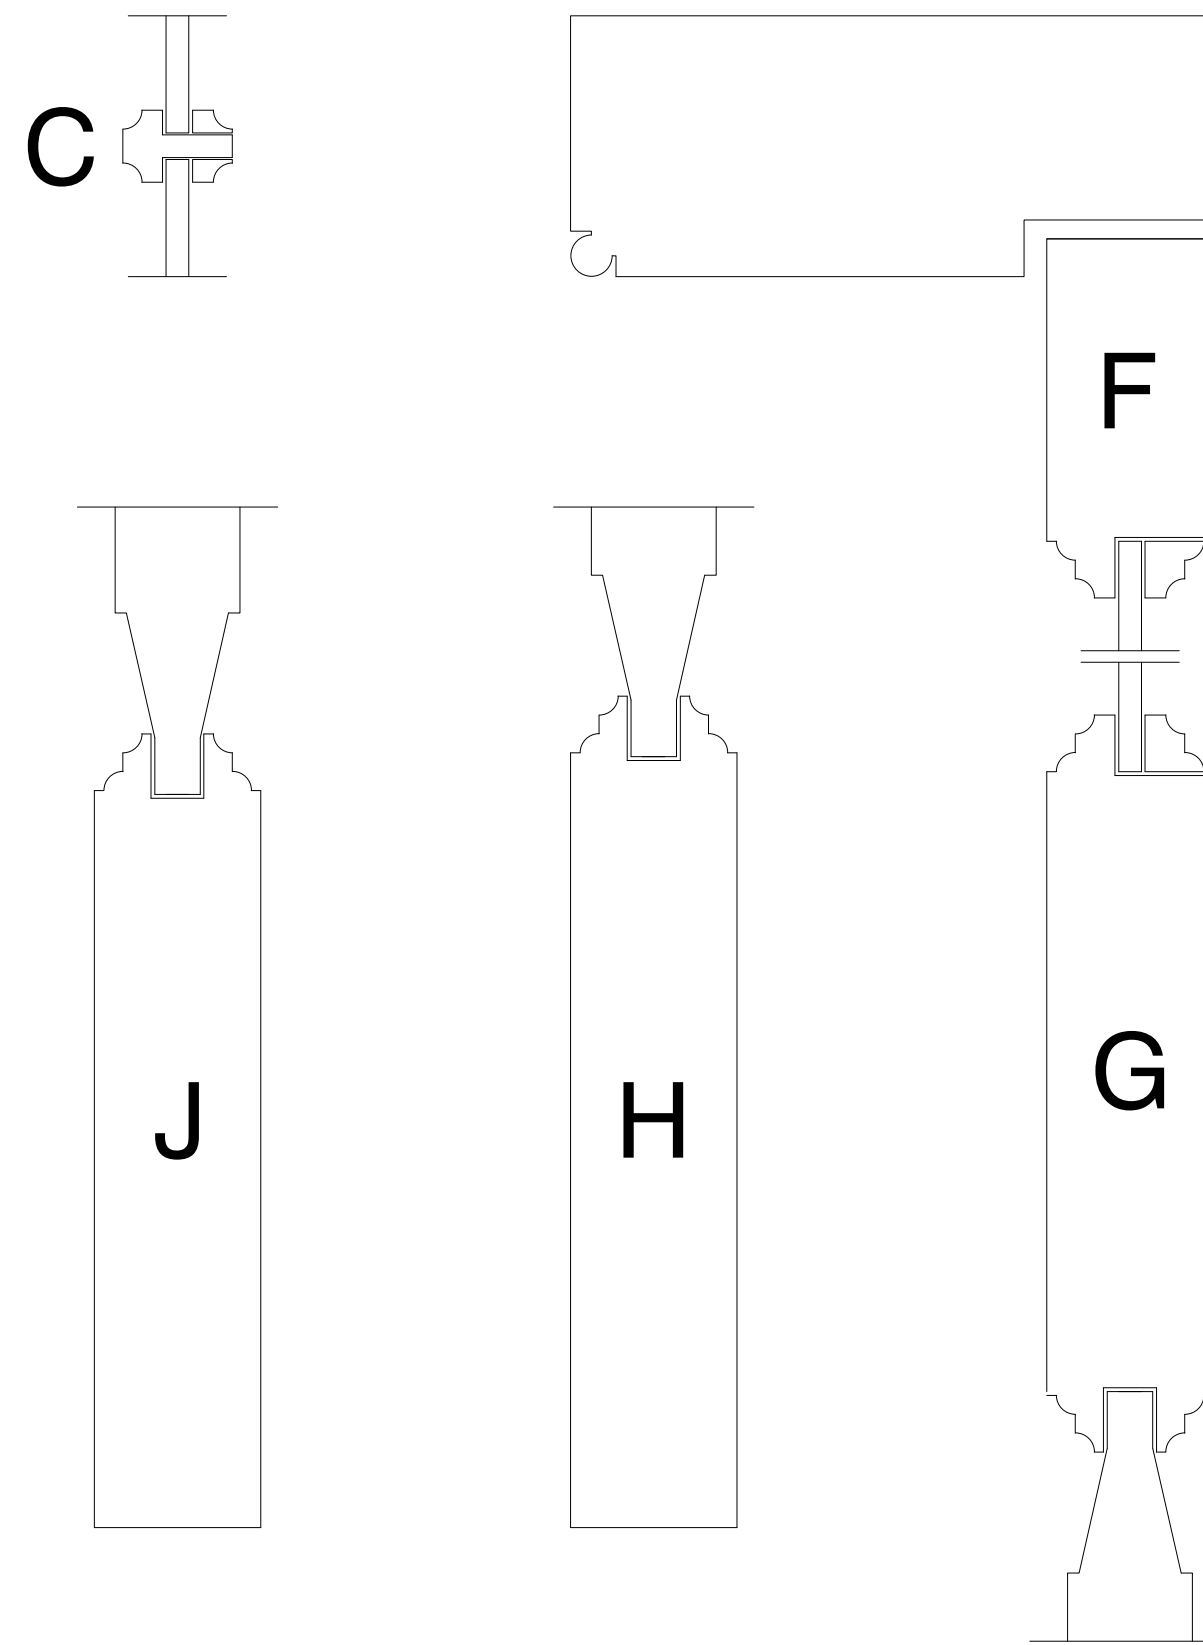



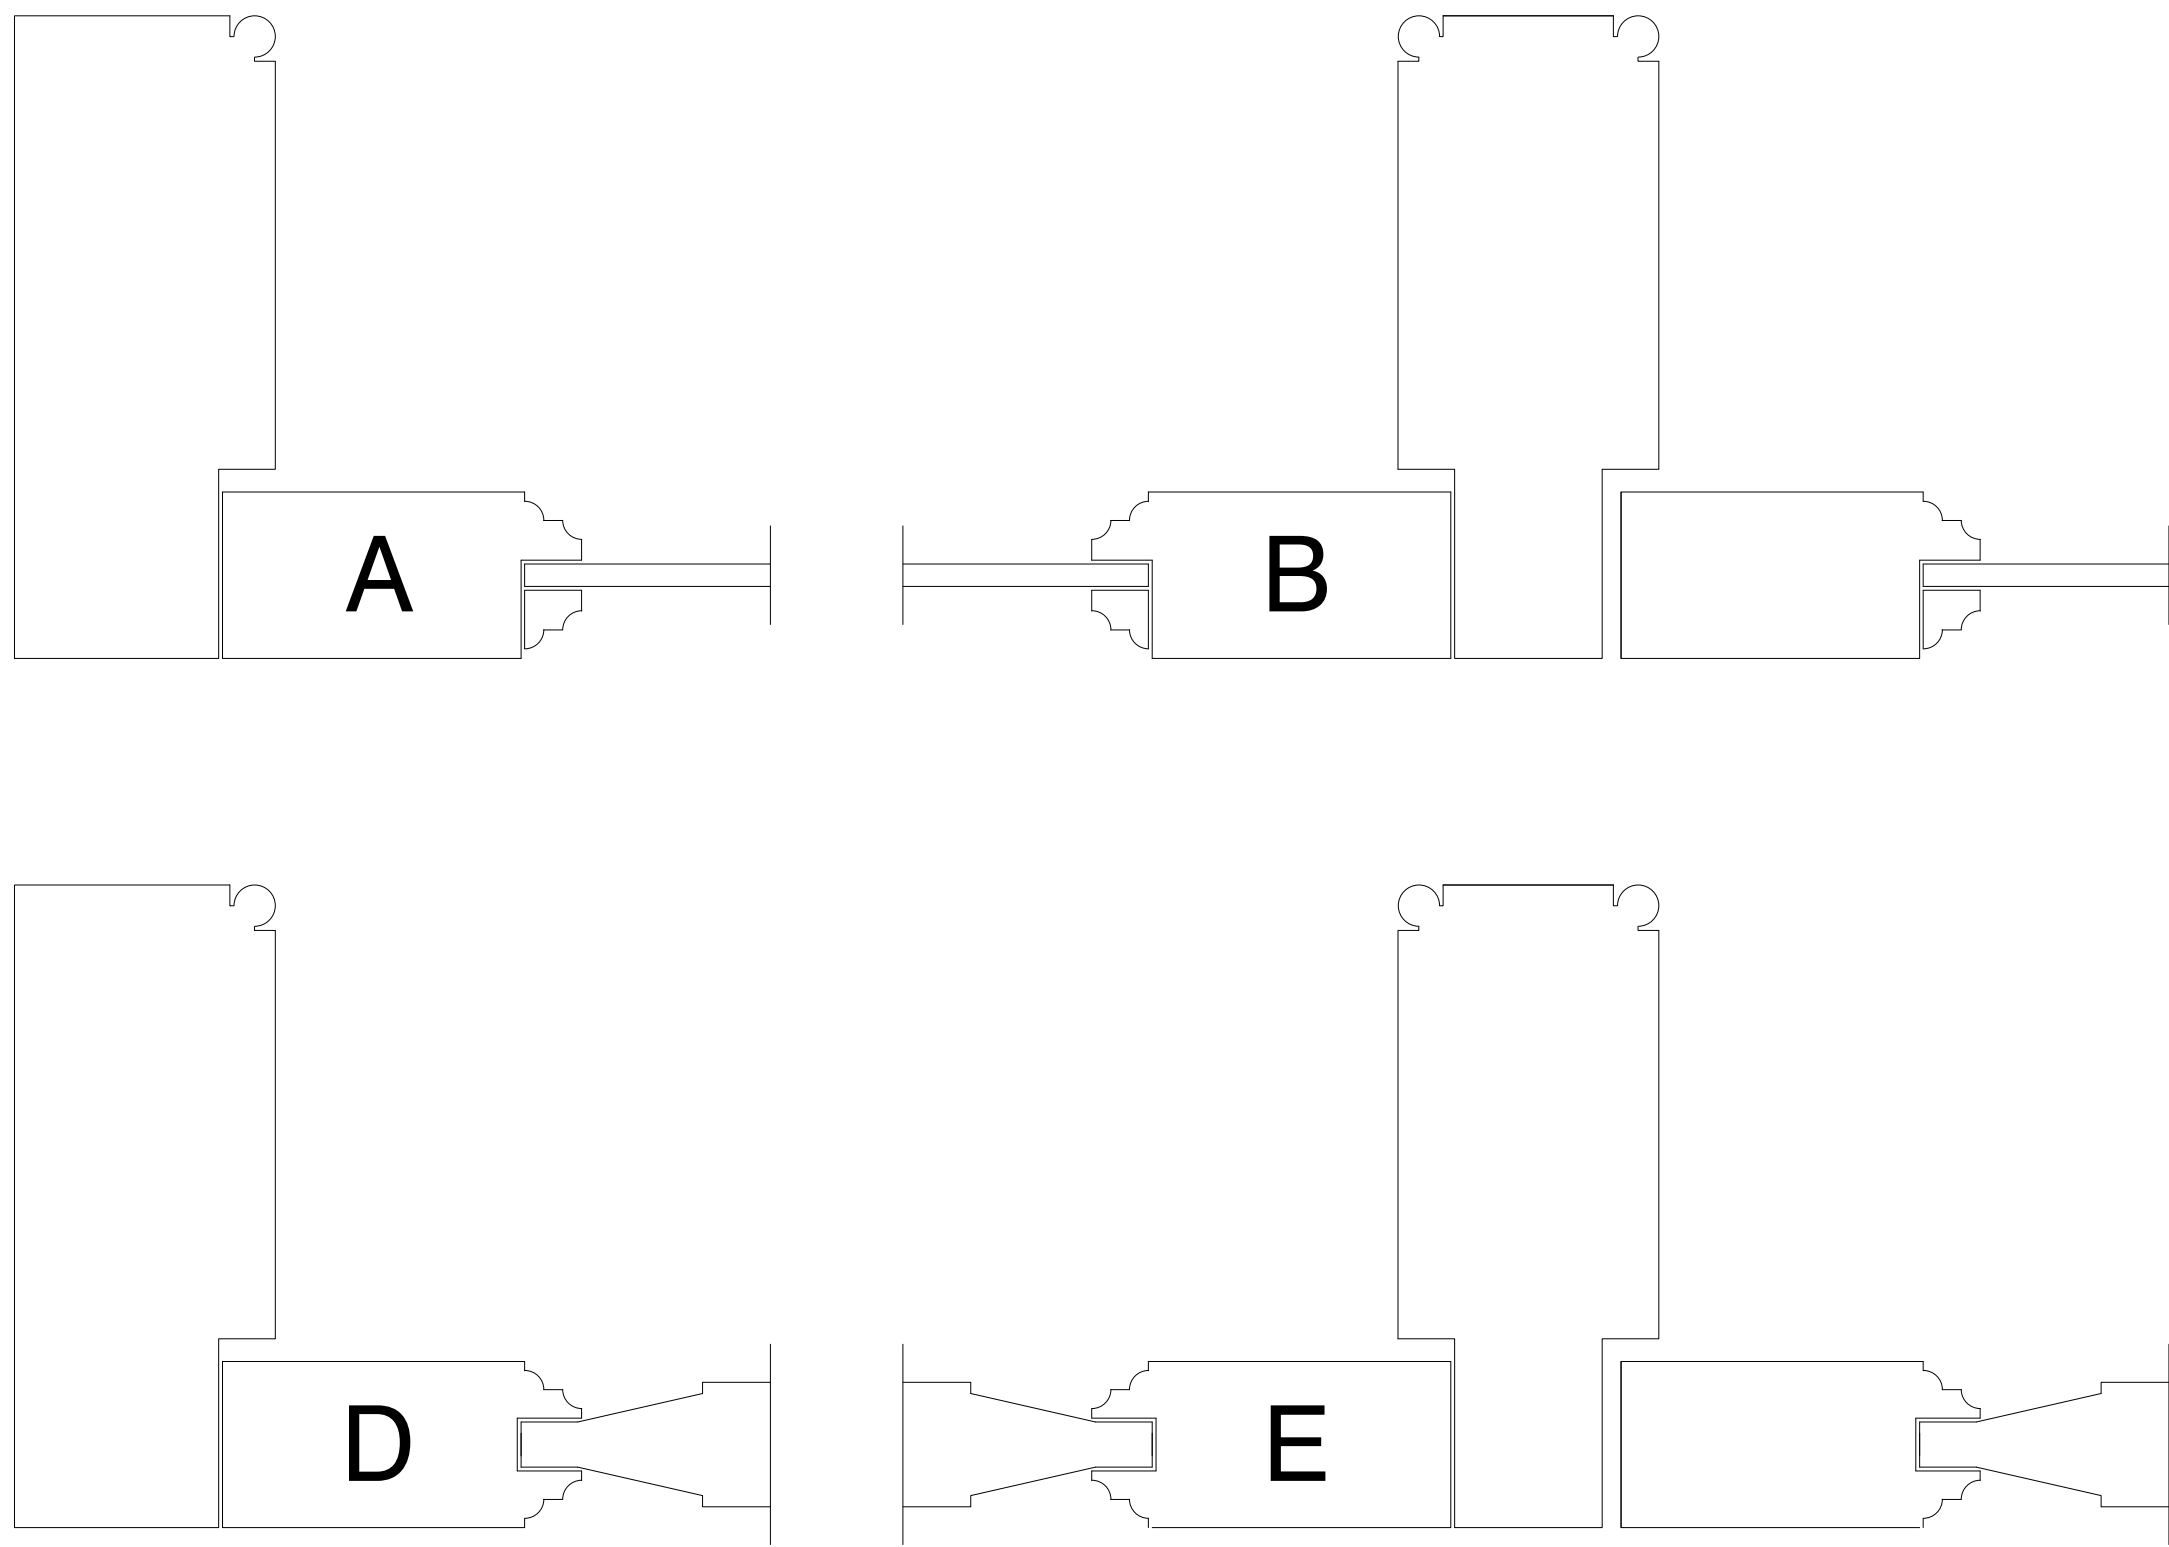


NOTES
Do not scale from this drawing
All measurements to be checked on site


Revision	Description	Date
-	-	-

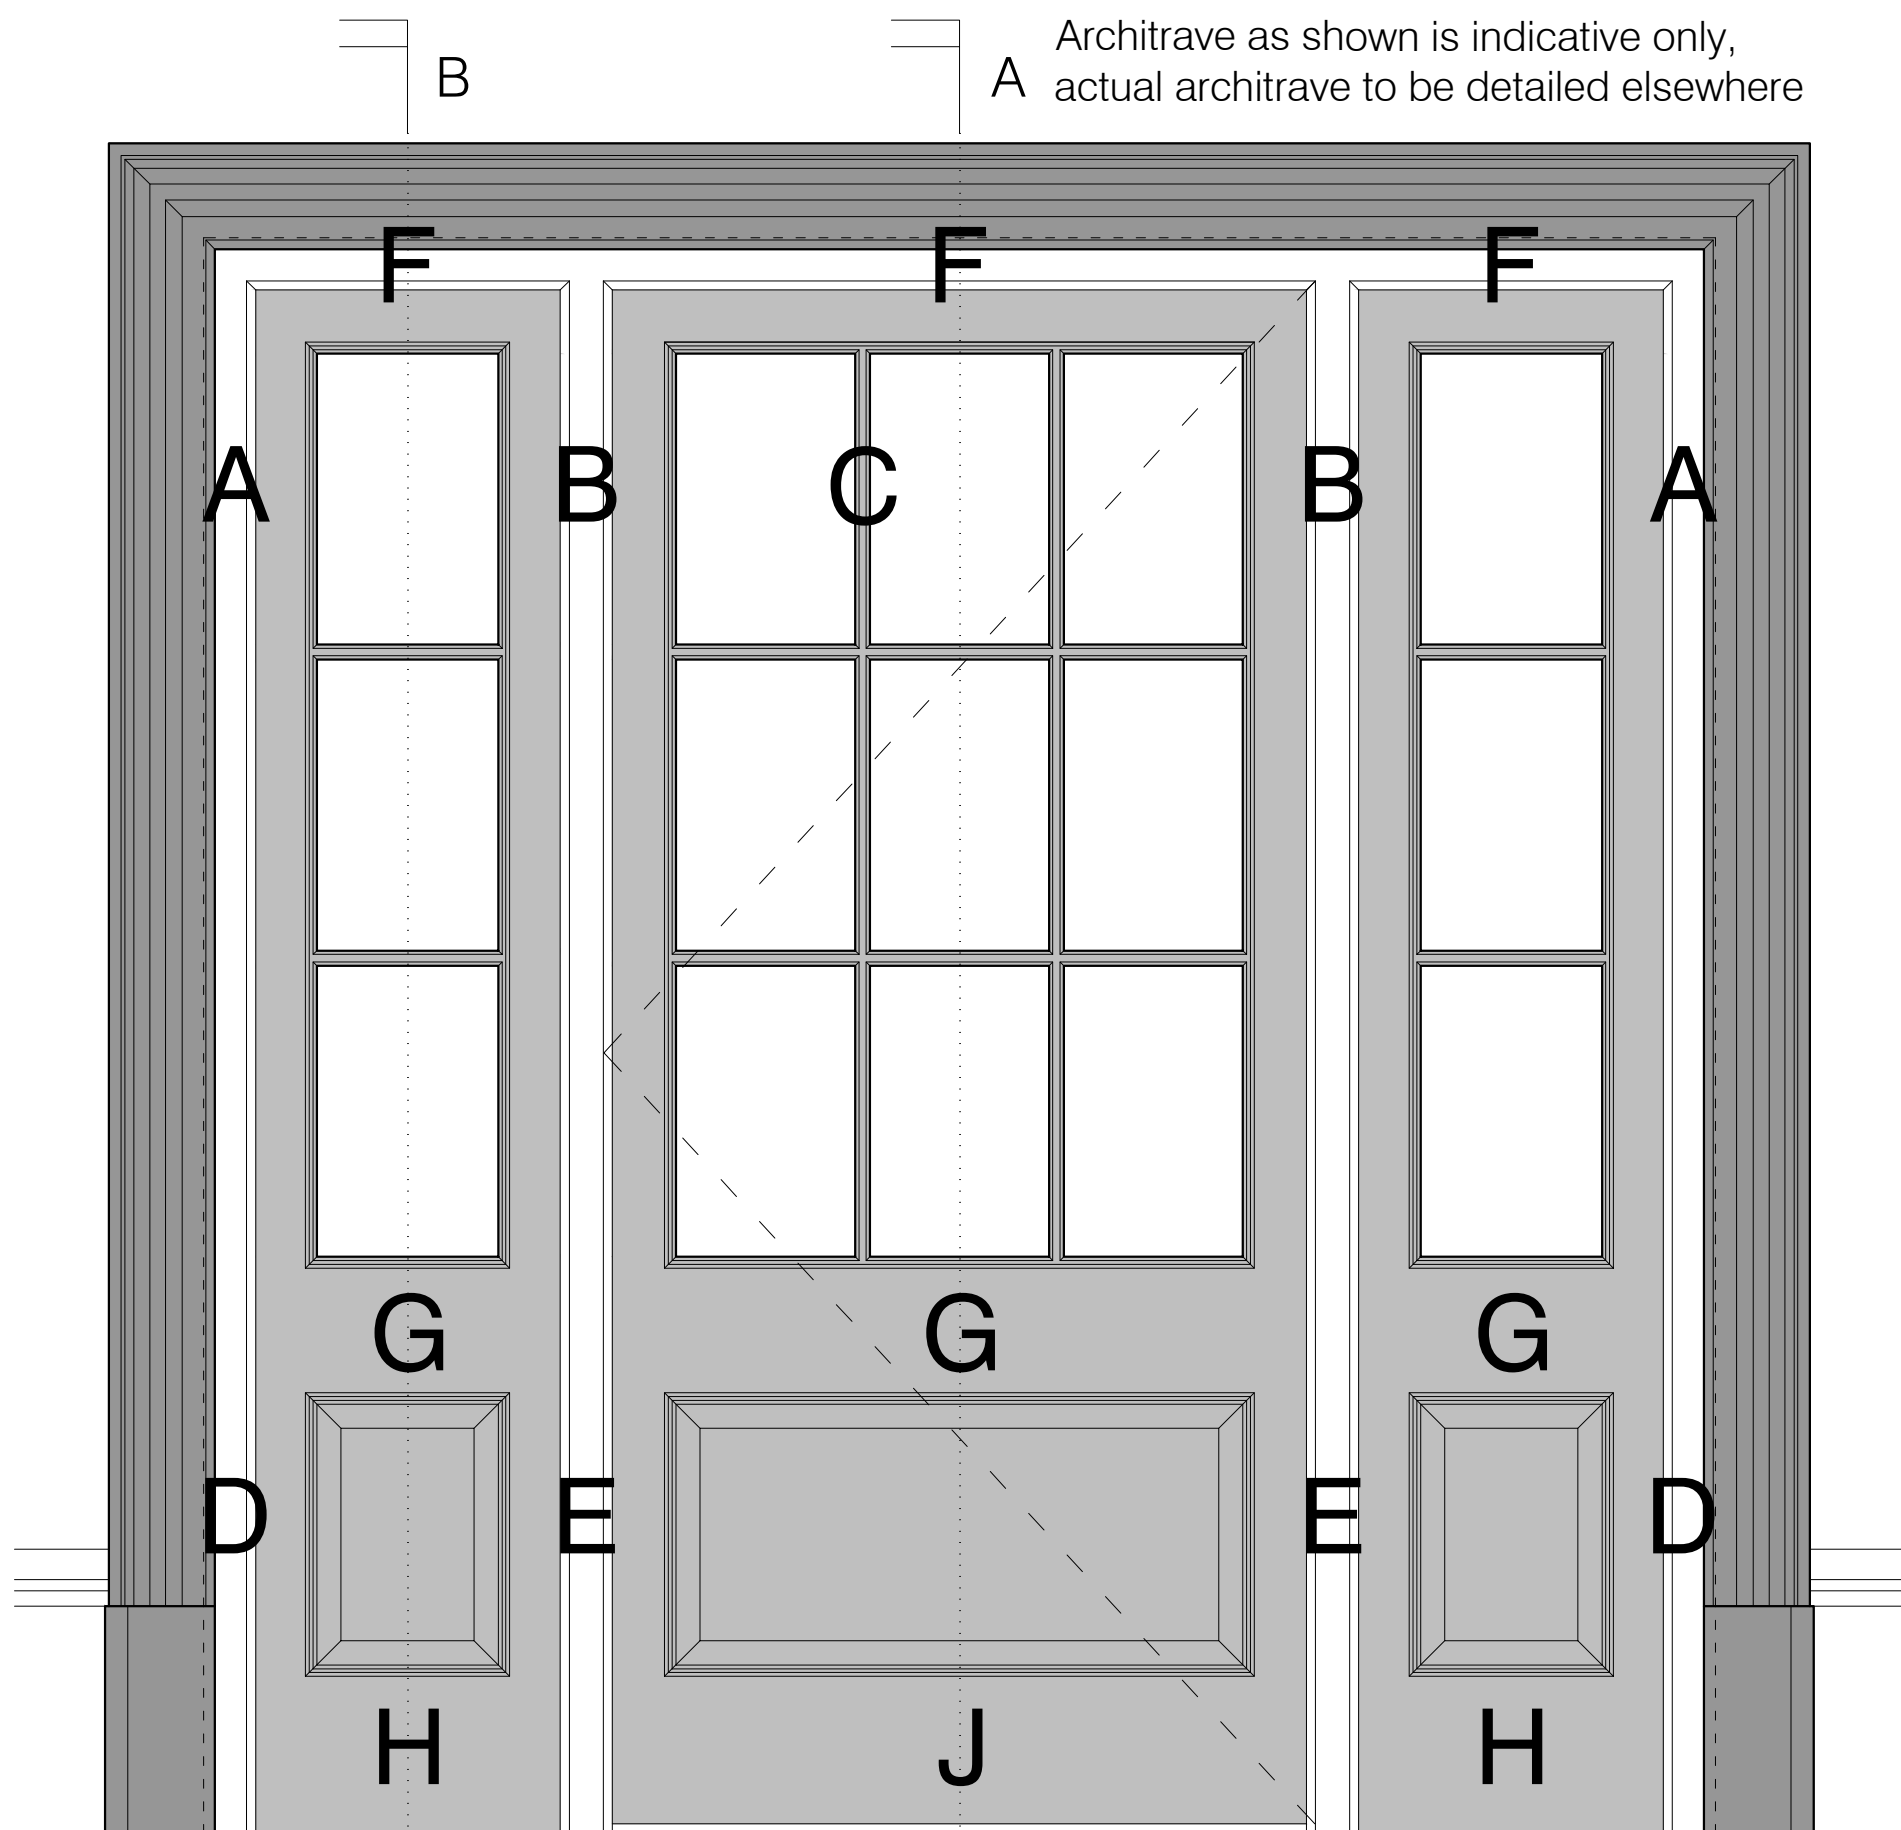


RG2 BOOT ROOM
ELEVATION

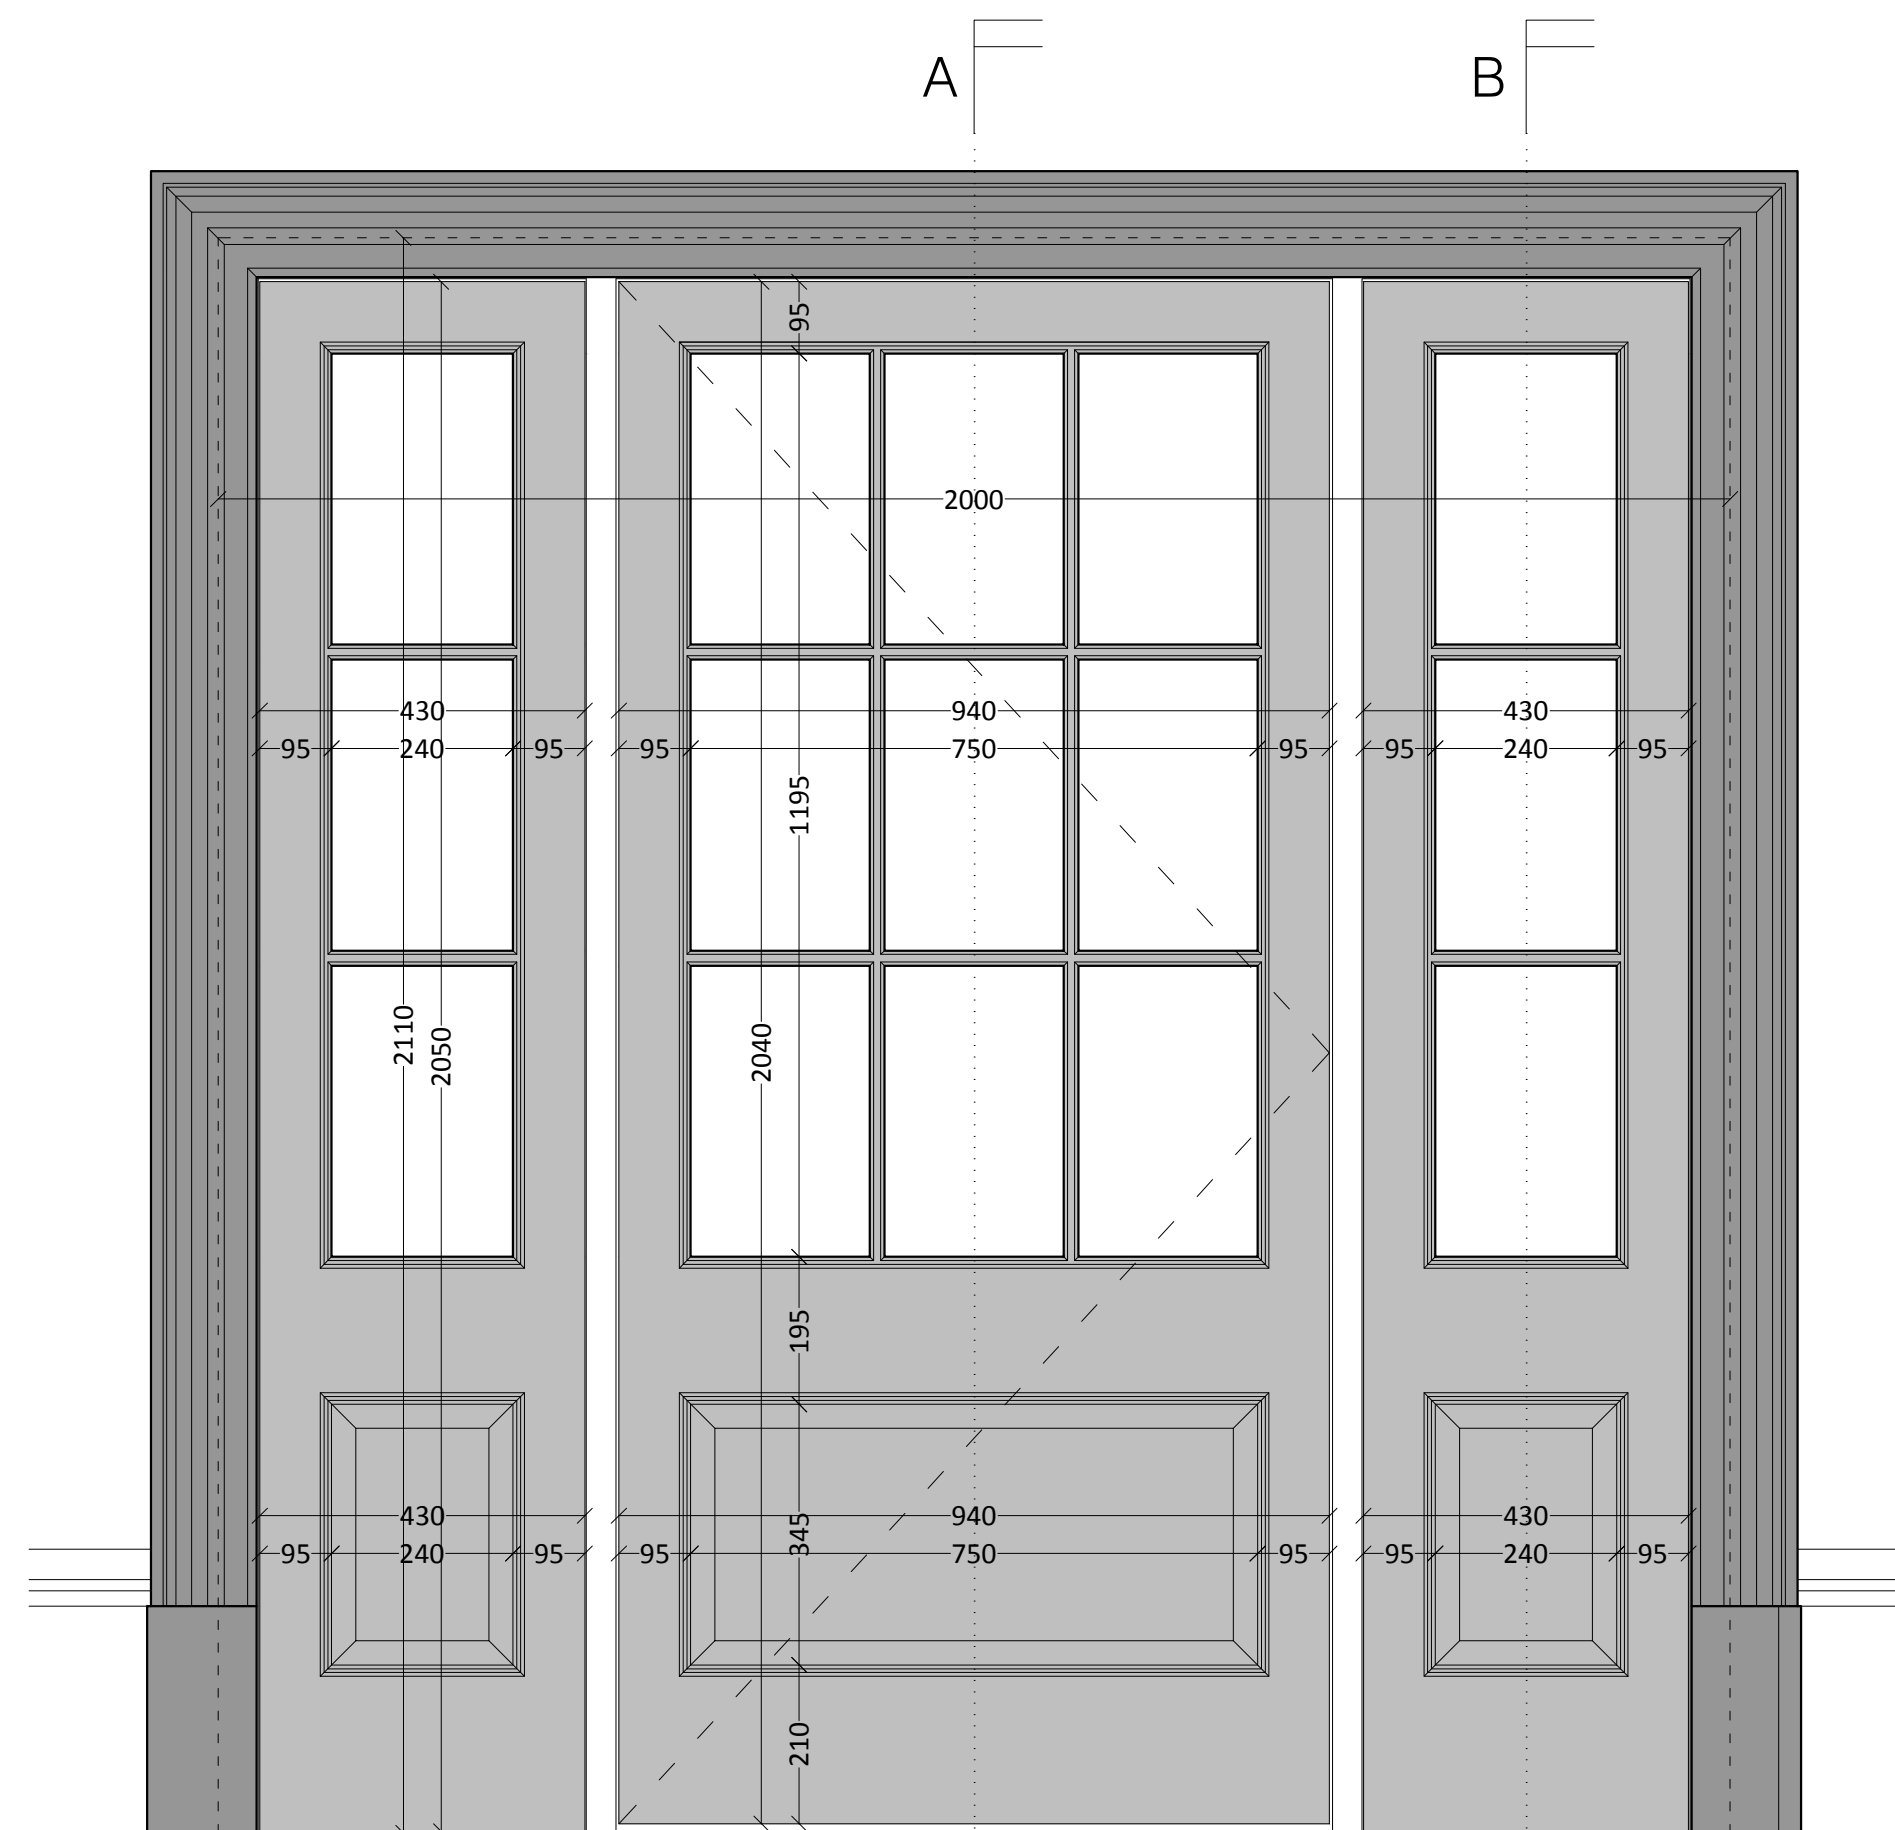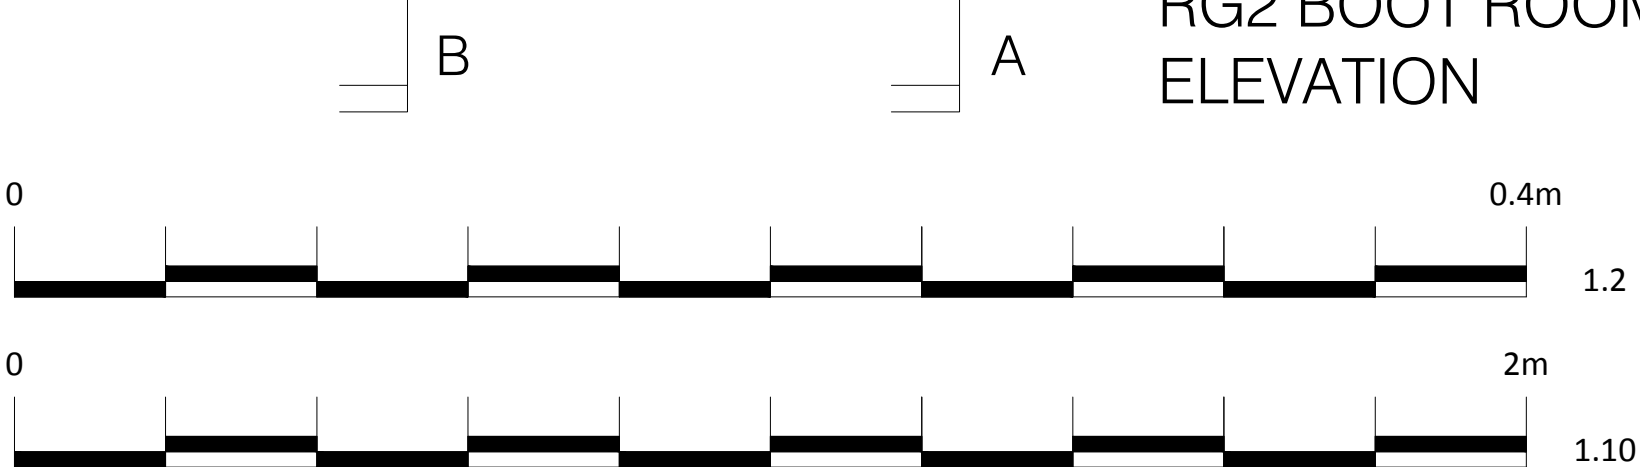

RG4 STAIR HALL ELEVATION

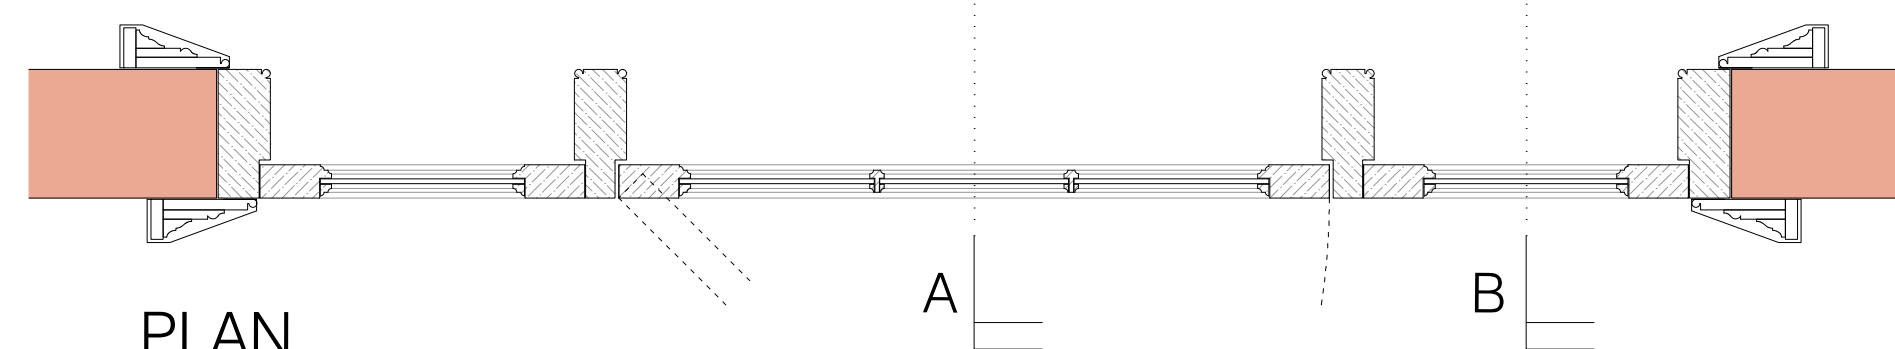

PLAN

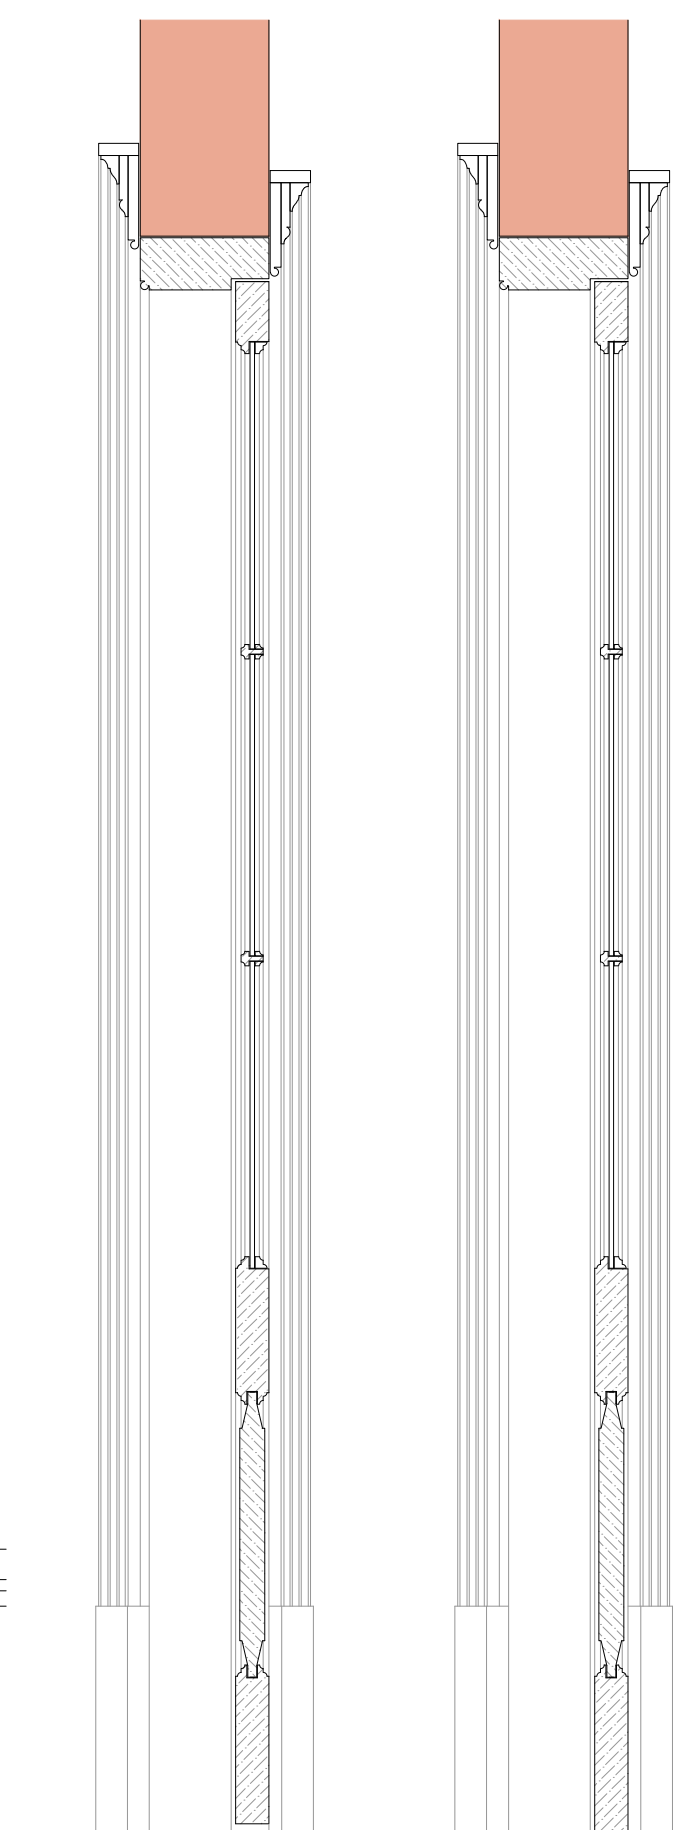

SECTION
A at 1.10

SECTION
B at 1.10

project	KNOLTON HALL
project no.	1046
client	MR & MRS CHANTLER
drawing	IDG3 DETAILS
drawing no.	44
scale	1:2/10 @ A1
revision	-
date	15.11.18
drawn by	JK

MOSS. Co.
LLP.

BROOKSIDE - PLEALEY - SHREWSBURY - SY5 0UY
TEL 01743 792985
E-mail - graham@mosscompany.co.uk