



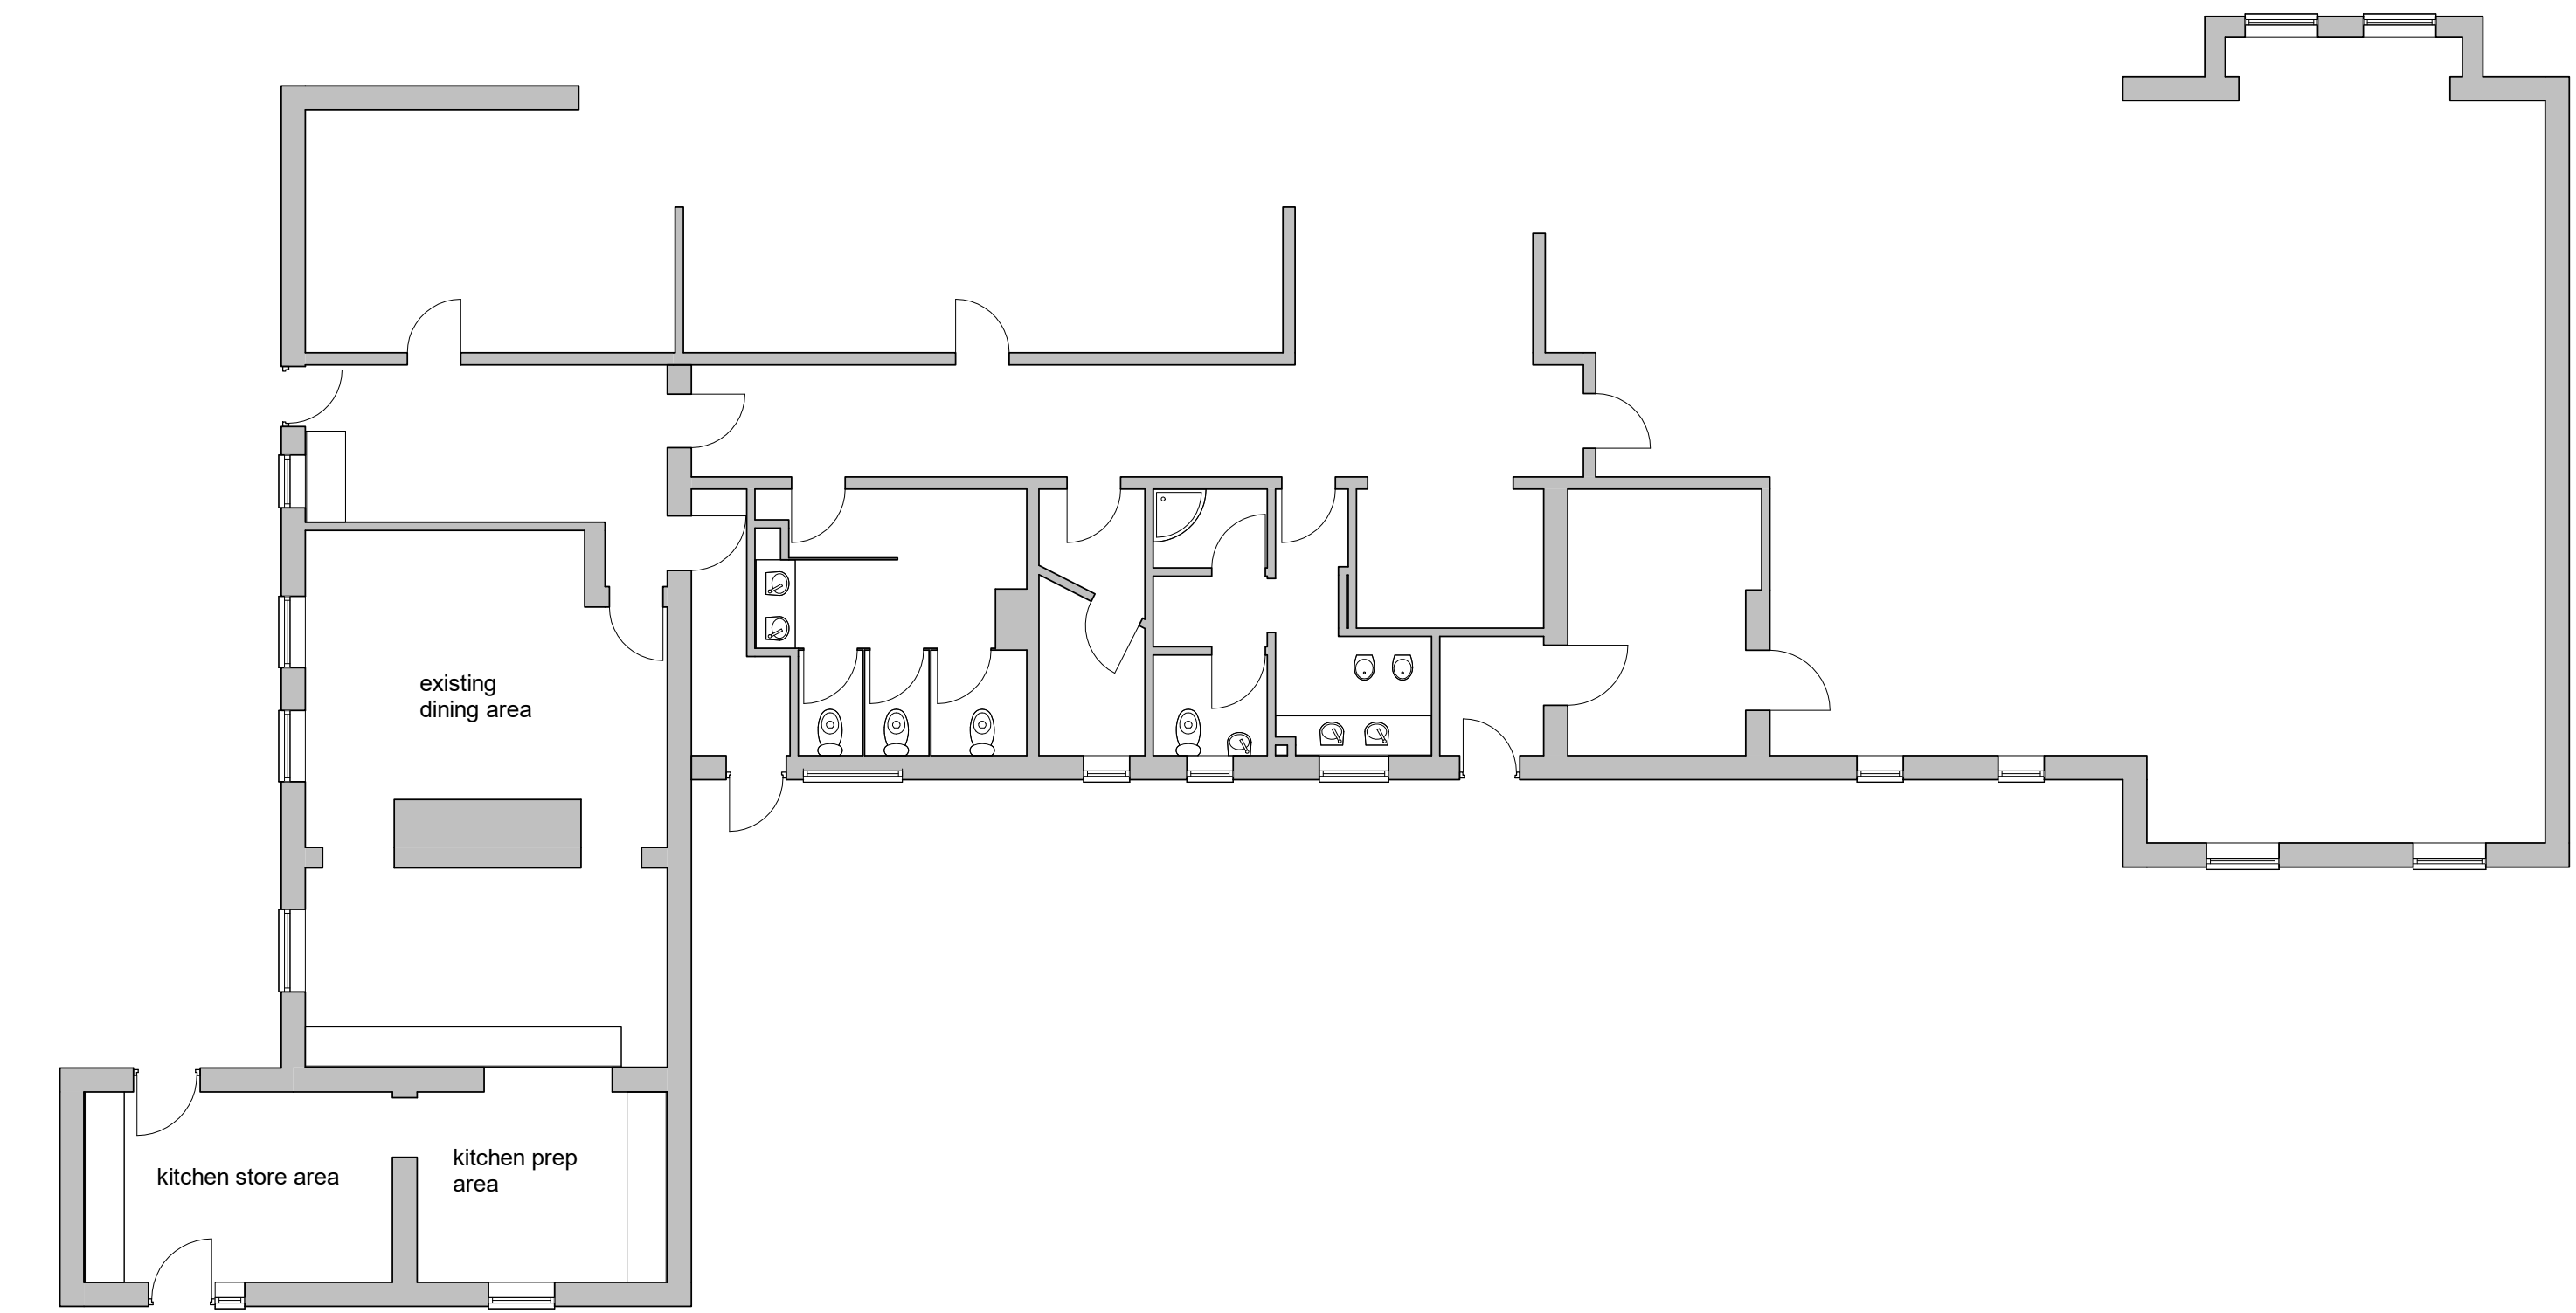


Part Ground Floor Layout

1 : 100

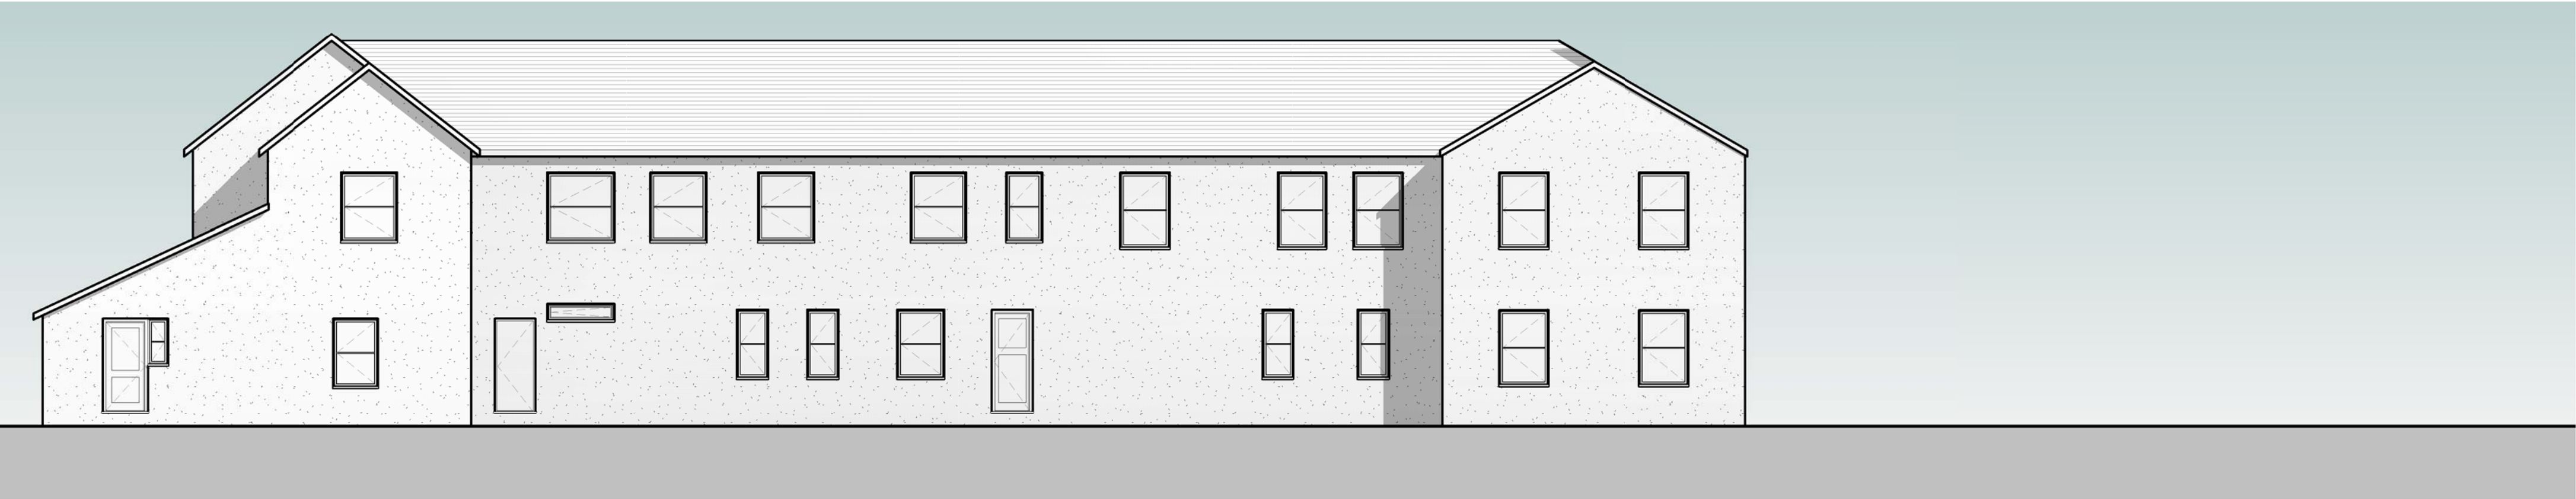


Front Elevation

1 : 100

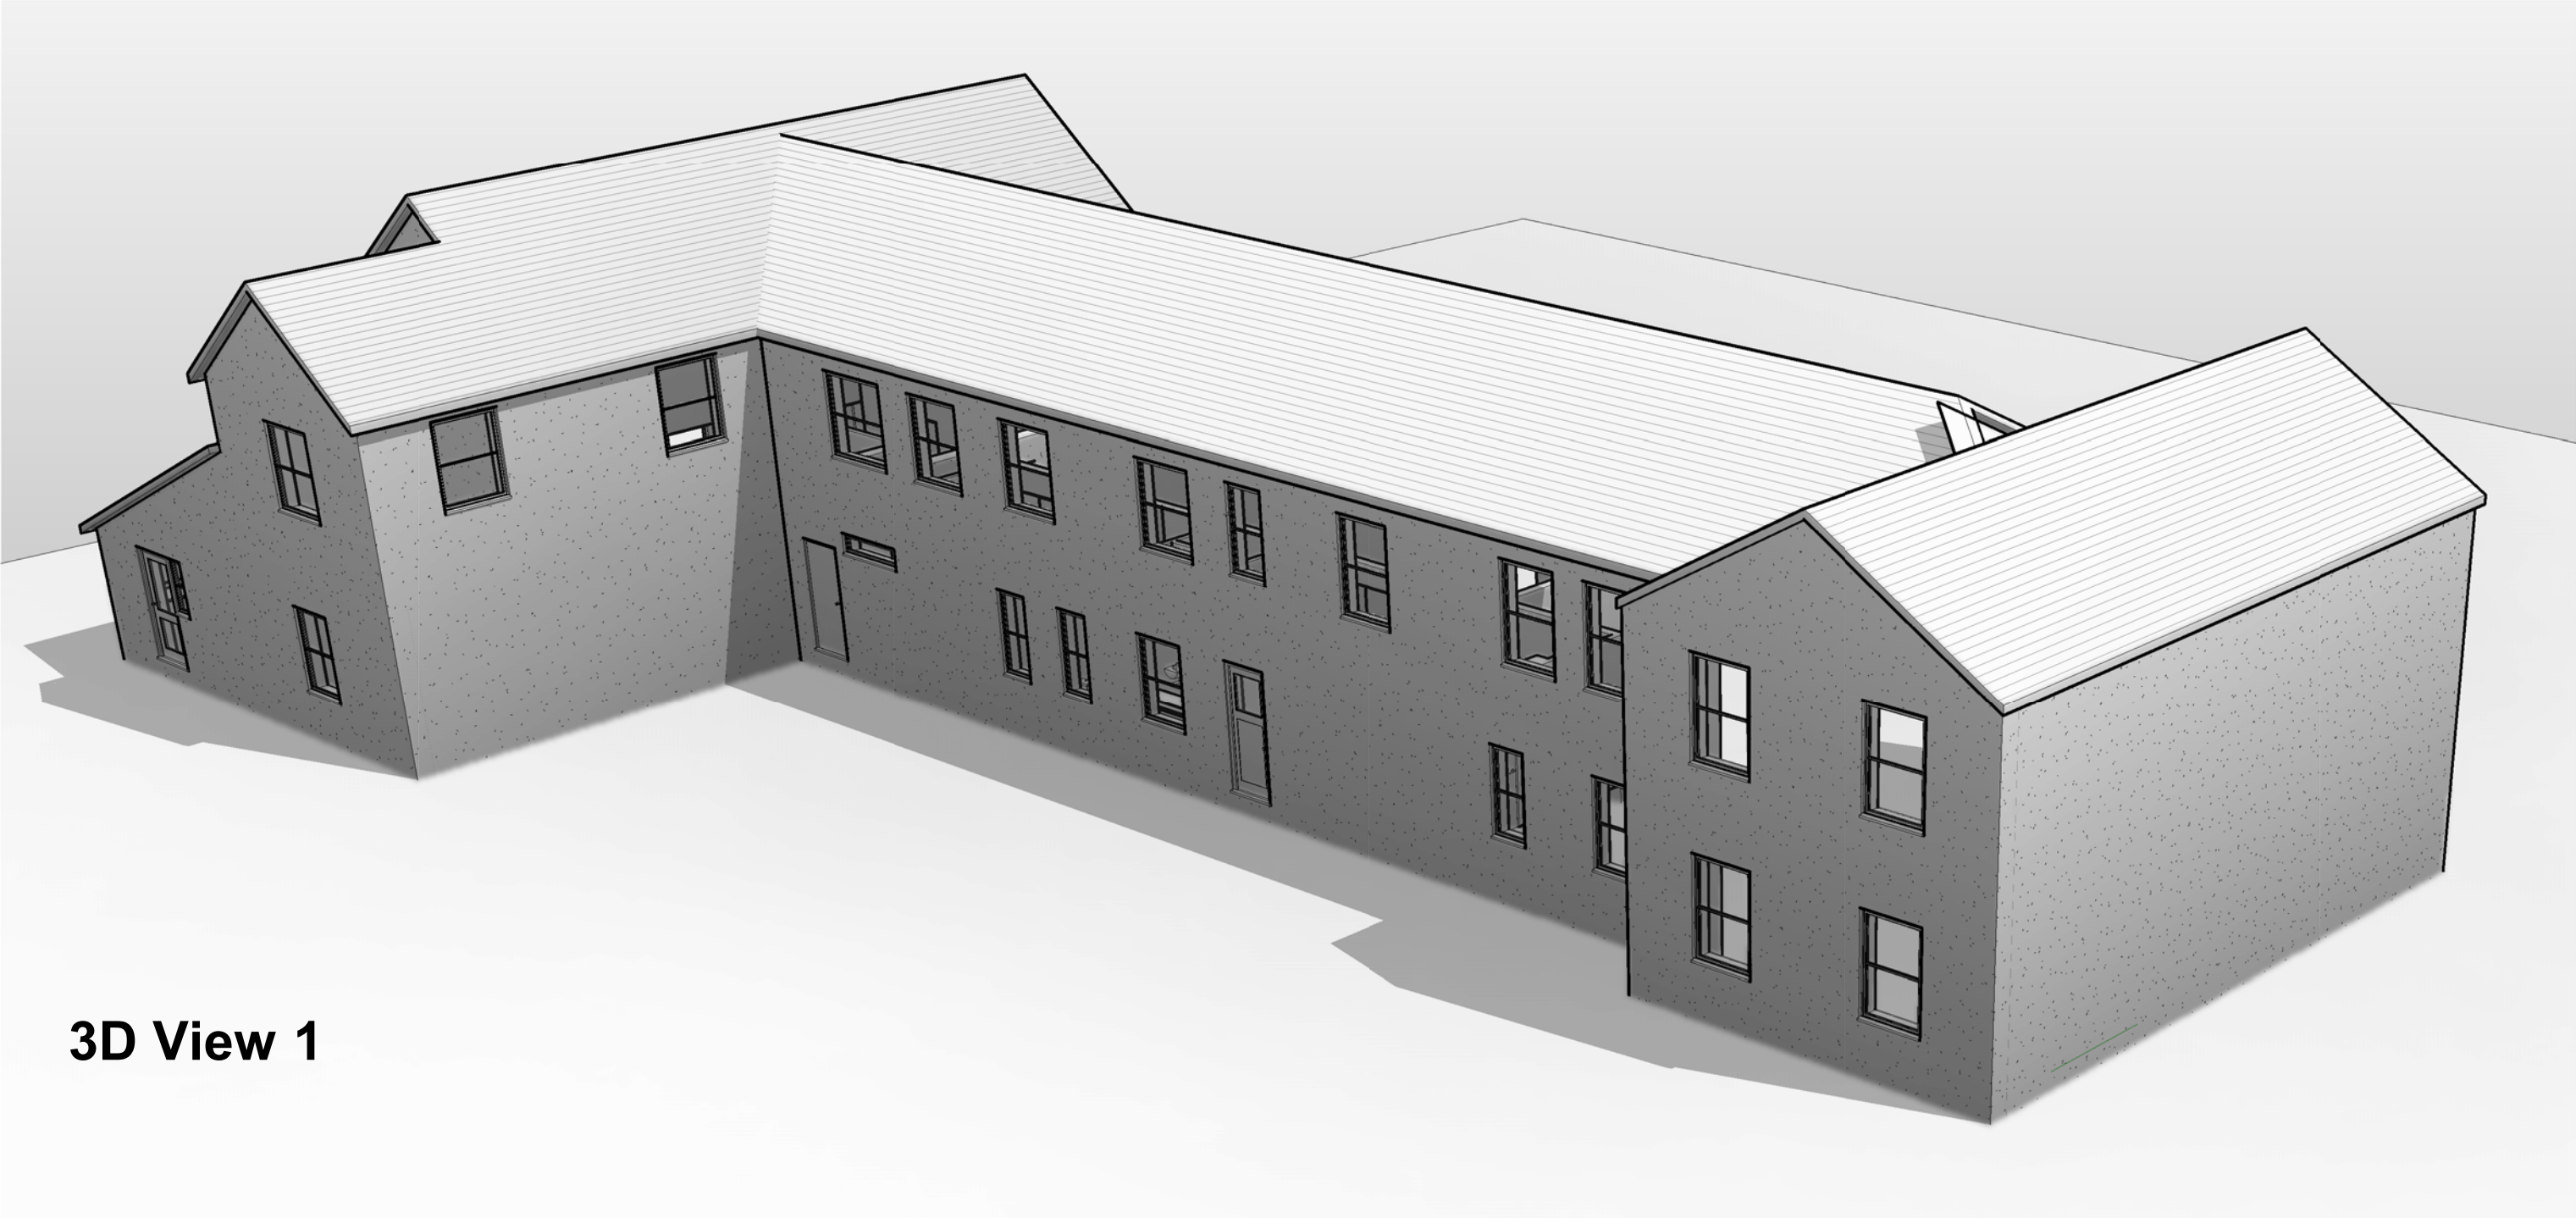

3D View 1

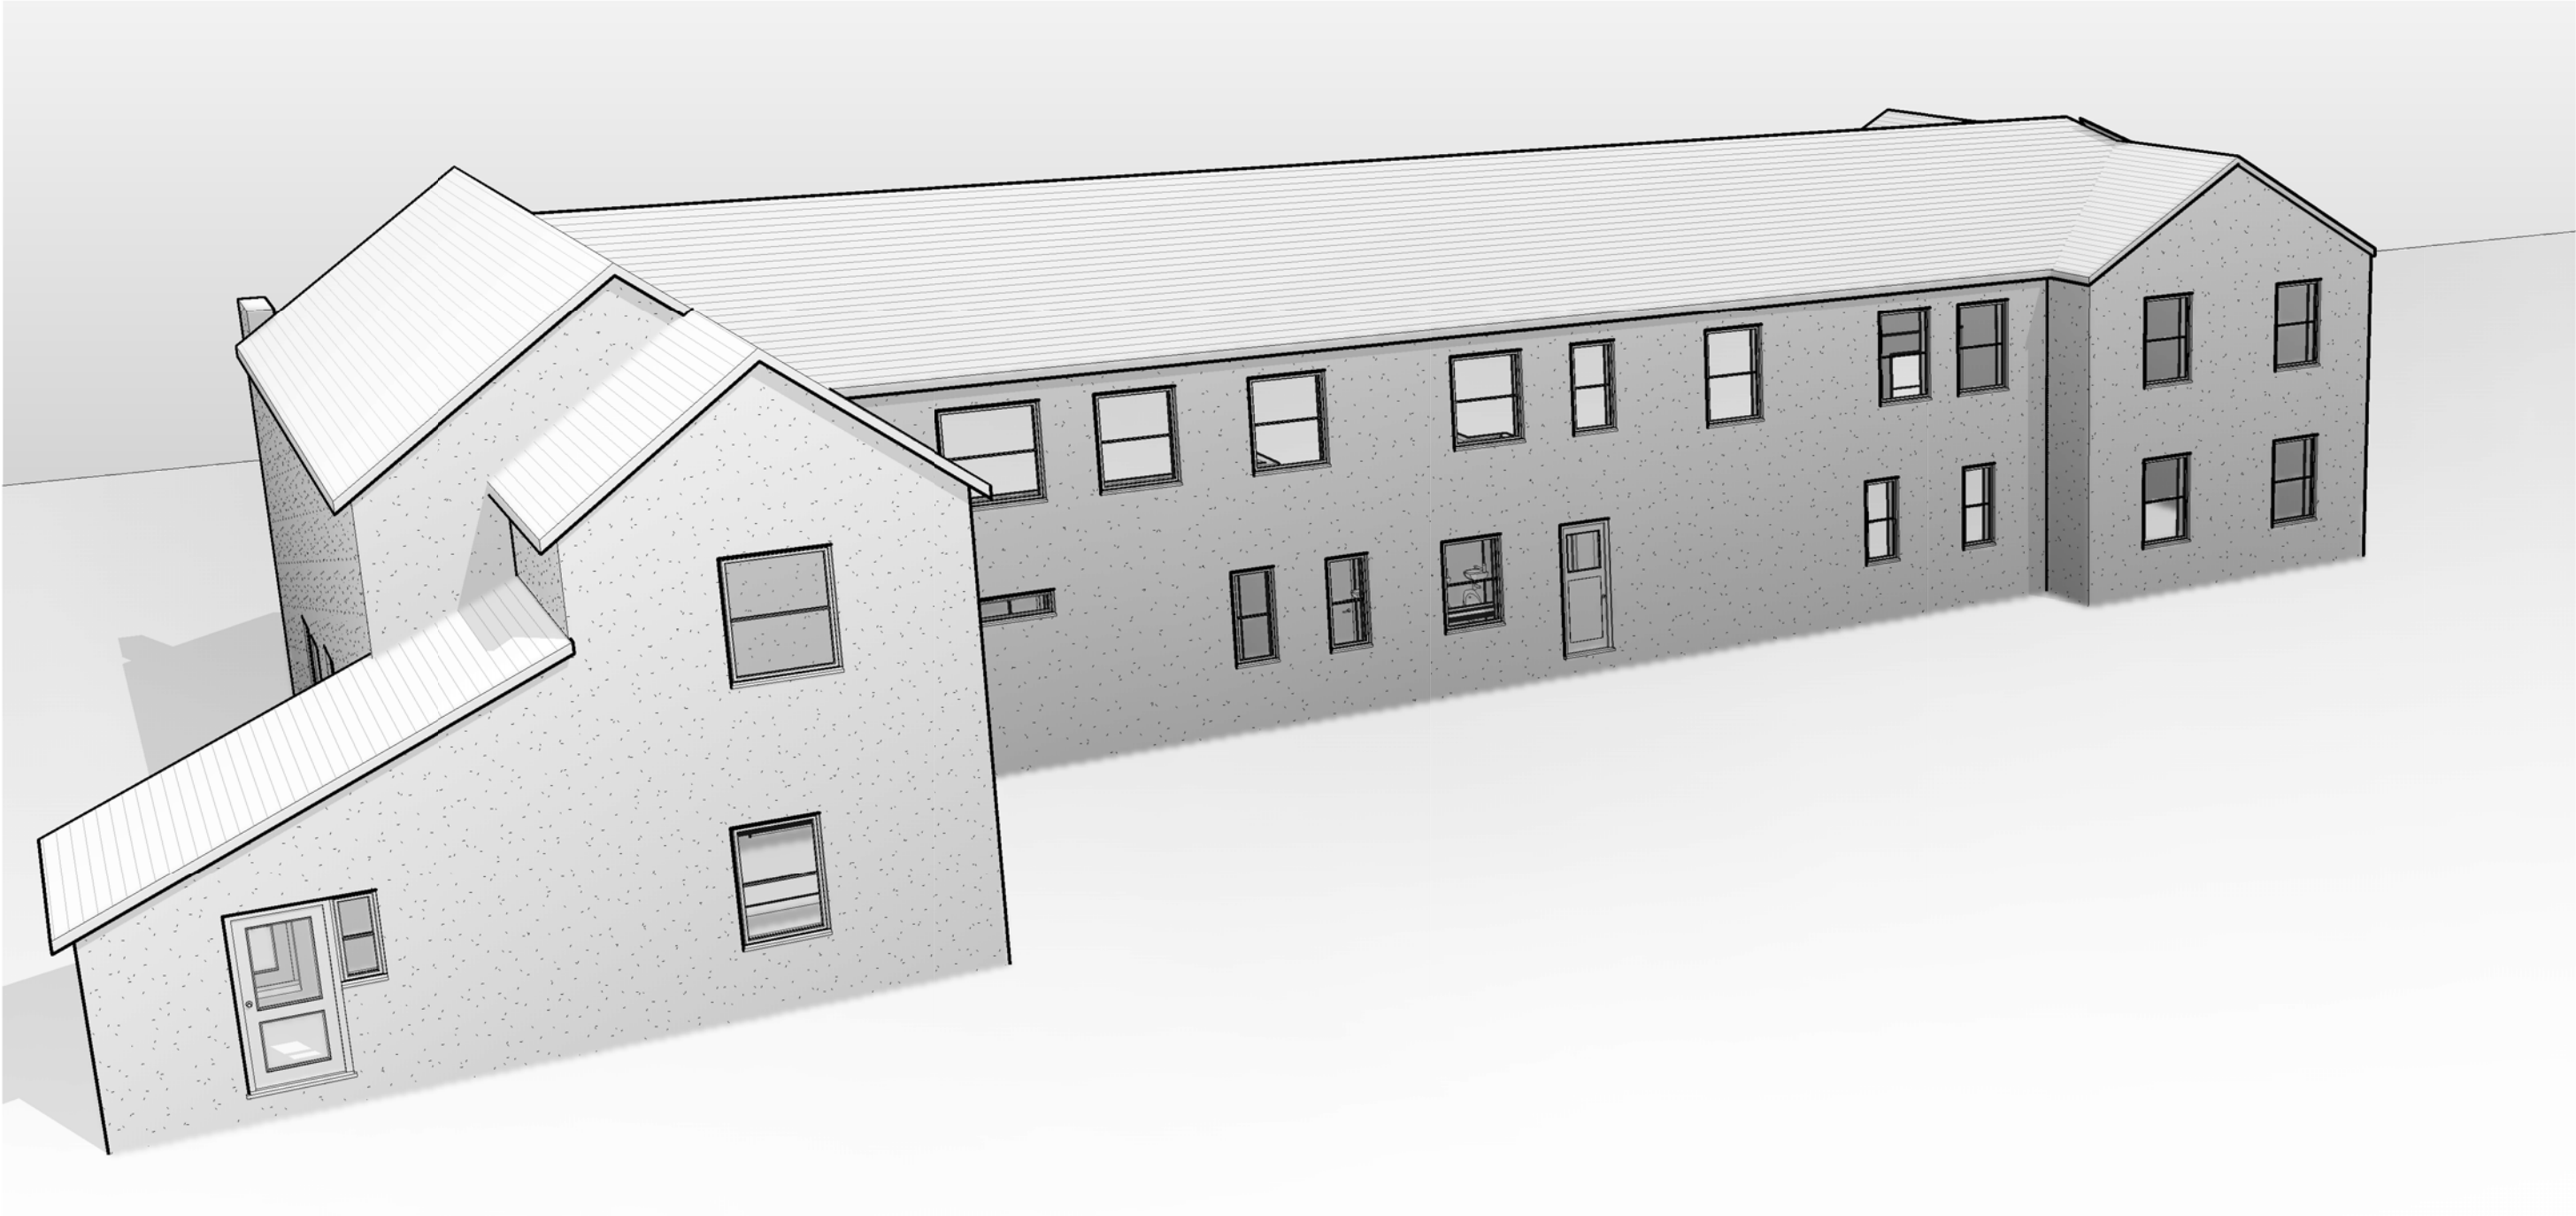

3D View 2