




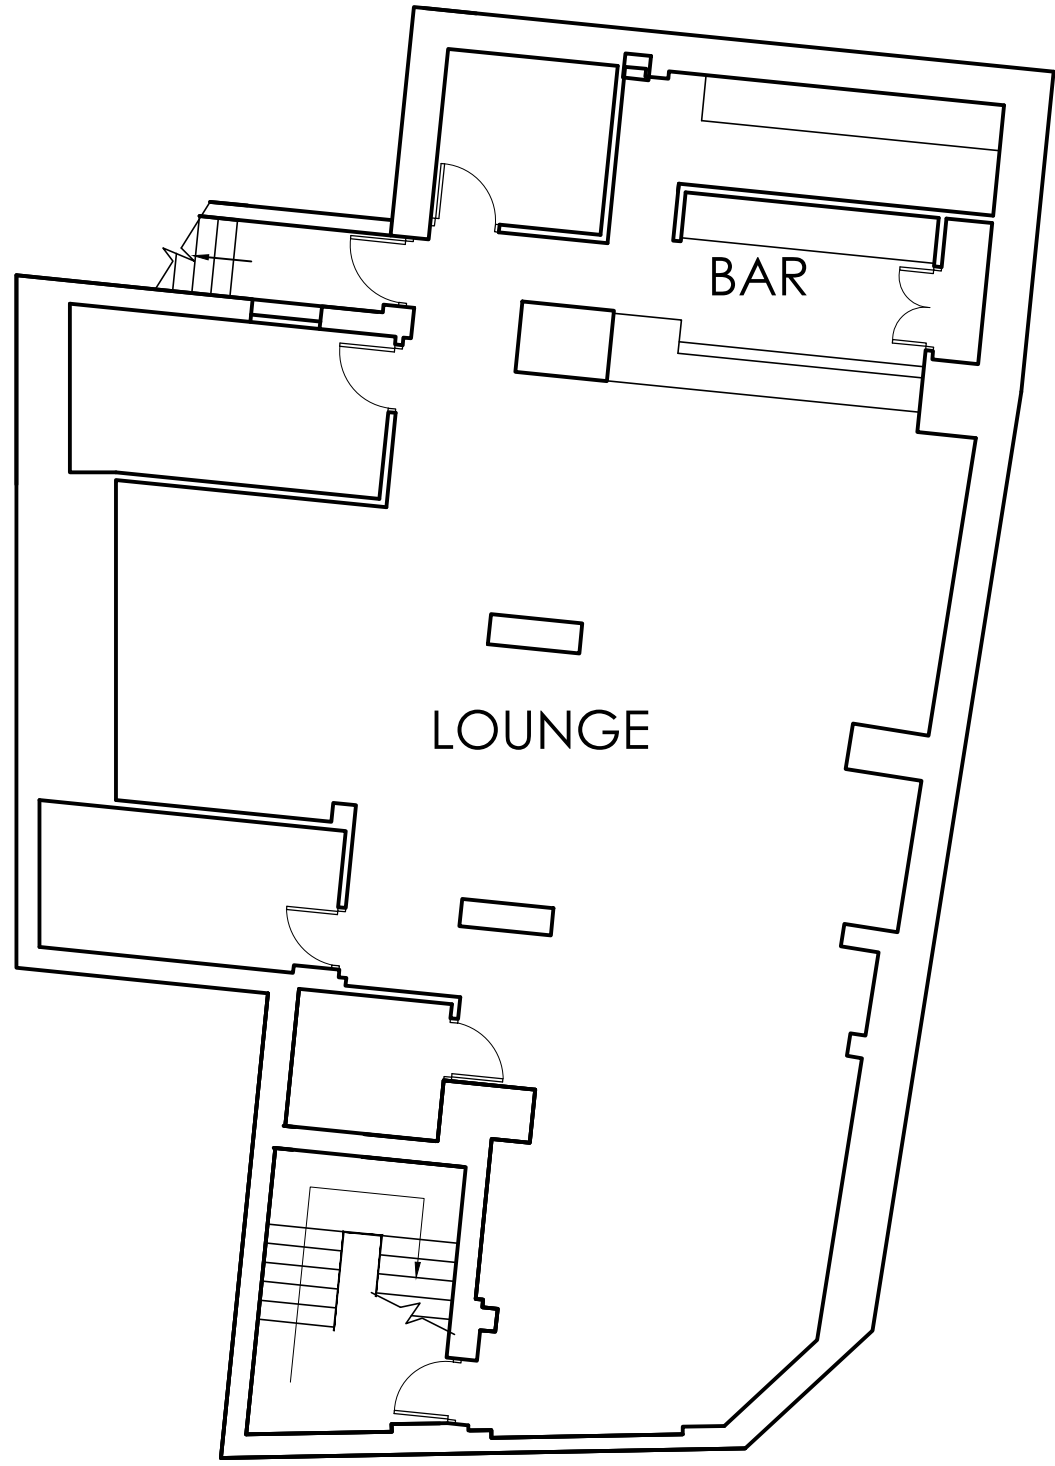


Existing Basement Layout

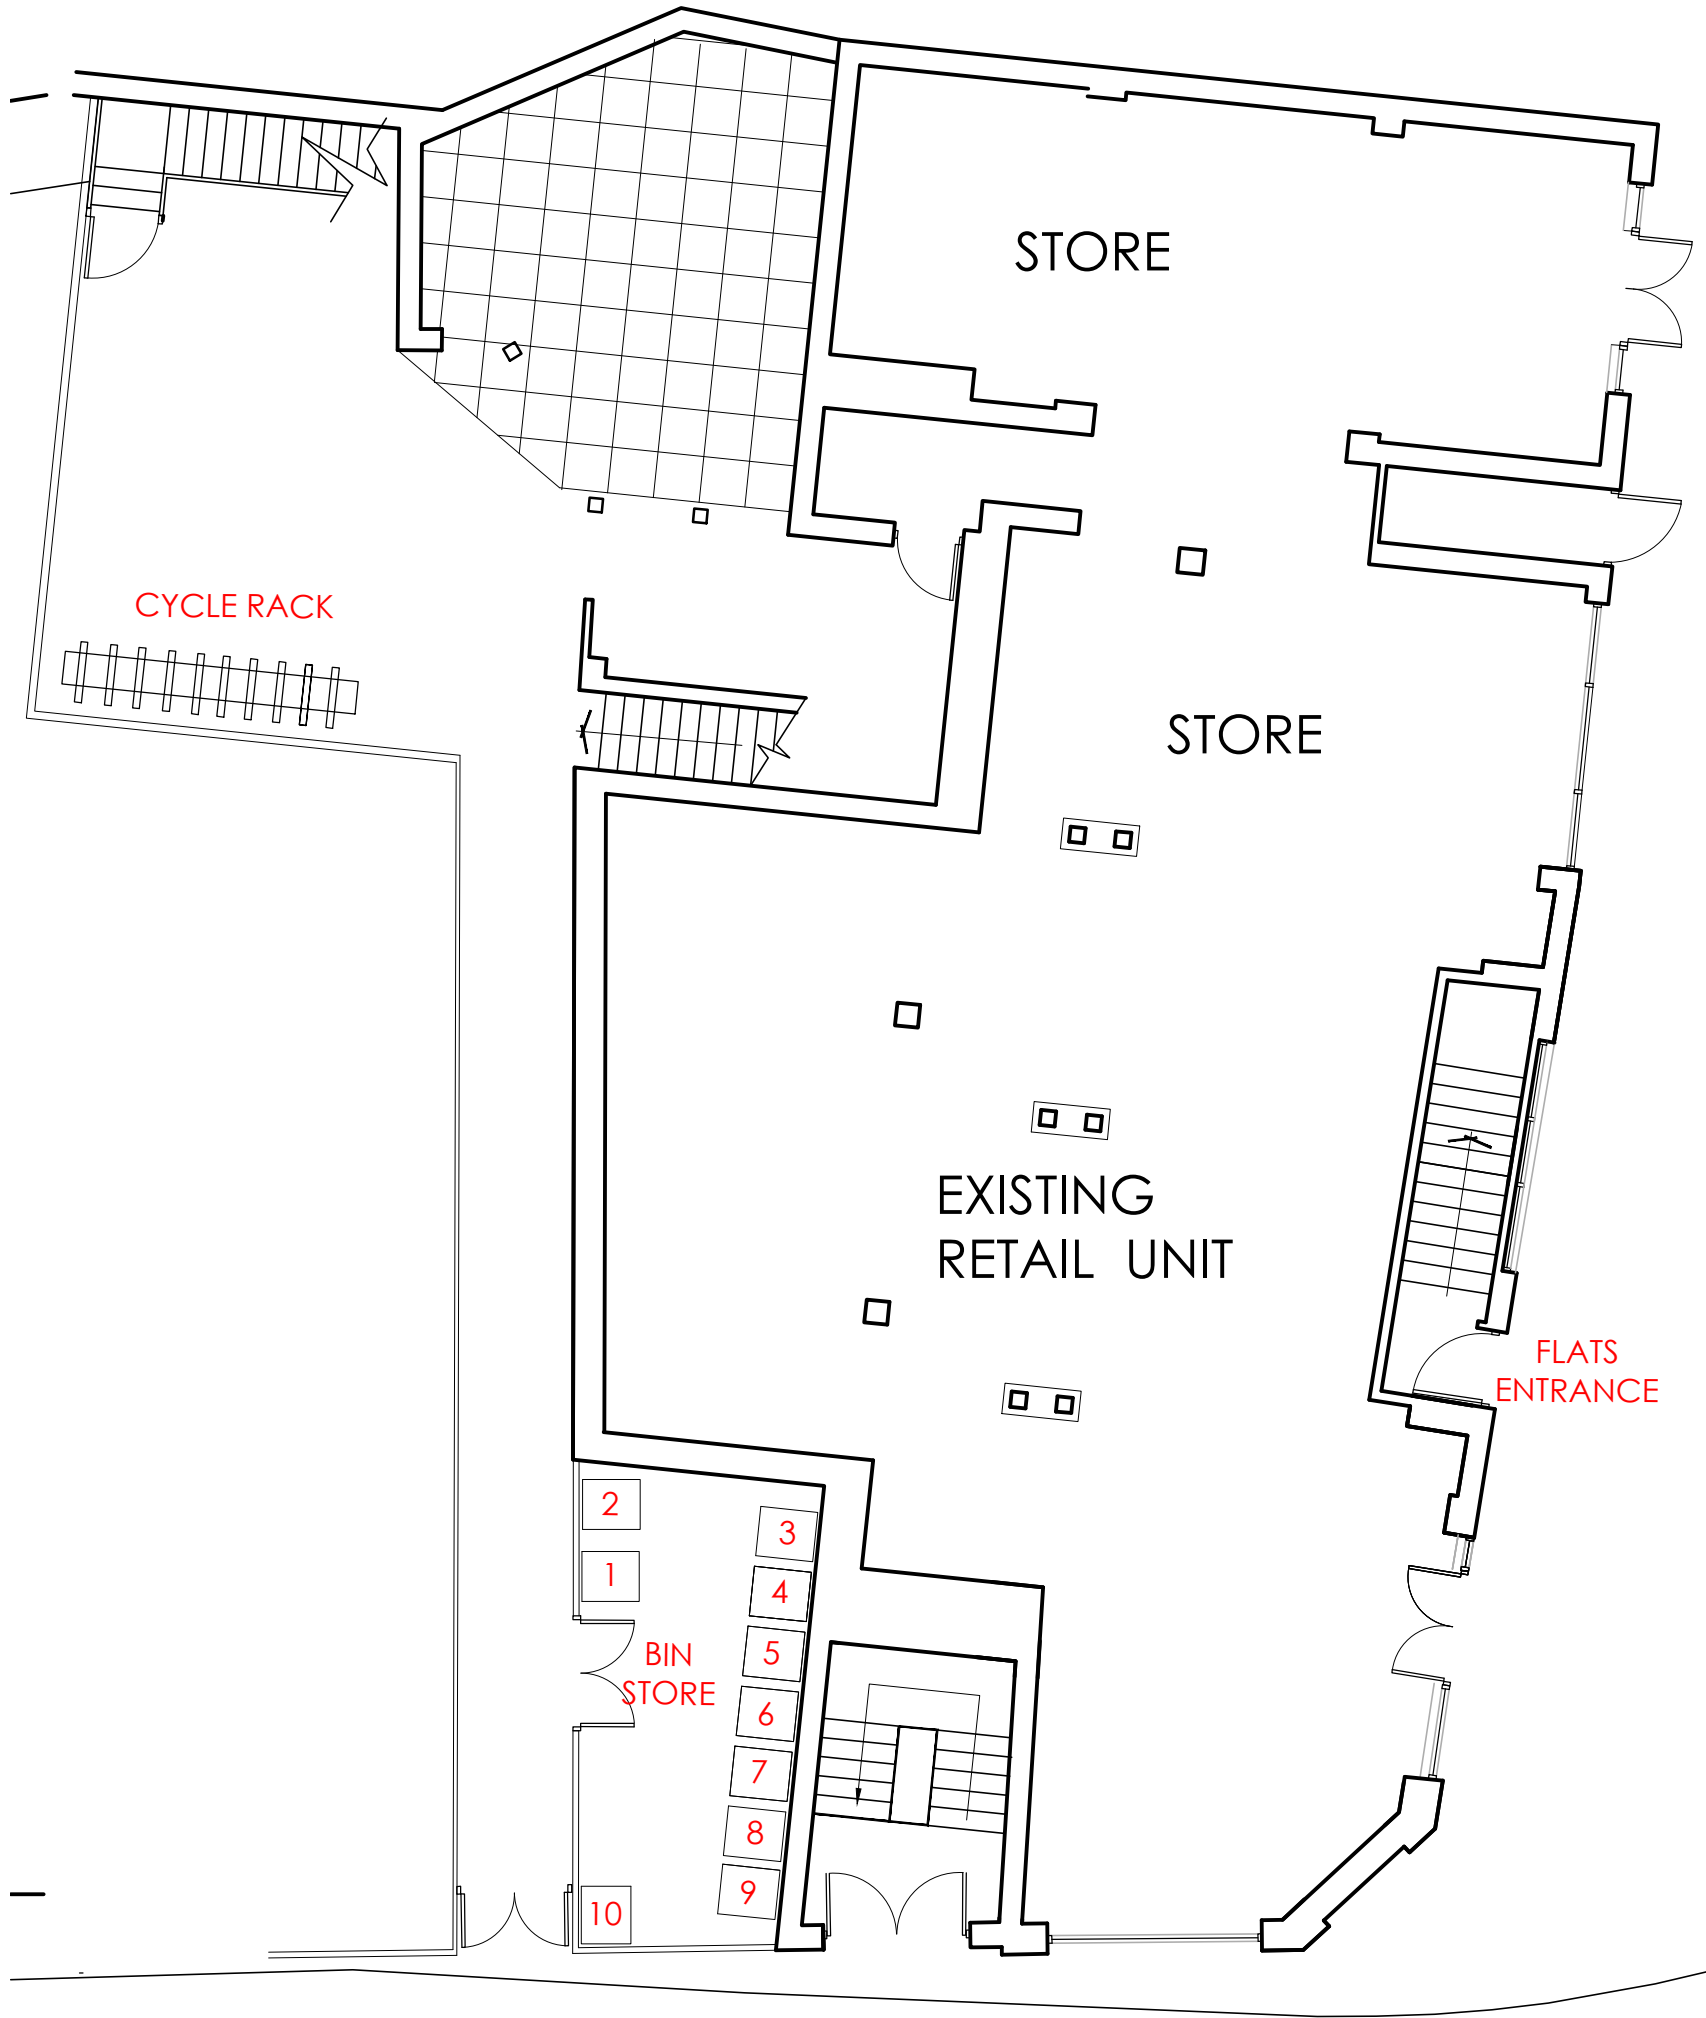

Proposed Ground Floor Layout

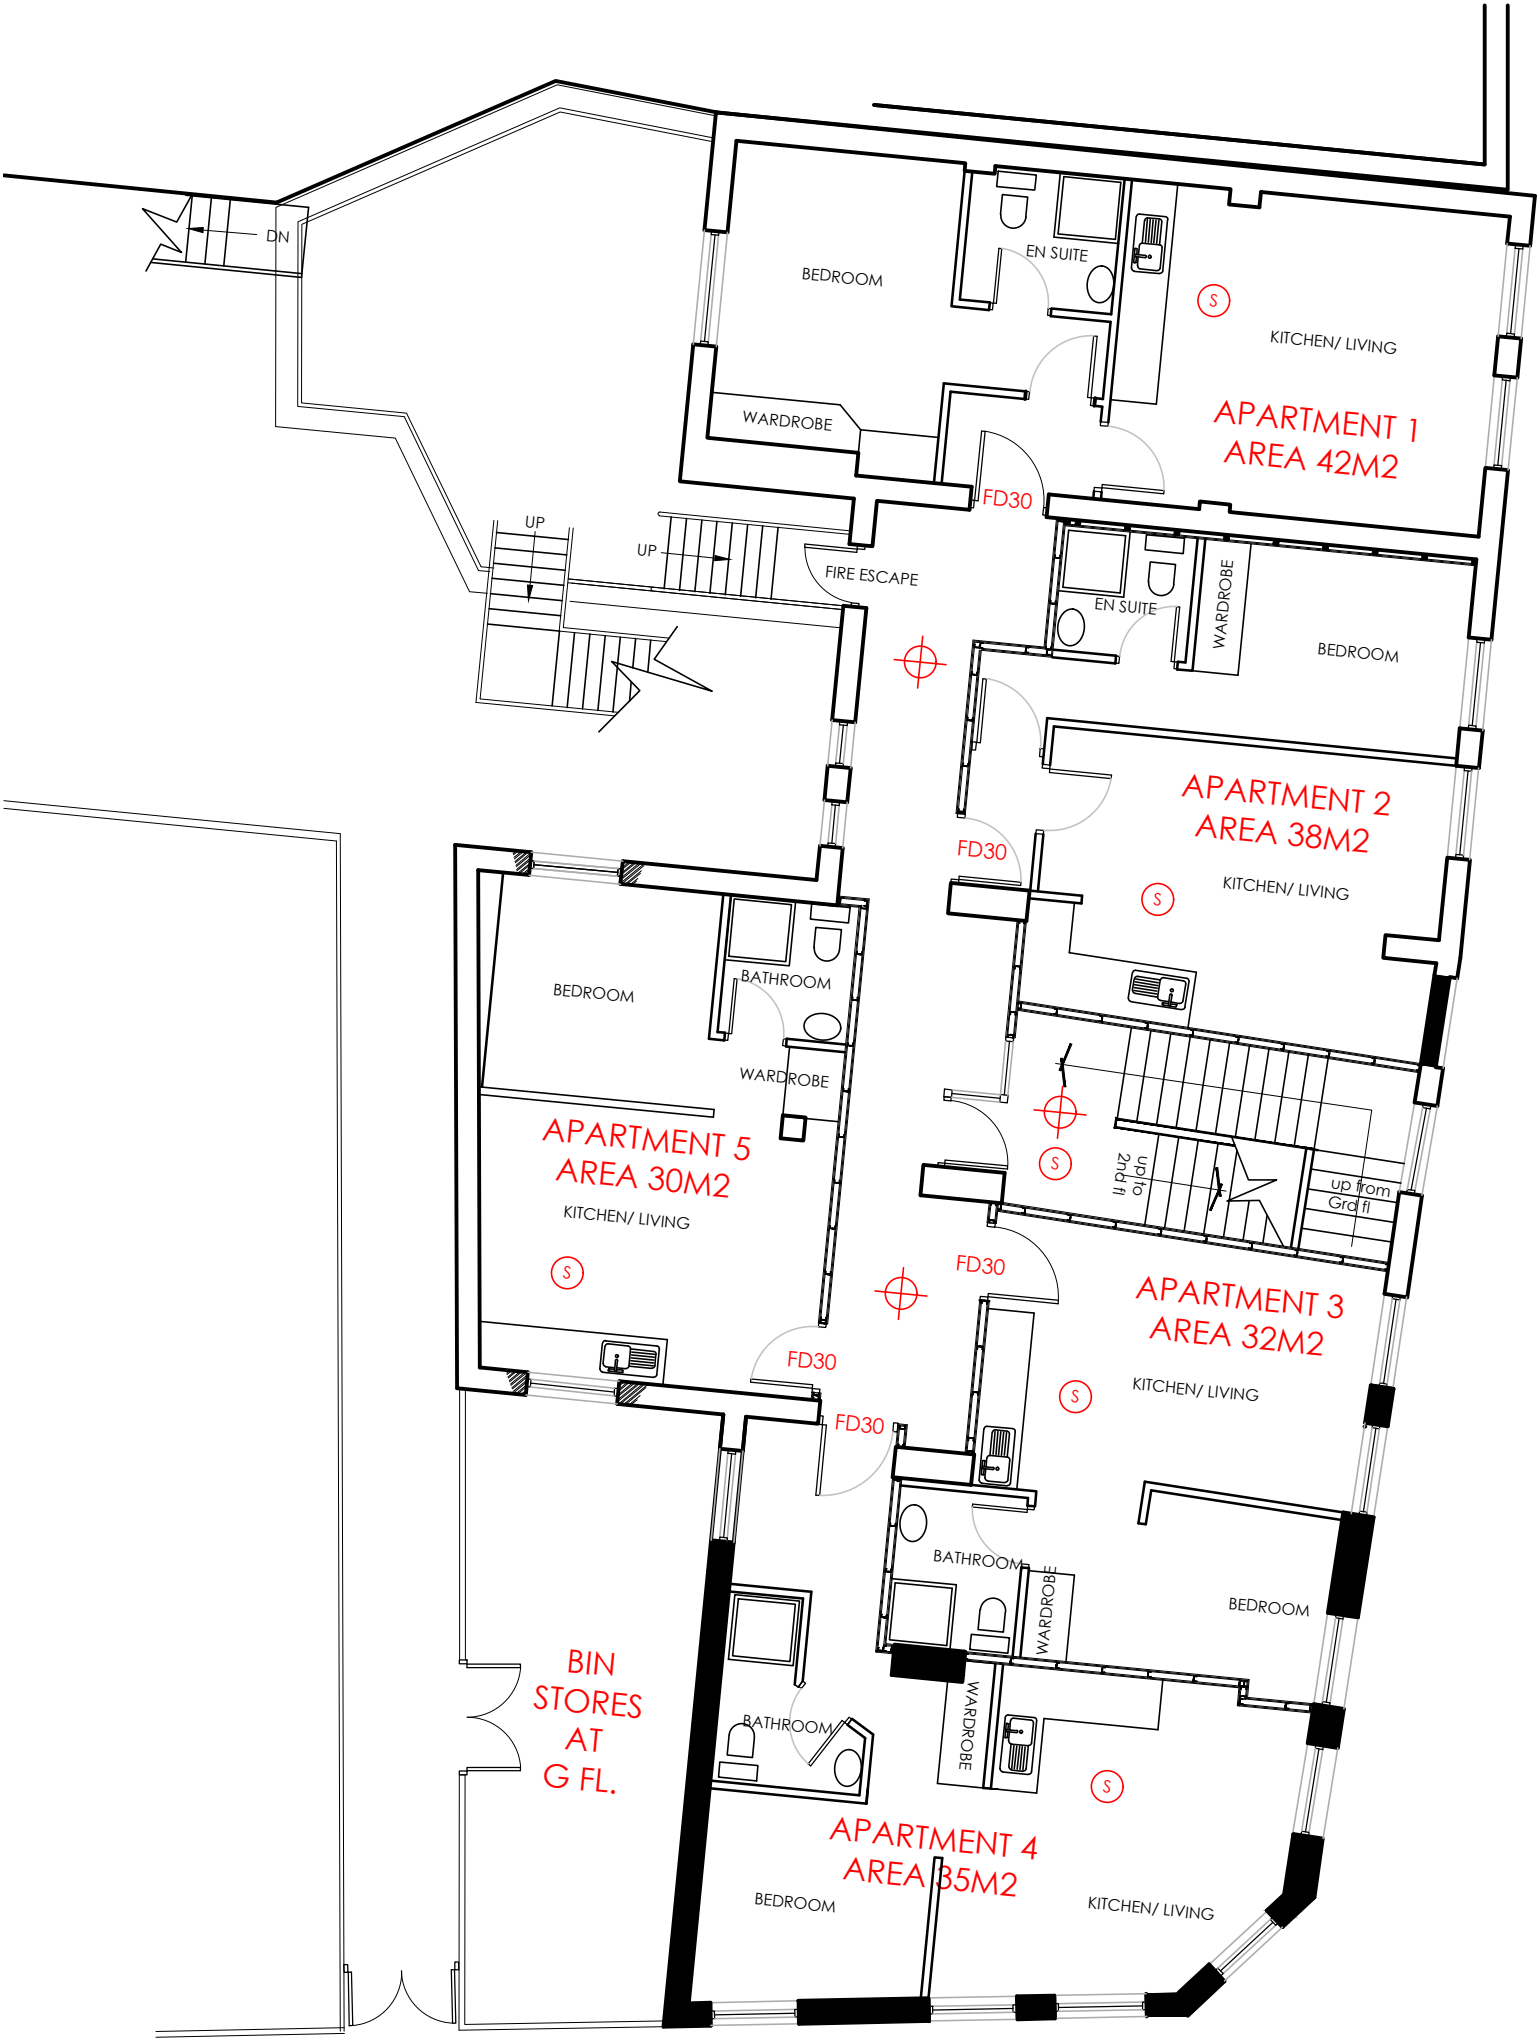

Proposed First Floor Layout

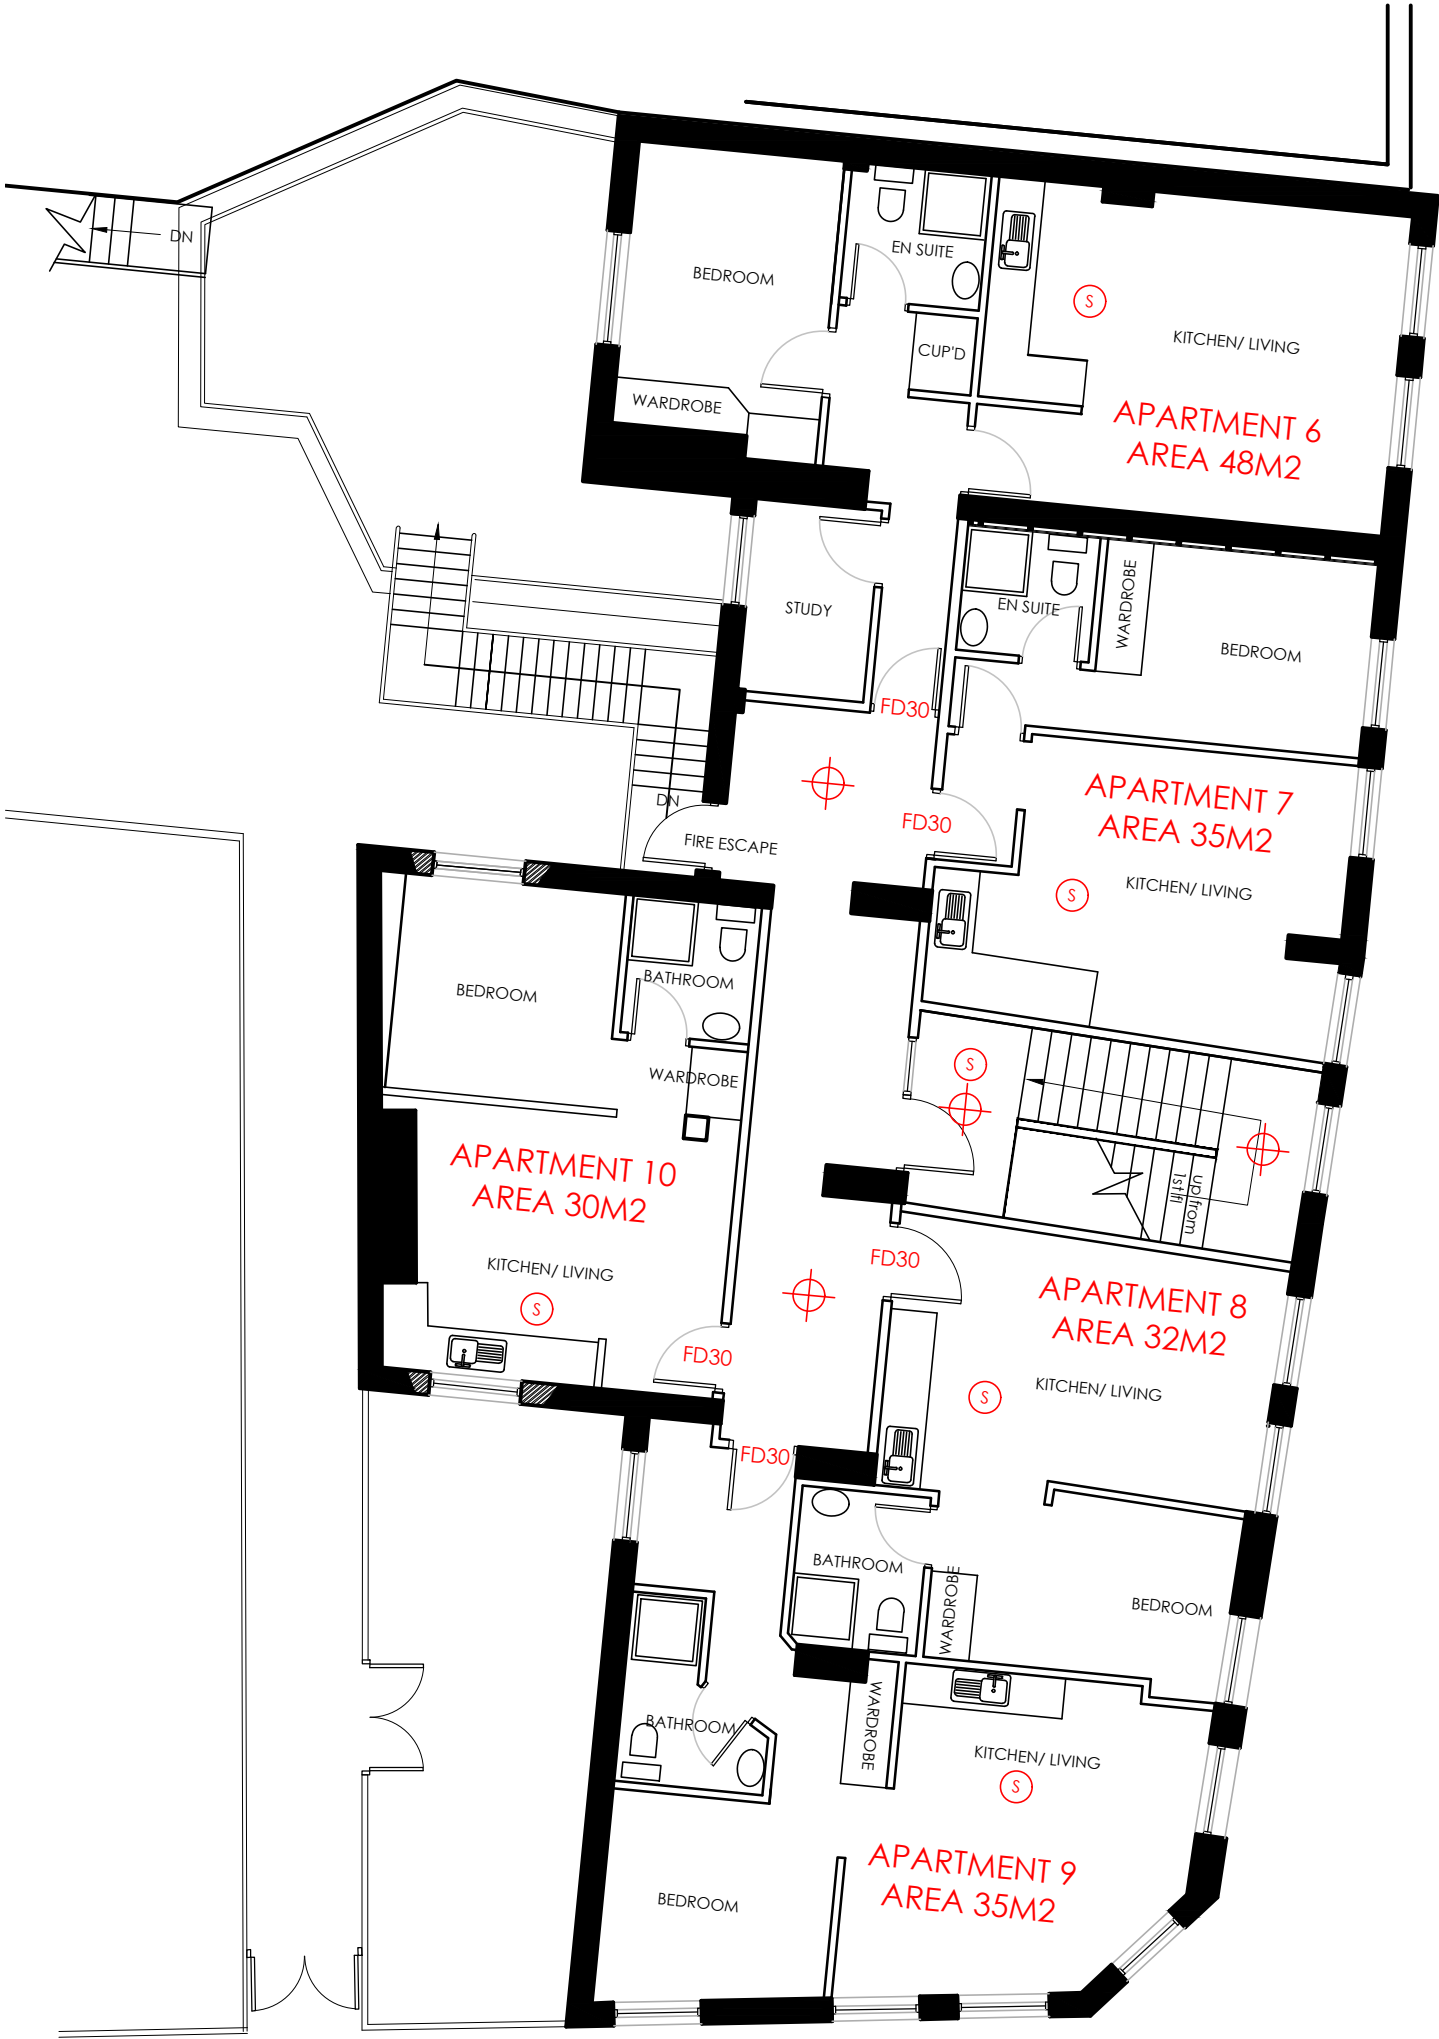

Proposed Second Floor Layout

Rev.	Initials	Date	Rev.	Initials	Date	Notes:
						1. This drawing is subject to copyright and is not to be reproduced in part or whole without approval.
						2. Do not scale this drawing – Check all dimensions on site.
						Checked by:
						

Project Central Buildings. 4, Brook Street. Wrexham.		Client Lingar Properties	
Dwg Title Existing/Proposed Plans		Drawn PL	Dwg No. 8821
		Date April 2018	Rev. L10
		Scale@A1 1:100	
CASSIDY + ASHTON Architects Building Surveyors Planners Designers www.cassidyashton.co.uk		7 East Cliff Preston Lancashire PR1 3JE Tel: 01772 258356 Fax: 01772 825000	1 Regency Chambers Julian Way Bury Greater Manchester BL9 0JW Tel: 0161 762 5800 Fax: 0161 762 5801
		Cheshire House Garsing Lane Widnes WAB 8BP Tel: 0151 4236914 Fax: 0151 4236915	C+A