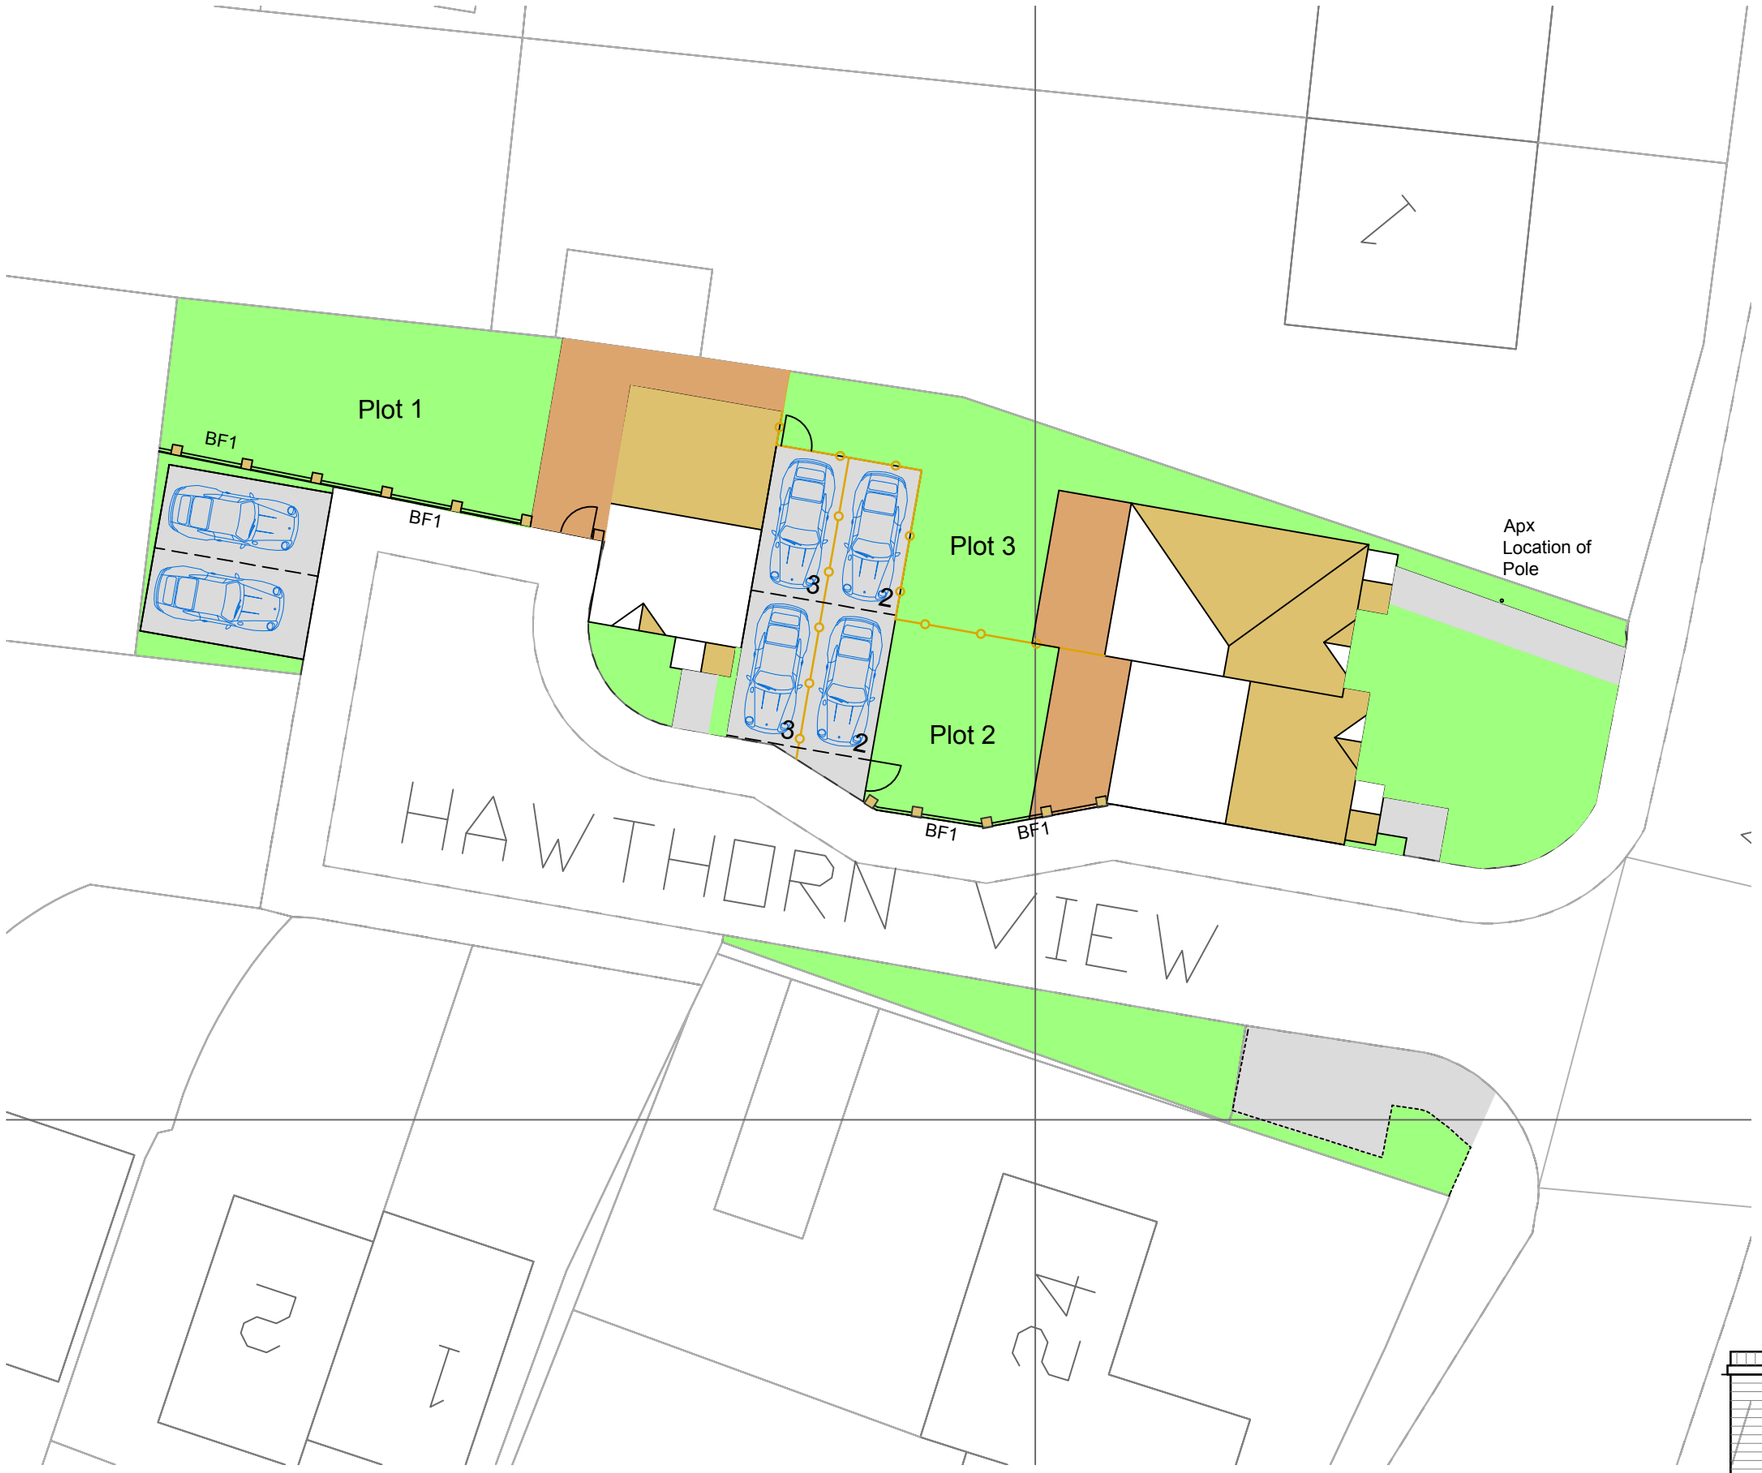

BLOCK PLAN
SCALE - 1:200

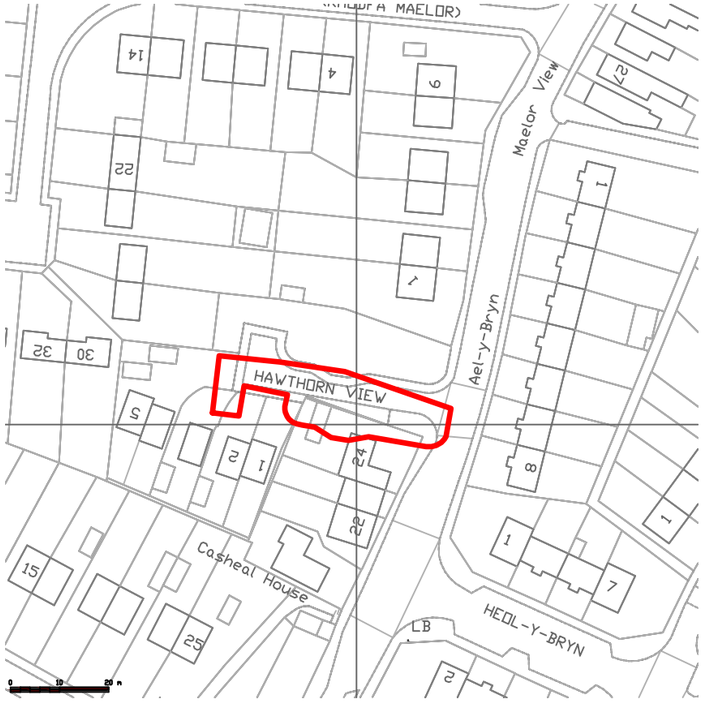

LOCATION PLAN
SCALE - 1:1250

SCREEN FENCE TO
ALL PLOTS
(NTS)

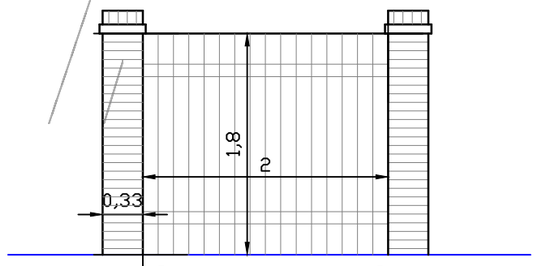

BRICK PIER/FENCE
REF BF1
1:50

HDS ARCHITECTURAL SERVICES
Ferndale Villa, 25 Manley Road,
Wrexham, LL13 8HD
Tel (01978) 353445
www.hdsarchitectural.co.uk

Project;
Residential Development Adjoining 'Hawthorn View, PenyCae, Wrexham.

Title;	**Scale (A2);**
Block Plan as proposed	As Stated
Dwg No;	**Date;**
HV/PD/01	August 2017

Revision;
Rev A; Add additional parking space and screen fence details - 16-09-18