


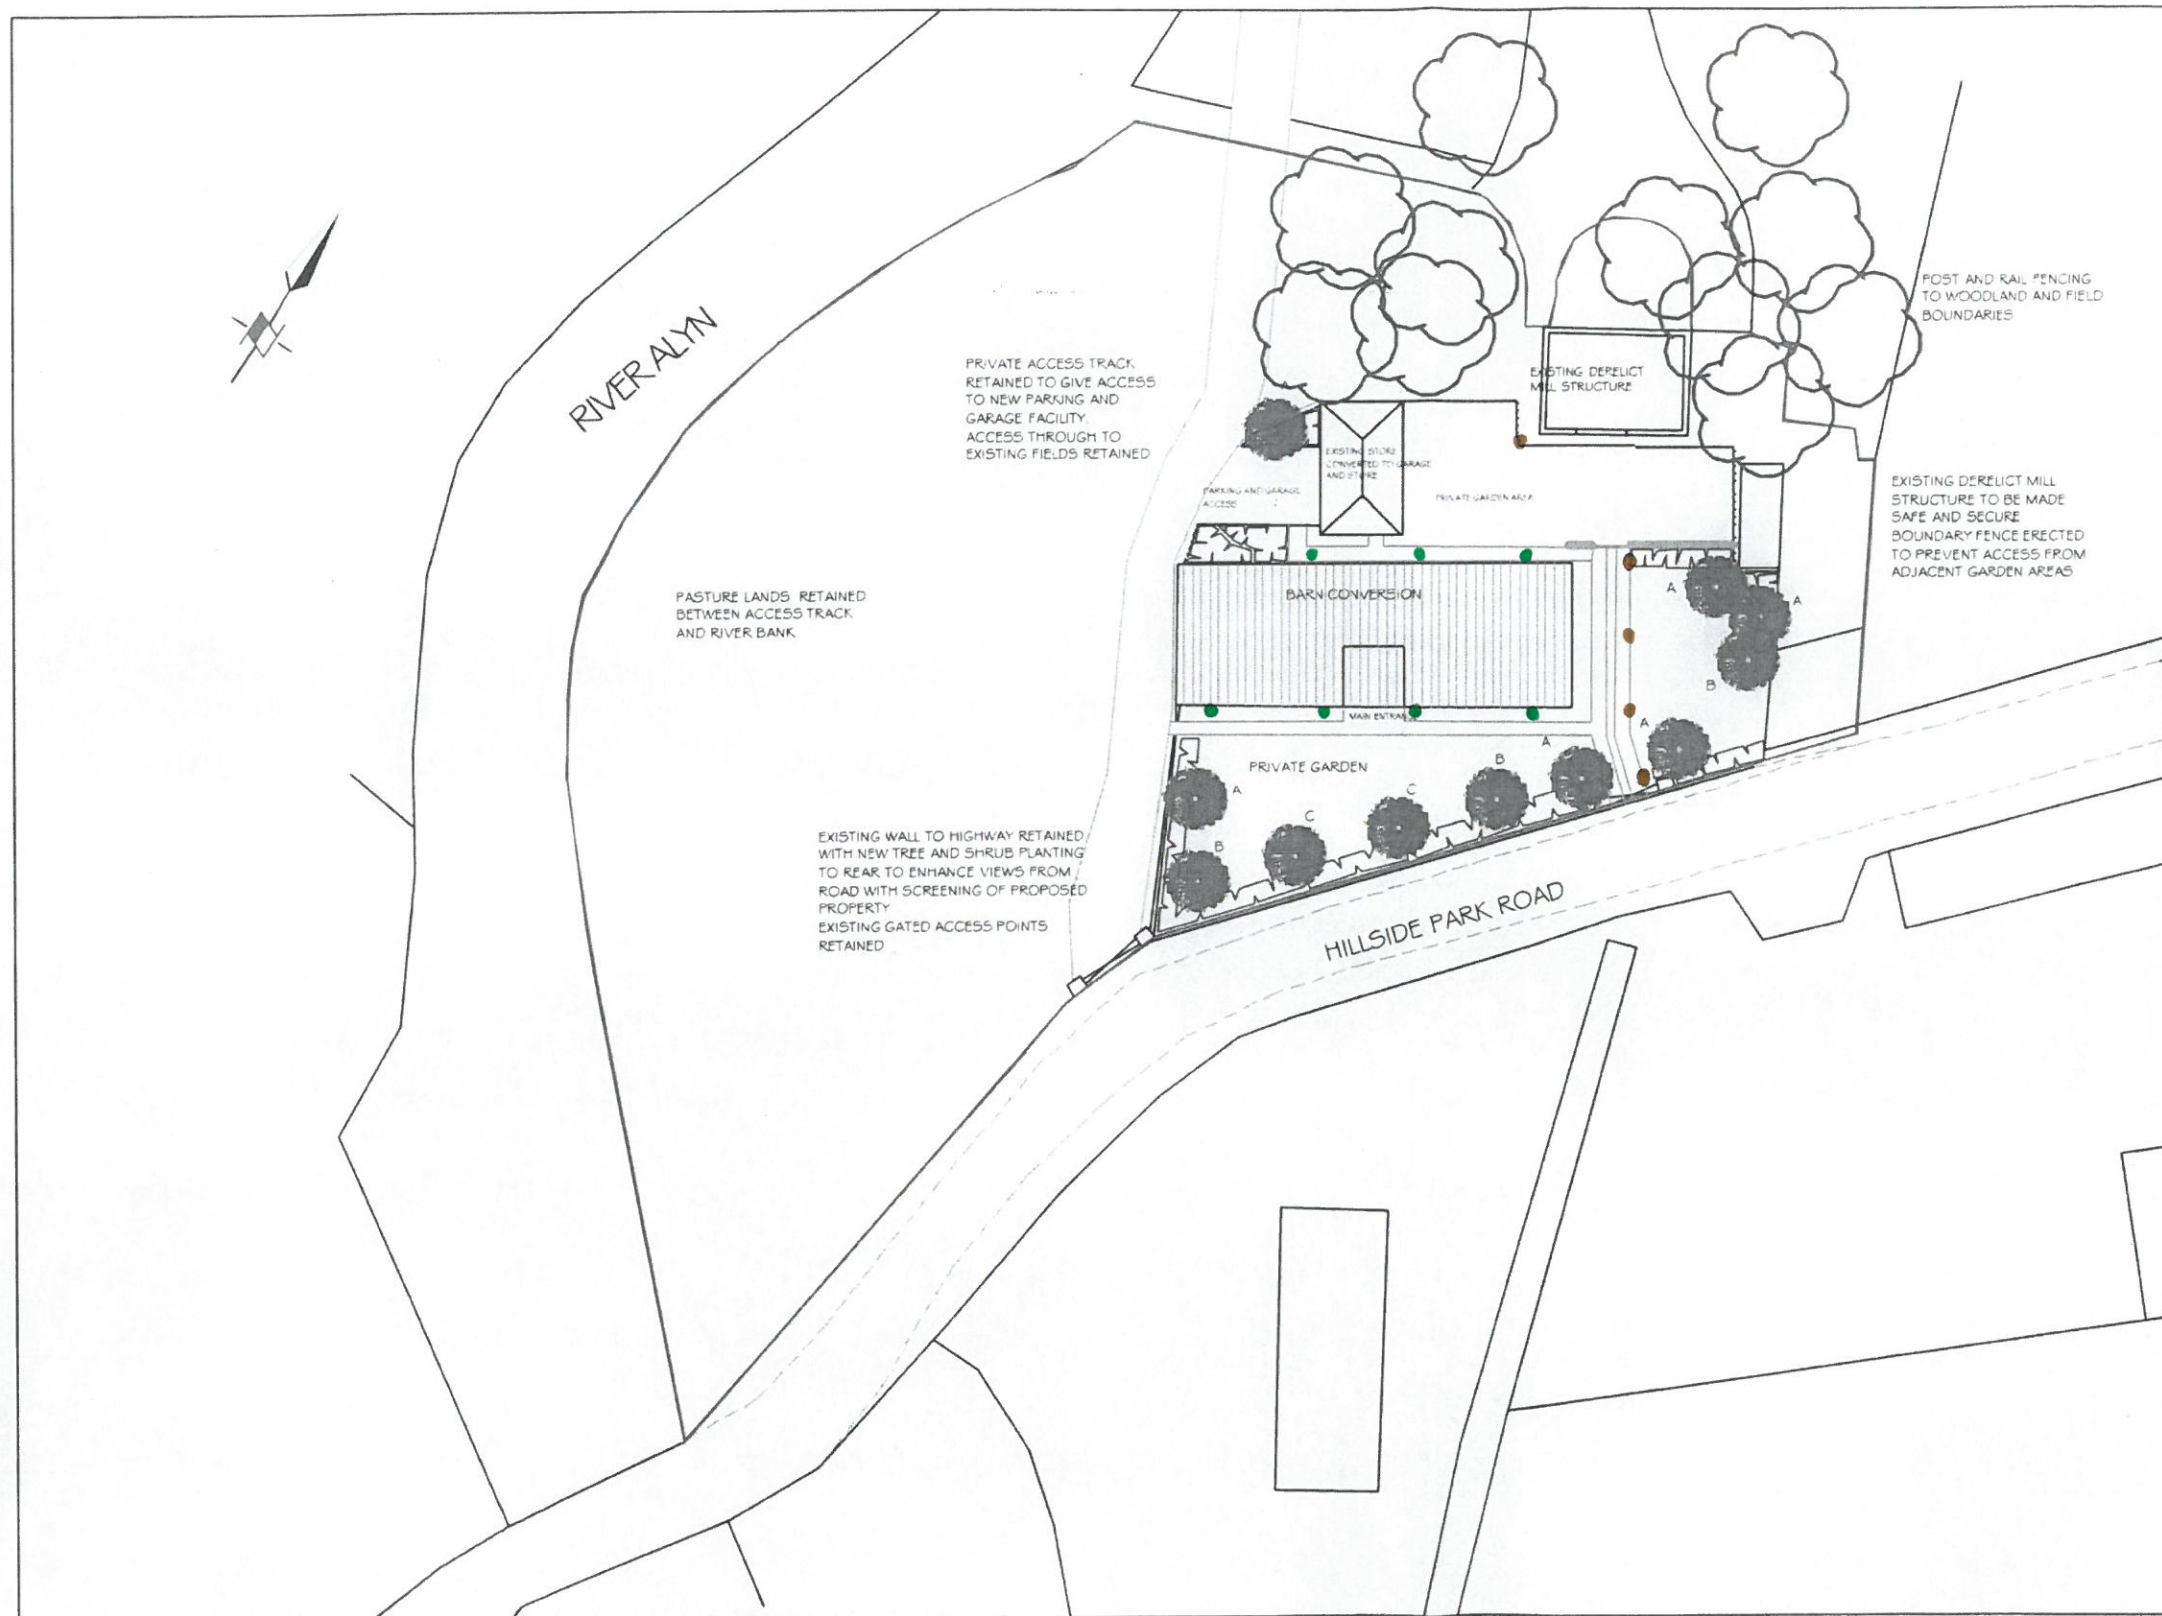

Bradley Mill – Conversion to single dwelling.

Proposed External Lighting Scheme.

● - Wall Lighting.

White LED lights, fitted with shields or similar directional features to provide for full horizontal cut-off of light spill.

● - Driveway lighting.

White LED lights, max 30W, fitted within low level bollards, maximum 1.0m high.

Source: Based on recommendations of Bats & Lighting: Overview of Current Evidence and Mitigation (University of Bristol 2014).