

Presentation for
Starbucks
Wrexham

NIS SIGNS


Nis Signs (Leicester) Ltd
51 Marlow Rd, Leicester, LE3 2BQ

☎ 0116 270 6228


@ info@signs-nis.co.uk

🌐 www.signs-nis.co.uk

NIS SIGNS

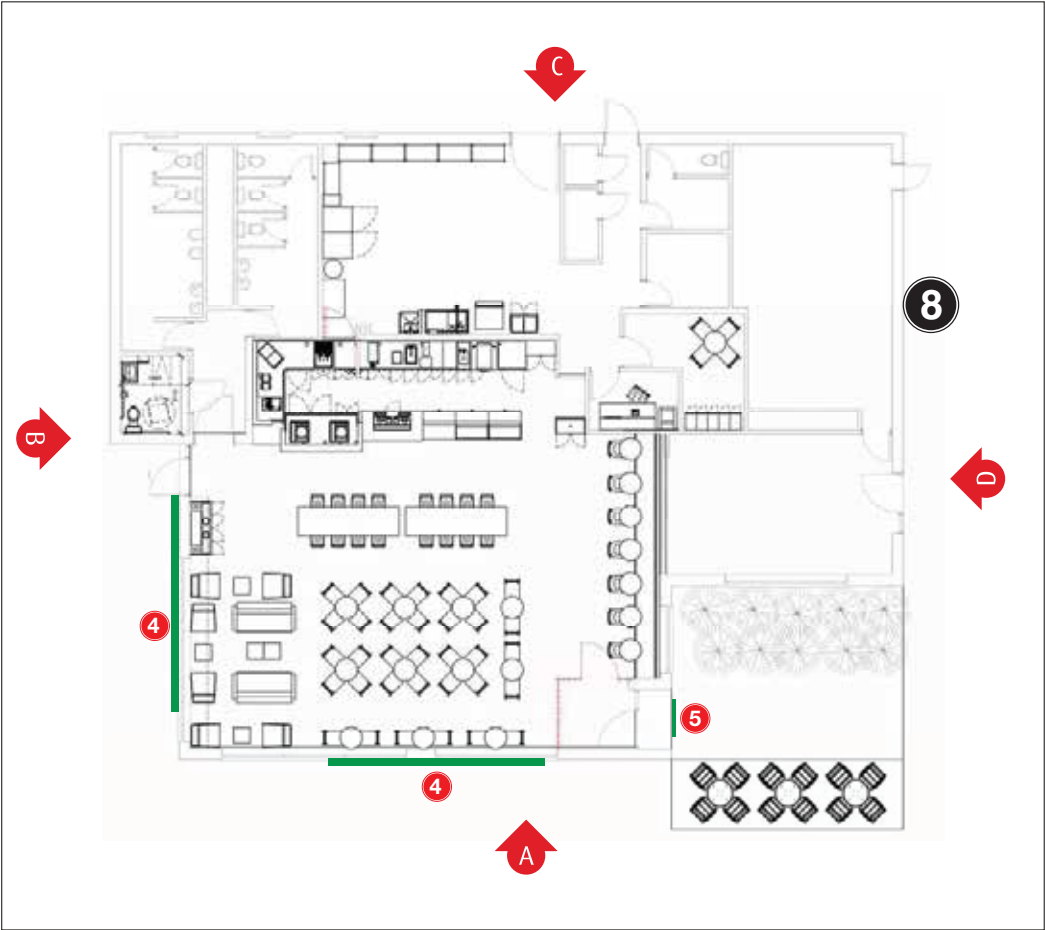

Key

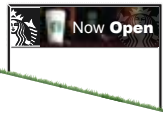- 1 Overclad existing Travelodge Totem 
- 2 New 2000mm high directional (Non-illuminated) 
- 3 Overclad existing Travelodge Totem 
- 4 2 off new 305mm high Wordmarks to replace existing STARBUCKS 
- 5 New 600mm Siren 
- 6 Banner frame with extended leg To replace existing 
- 7 New 2000mm high directional 
- 8 Remove existing 1525mm roundel 

NIS SIGNS

Nis Signs (Leicester) Ltd
51 Marlow Rd, Leicester, LE3 2BQ

0116 270 6228
info@signs-nis.co.uk
www.signs-nis.co.uk

Client: Eurogarages

Address: A483/4539 Wrexham Bypass
Rhostyllen
Wrexham
L14 4EG

Drawing no: 18-088 - Starbucks - Wrexham - Planning

Job location: Jobs/Eurogarages/Starbucks 2018 Refresh/Wrexham


Drawn by: DB

Rev: 1


Date: 06/06/18

Revision notes: 0) Initial issue
1) Revised planning drawing


All site dimensions to be verified prior to manufacture.
Do not scale from this drawing Copyright 2018.
This document is the property of Nis Signs
and must not be used, reproduced or disclosed
to any persons without the written consent of Nis Signs.

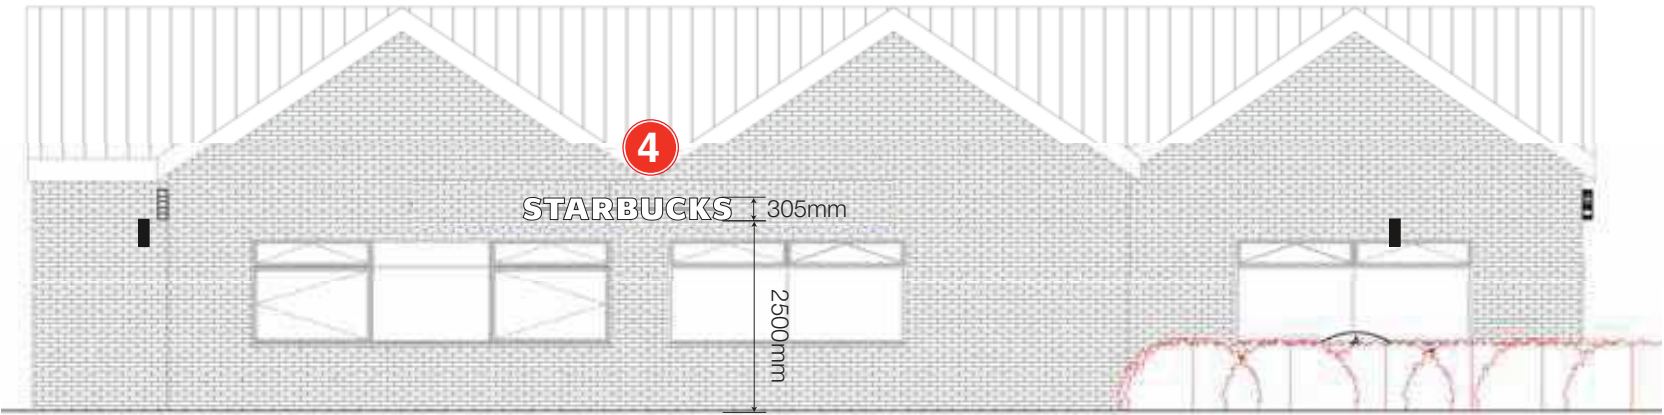

Elevation A

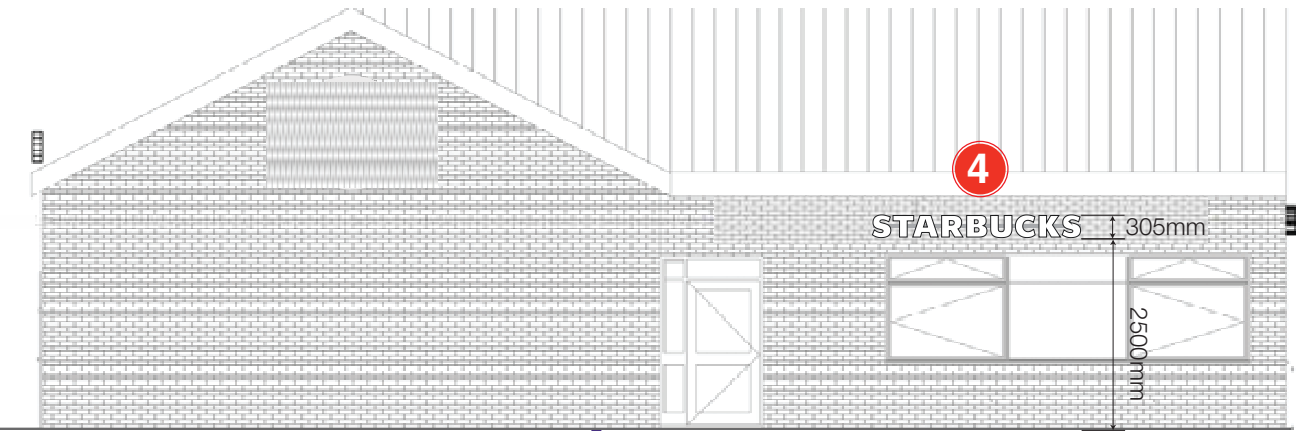

Elevation B

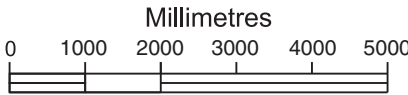

Scale 1:100

NIS SIGNS

Nis Signs (Leicester) Ltd
51 Marlow Rd, Leicester, LE3 2BQ

☎ 0116 270 6228
✉ info@signs-nis.co.uk
🌐 www.signs-nis.co.uk

Client: Eurogarages

Address: A483/4539 Wrexham Bypass
Rhostyllen
Wrexham
L14 4EG

Drawing no: 18-088 - Starbucks - Wrexham - Planning

Job location: Jobs/Eurogarages/Starbucks 2018 Refresh/Wrexham


Drawn by: DB

Rev: 1

Date: 06/06/18

Revision notes: 0) Initial issue
1) Revised planning drawing


All site dimensions to be verified prior to manufacture.
Do not scale from this drawing Copyright 2018.
This document is the property of Nis Signs
and must not be used, reproduced or disclosed
to any persons without the written consent of Nis Signs.

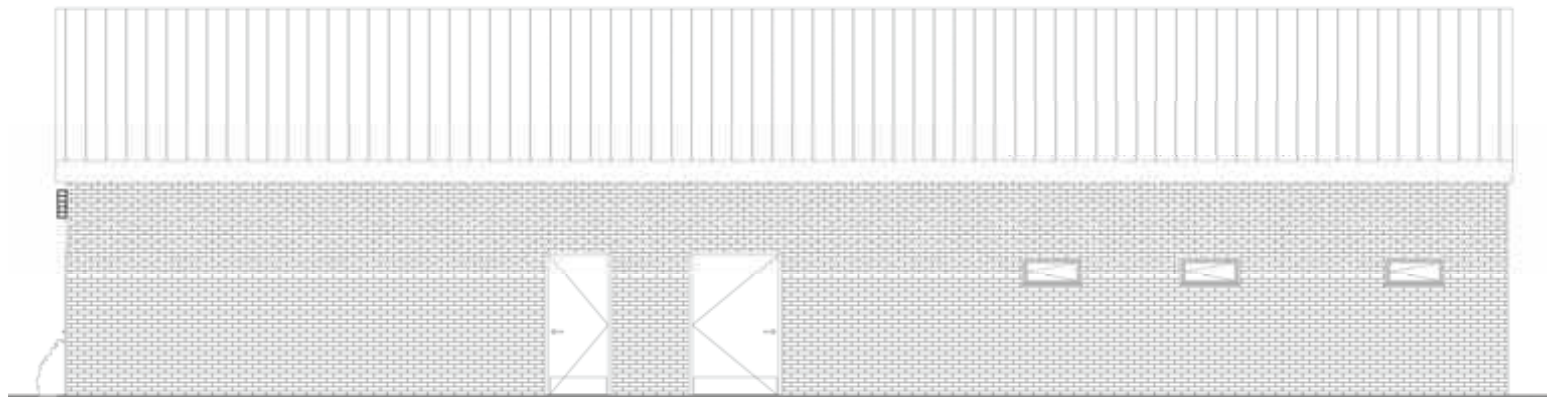

Elevation C



Elevation D

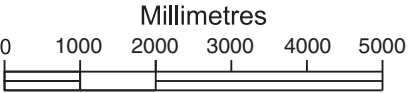

Scale 1:100

NIS SIGNS

Nis Signs (Leicester) Ltd
51 Marlow Rd, Leicester, LE3 2BQ

☎ 0116 270 6228
@ info@signs-nis.co.uk
🌐 www.signs-nis.co.uk

Client: Eurogarages

Address: A483/4539 Wrexham Bypass
Rhostyllen
Wrexham
L14 4EG

Drawing no: 18-088 - Starbucks - Wrexham - Planning

Job location: Jobs/Eurogarages/Starbucks 2018 Refresh/Wrexham

Drawn by: DB

Rev: 1

Date: 06/06/18

Revision notes: 0) Initial issue
1) Revised planning drawing

All site dimensions to be verified prior to manufacture.
Do not scale from this drawing Copyright 2018.
This document is the property of Nis Signs
and must not be used, reproduced or disclosed
to any persons without the written consent of Nis Signs.

1

1 Off Double Sided Existing Starbucks Totem Clad With New Panels - 1:50

3mm aluminium cladding panels finished satin black. Siren and text to be fret cut and backed up with opal acrylic. 'Starbucks Logo' with green self adhesive translucent vinyl to the face. Subway and Travelodge logos backed up with opal acrylic with Vinyl/ Digital print detail
Sign illuminated via LEDs.



Existing Site

NIS SIGNS

Nis Signs (Leicester) Ltd
51 Marlow Rd, Leicester, LE3 2BQ

☎ 0116 270 6228
✉ info@signs-nis.co.uk
🌐 www.signs-nis.co.uk

Client: Eurogarages
Address: A483/4539 Wrexham Bypass
Rhostyllen
Wrexham
L14 4EG

Drawing no: 18-088 - Starbucks - Wrexham - Planning
Job location: Jobs/Eurogarages/Starbucks 2018 Refresh/Wrexham
Drawn by: DB
Rev: 1
Date: 06/06/18


Revision notes: 0) Initial issue
1) Revised planning drawing

All site dimensions to be verified prior to manufacture.
Do not scale from this drawing Copyright 2018.
This document is the property of Nis Signs
and must not be used, reproduced or disclosed
to any persons without the written consent of Nis Signs.

2

1 Off New Double Sided Non-Illuminated Mini Totem - 1:20

2000mm x 860mm x 175mm free standing single sided mini totem.
Consisting of a central Aluminium face tray finished Satin Black with the face tray to have fret cut apertures to accept flush fitting acrylic circular 'Starbucks logo', 'Starbucks' and 'Chevrans'.
'Starbucks Logo & Symbol' with self adhesive translucent vinyl to the face, Chevrons to be applied reflective vinyl

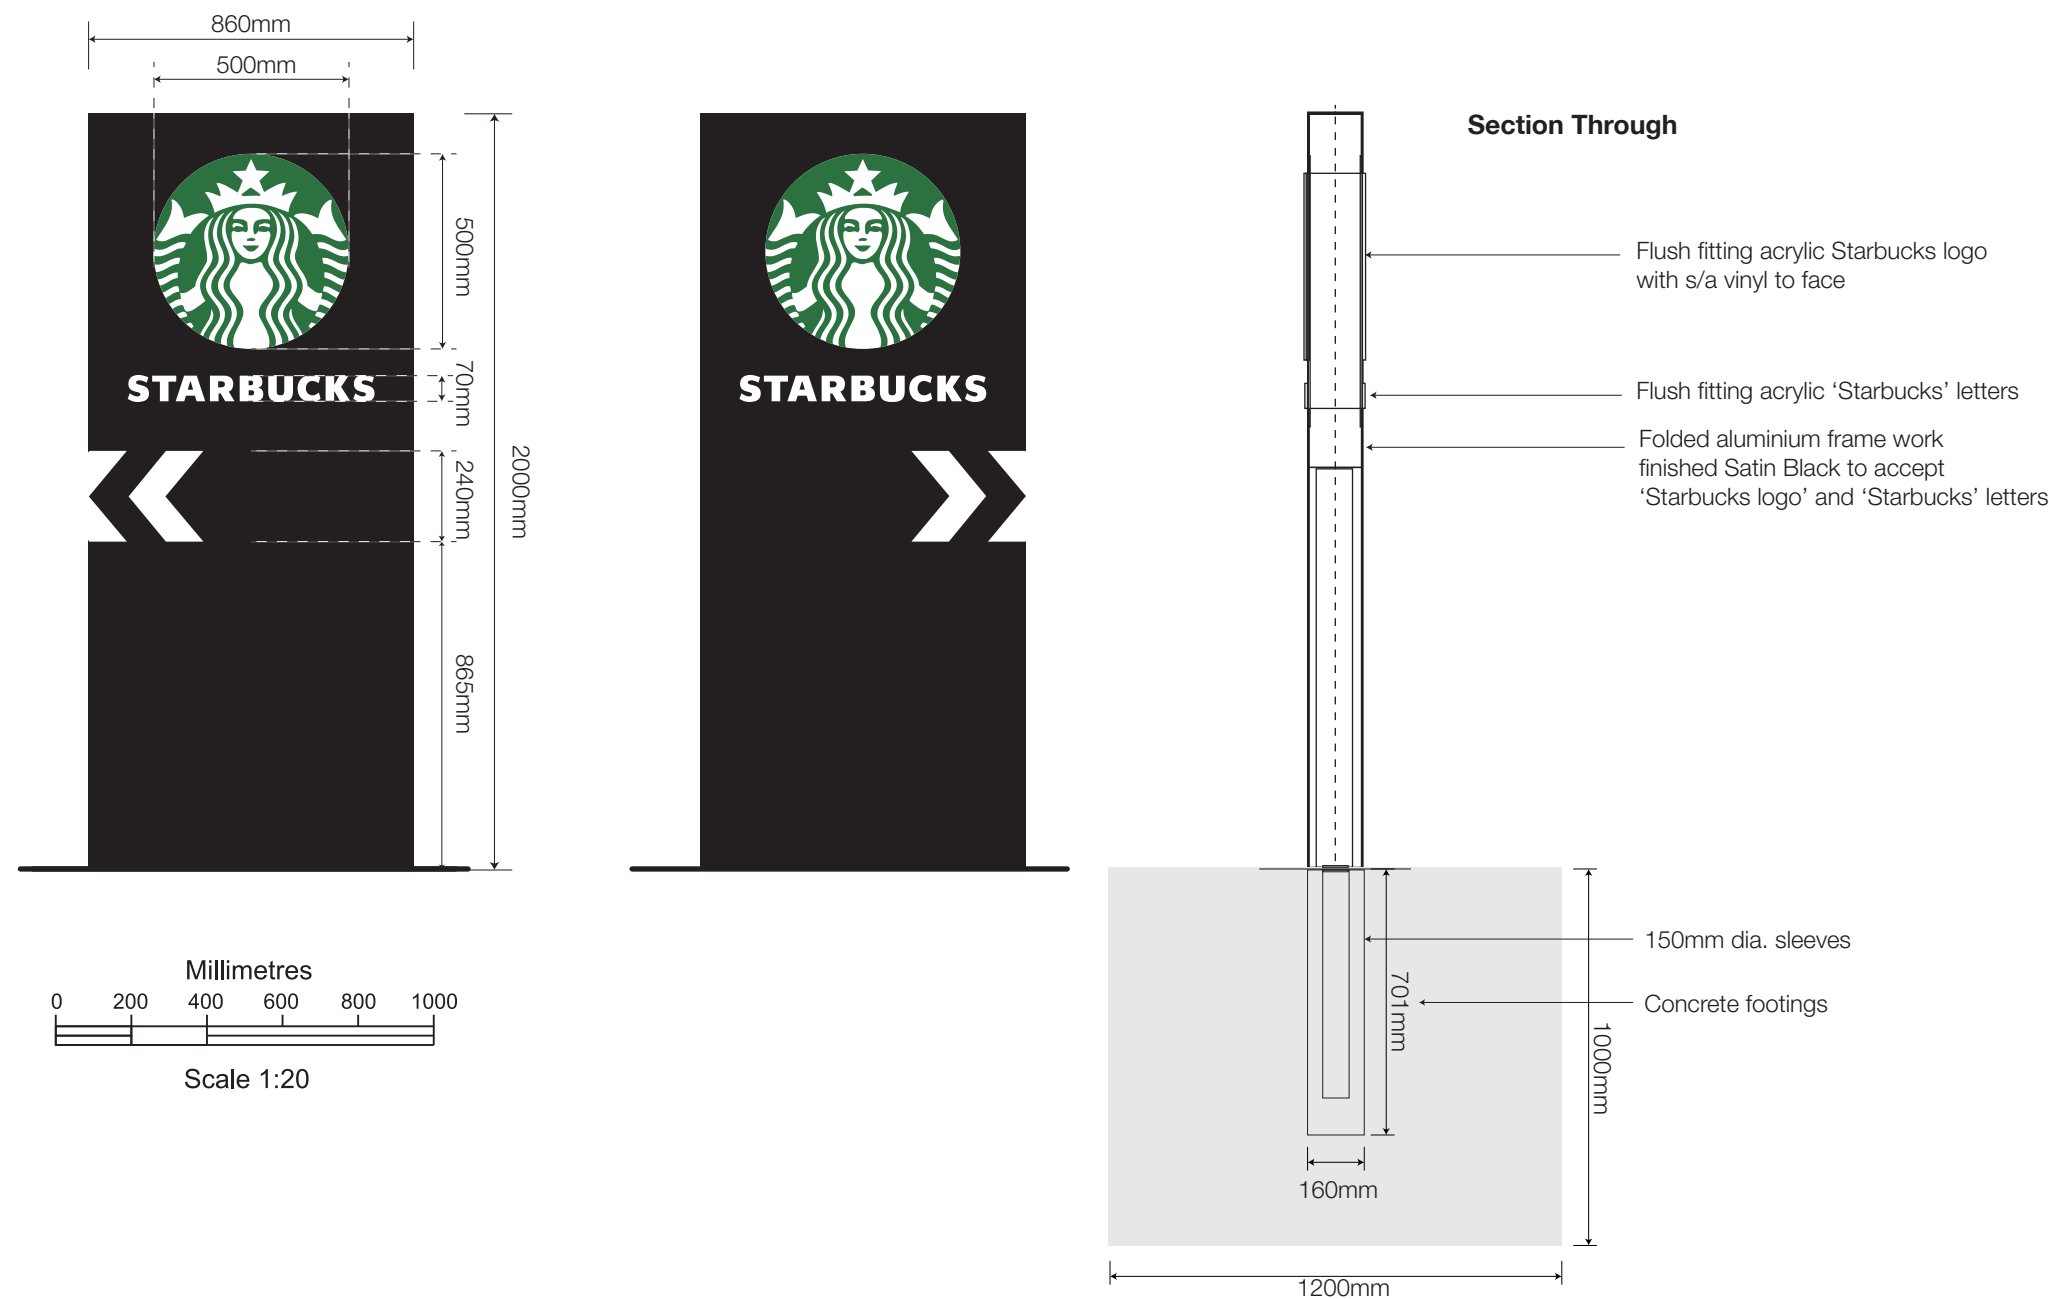

- 3

1 Off Double Sided Existing Starbucks Totem Clad With New Panels - 1:50

3mm aluminium cladding panels finished satin black. Siren and text to be fret cut and backed up with opal acrylic. 'Starbucks Logo' with green self adhesive translucent vinyl to the face.
Subway and Travelodge logos backed up with opal acrylic with Vinyl/ Digital print detail
Sign illuminated via LEDs.



Existing Site

NIS SIGNS

Nis Signs (Leicester) Ltd
51 Marlow Rd, Leicester, LE3 2BQ

☎ 0116 270 6228
✉ info@signs-nis.co.uk
🌐 www.signs-nis.co.uk

Client: Eurogarages

Address: A483/4539 Wrexham Bypass
Rhostyllen
Wrexham
L14 4EG

Drawing no: 18-088 - Starbucks - Wrexham - Planning

Job location: Jobs/Eurogarages/Starbucks 2018 Refresh/Wrexham

Drawn by: DB

Rev: 1

Date: 06/06/18

Revision notes: 0) Initial issue
1) Revised planning drawing

All site dimensions to be verified prior to manufacture.
Do not scale from this drawing Copyright 2018.
This document is the property of Nis Signs
and must not be used, reproduced or disclosed
to any persons without the written consent of Nis Signs.

4 2 off Replacement Evo 1 Wordmarks - Raceway Mounted - Scale

1:20

Wordmark:

5mm 050 opal face, 3mm clear returns.



10mm foamex with white face & black returns bonded to 3mm powder coated aluminium backs.

Letter returns finished white then black externally using block out vinyl.

LEDs mounted within letter can to provide even illumination throughout full face.


Raceway:

2mm thick aluminium, folded & fabricated to form 60x50mm raceway with closed ends being powder coated to match fascia/satin black. Transformers mounted within.

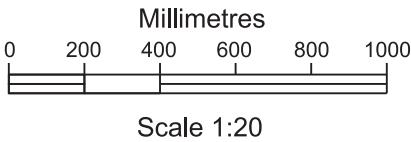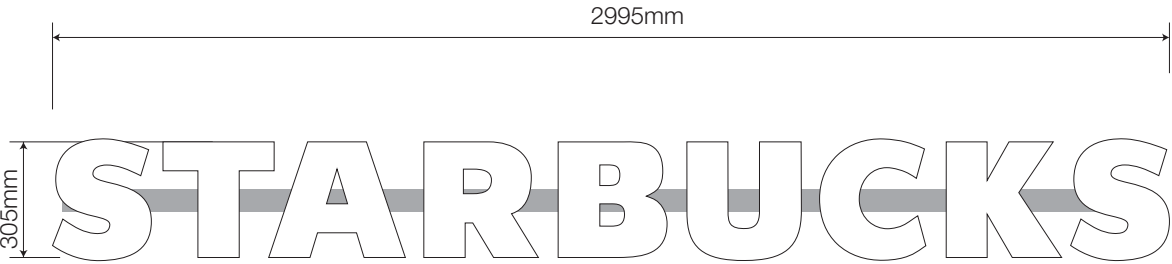

Existing Site

Typical Section - Scale 1:2

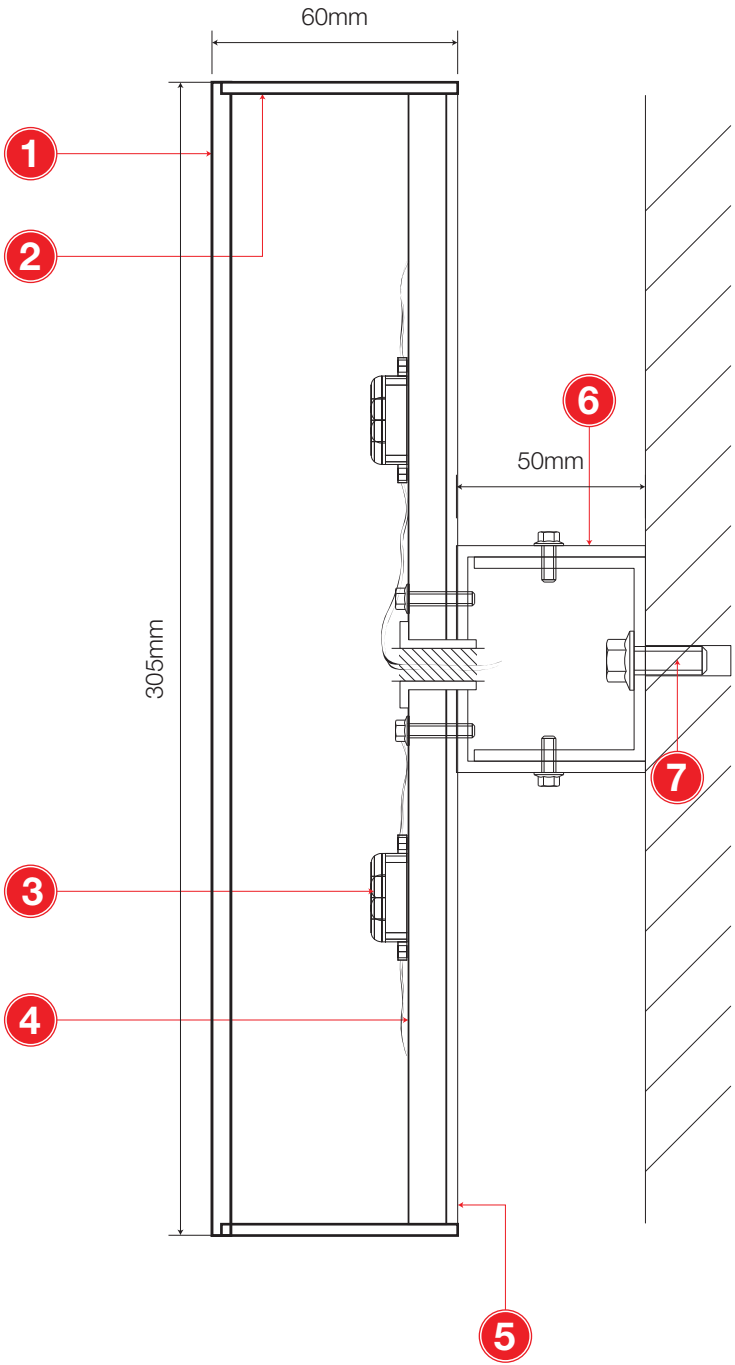

Specification:

- 1 5mm opal 050 acrylic letter face.
- 2 3mm clear returns to have blockout white & matt black vinyl.
- 3 LED modules.
- 4 10mm black foamex backs, white to face.
- 5 3mm aluminium backs painted satin black.
- 6 60mm x 50mm aluminium raceway.
- 7 Fixing to fascia (site specific)

NIS SIGNS

Nis Signs (Leicester) Ltd
51 Marlow Rd, Leicester, LE3 2BQ

0116 270 6228
info@signs-nis.co.uk
www.signs-nis.co.uk

Client: Eurogarages

Address: A483/4539 Wrexham Bypass
Rhostyllen
Wrexham
L14 4EG

Drawing no: 18-088 - Starbucks - Wrexham - Planning

Job location: Jobs/Eurogarages/Starbucks 2018 Refresh/Wrexham

Drawn by: DB


Rev: 1

Date: 06/06/18


Revision notes: 0) Initial issue
1) Revised planning drawing

All site dimensions to be verified prior to manufacture.
Do not scale from this drawing Copyright 2018.
This document is the property of Nis Signs
and must not be used, reproduced or disclosed
to any persons without the written consent of Nis Signs.

FRONT VIEW

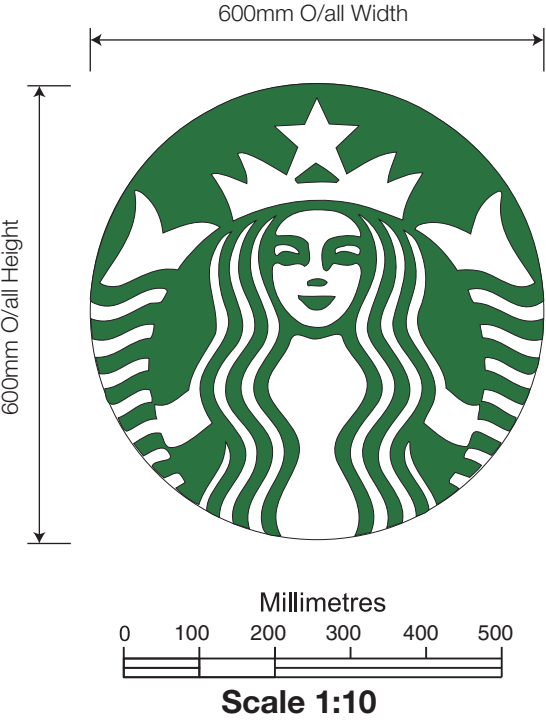


BACK TRAY FRONT VIEW

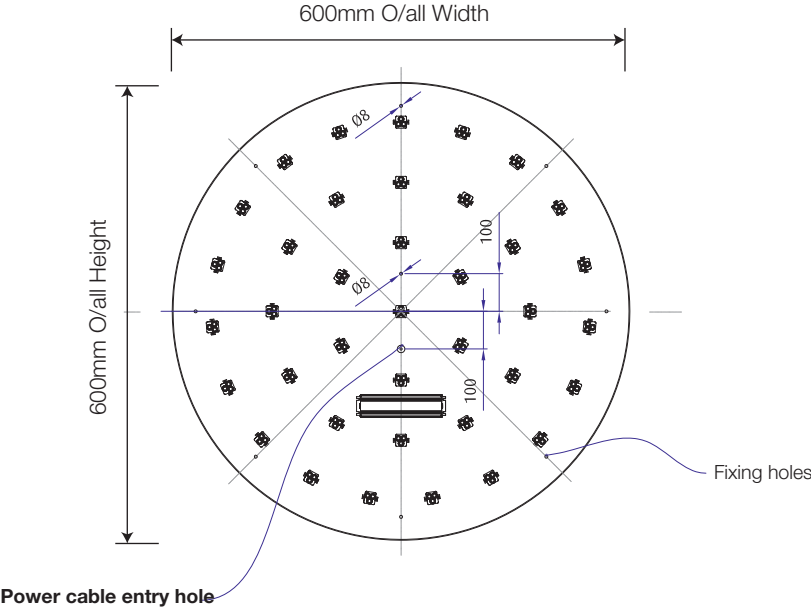

ISOMETRIC VIEW



EXPLODED ISOMETRIC VIEW

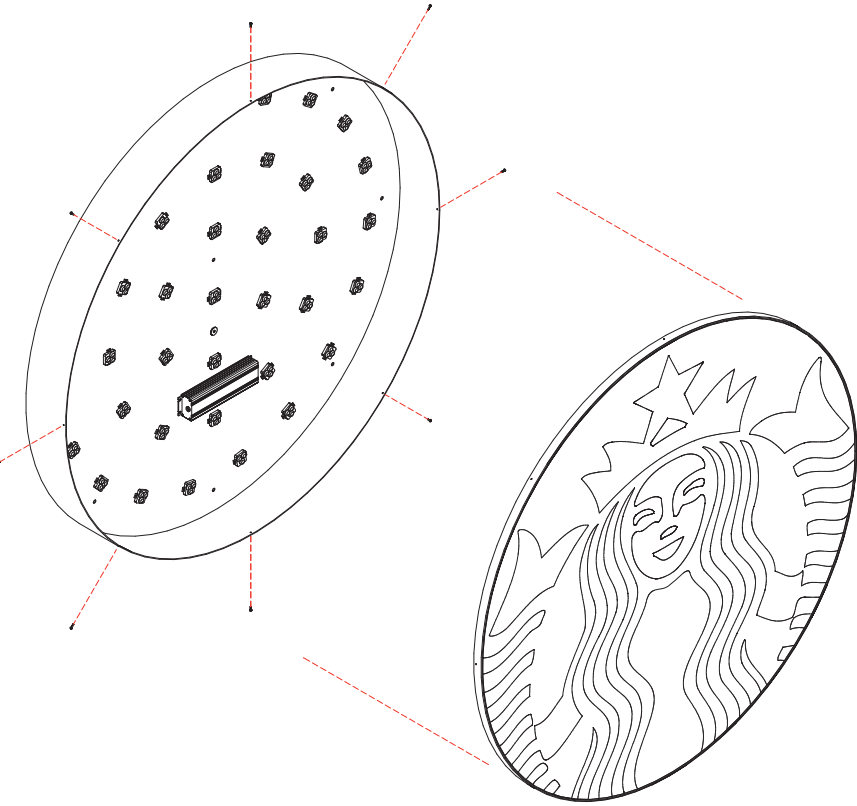

5 600mm External Single Sided Roundel


SPECIFICATION

- 1 Black plastic trim, fixed to aluminium carcass using small pan head screws with heads painted Black
- 2 2mm thick Aluminium carcass finished White inside and Satin Black RAL 9005 externally.
- 3 Tridonic P560 Crystal White LED, 38 off modules required. 1 Off Tridonic Talex LCU 060/12 D010 120/240V converter required.
- 4 3mm thick 050 Opal perspex face with face applied translucent vinyl 3M scotchcal vinyl Holly Green 3630-76




Existing Site

SCALE 1:1

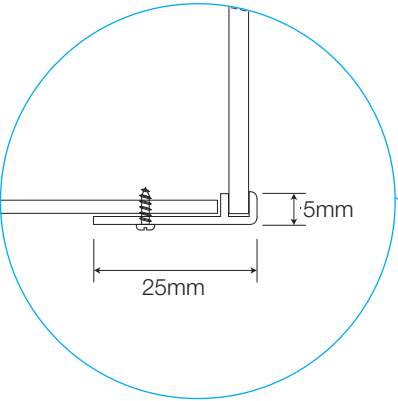

SECTION THROUGH

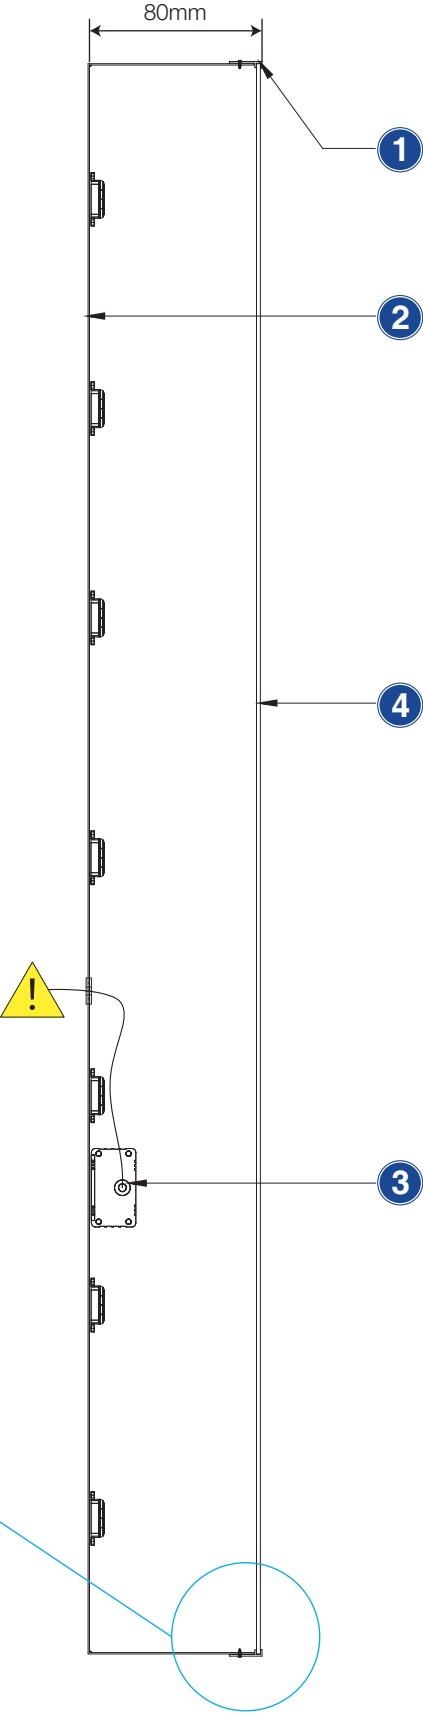

NIS SIGNS

Nis Signs (Leicester) Ltd
51 Marlow Rd, Leicester, LE3 2BQ

0116 270 6228
info@signs-nis.co.uk
www.signs-nis.co.uk

Client: Eurogarages

Address: A483/4539 Wrexham Bypass
Rhostyllen
Wrexham
L14 4EG

Drawing no: 18-088 - Starbucks - Wrexham - Planning

Job location: Jobs/Eurogarages/Starbucks 2018 Refresh/Wrexham

Drawn by: DB

Rev: 1


Date: 06/06/18

Revision notes: 0) Initial issue
1) Revised planning drawing


All site dimensions to be verified prior to manufacture.
Do not scale from this drawing Copyright 2018.
This document is the property of Nis Signs
and must not be used, reproduced or disclosed
to any persons without the written consent of Nis Signs.

6 1 Off Replacement Starbucks D/s Banner Frame - 1:20

Single sided banner frame sign.
Consisting of a mild steel framework and Perforated panel all finished RAL 9021Satin Black.

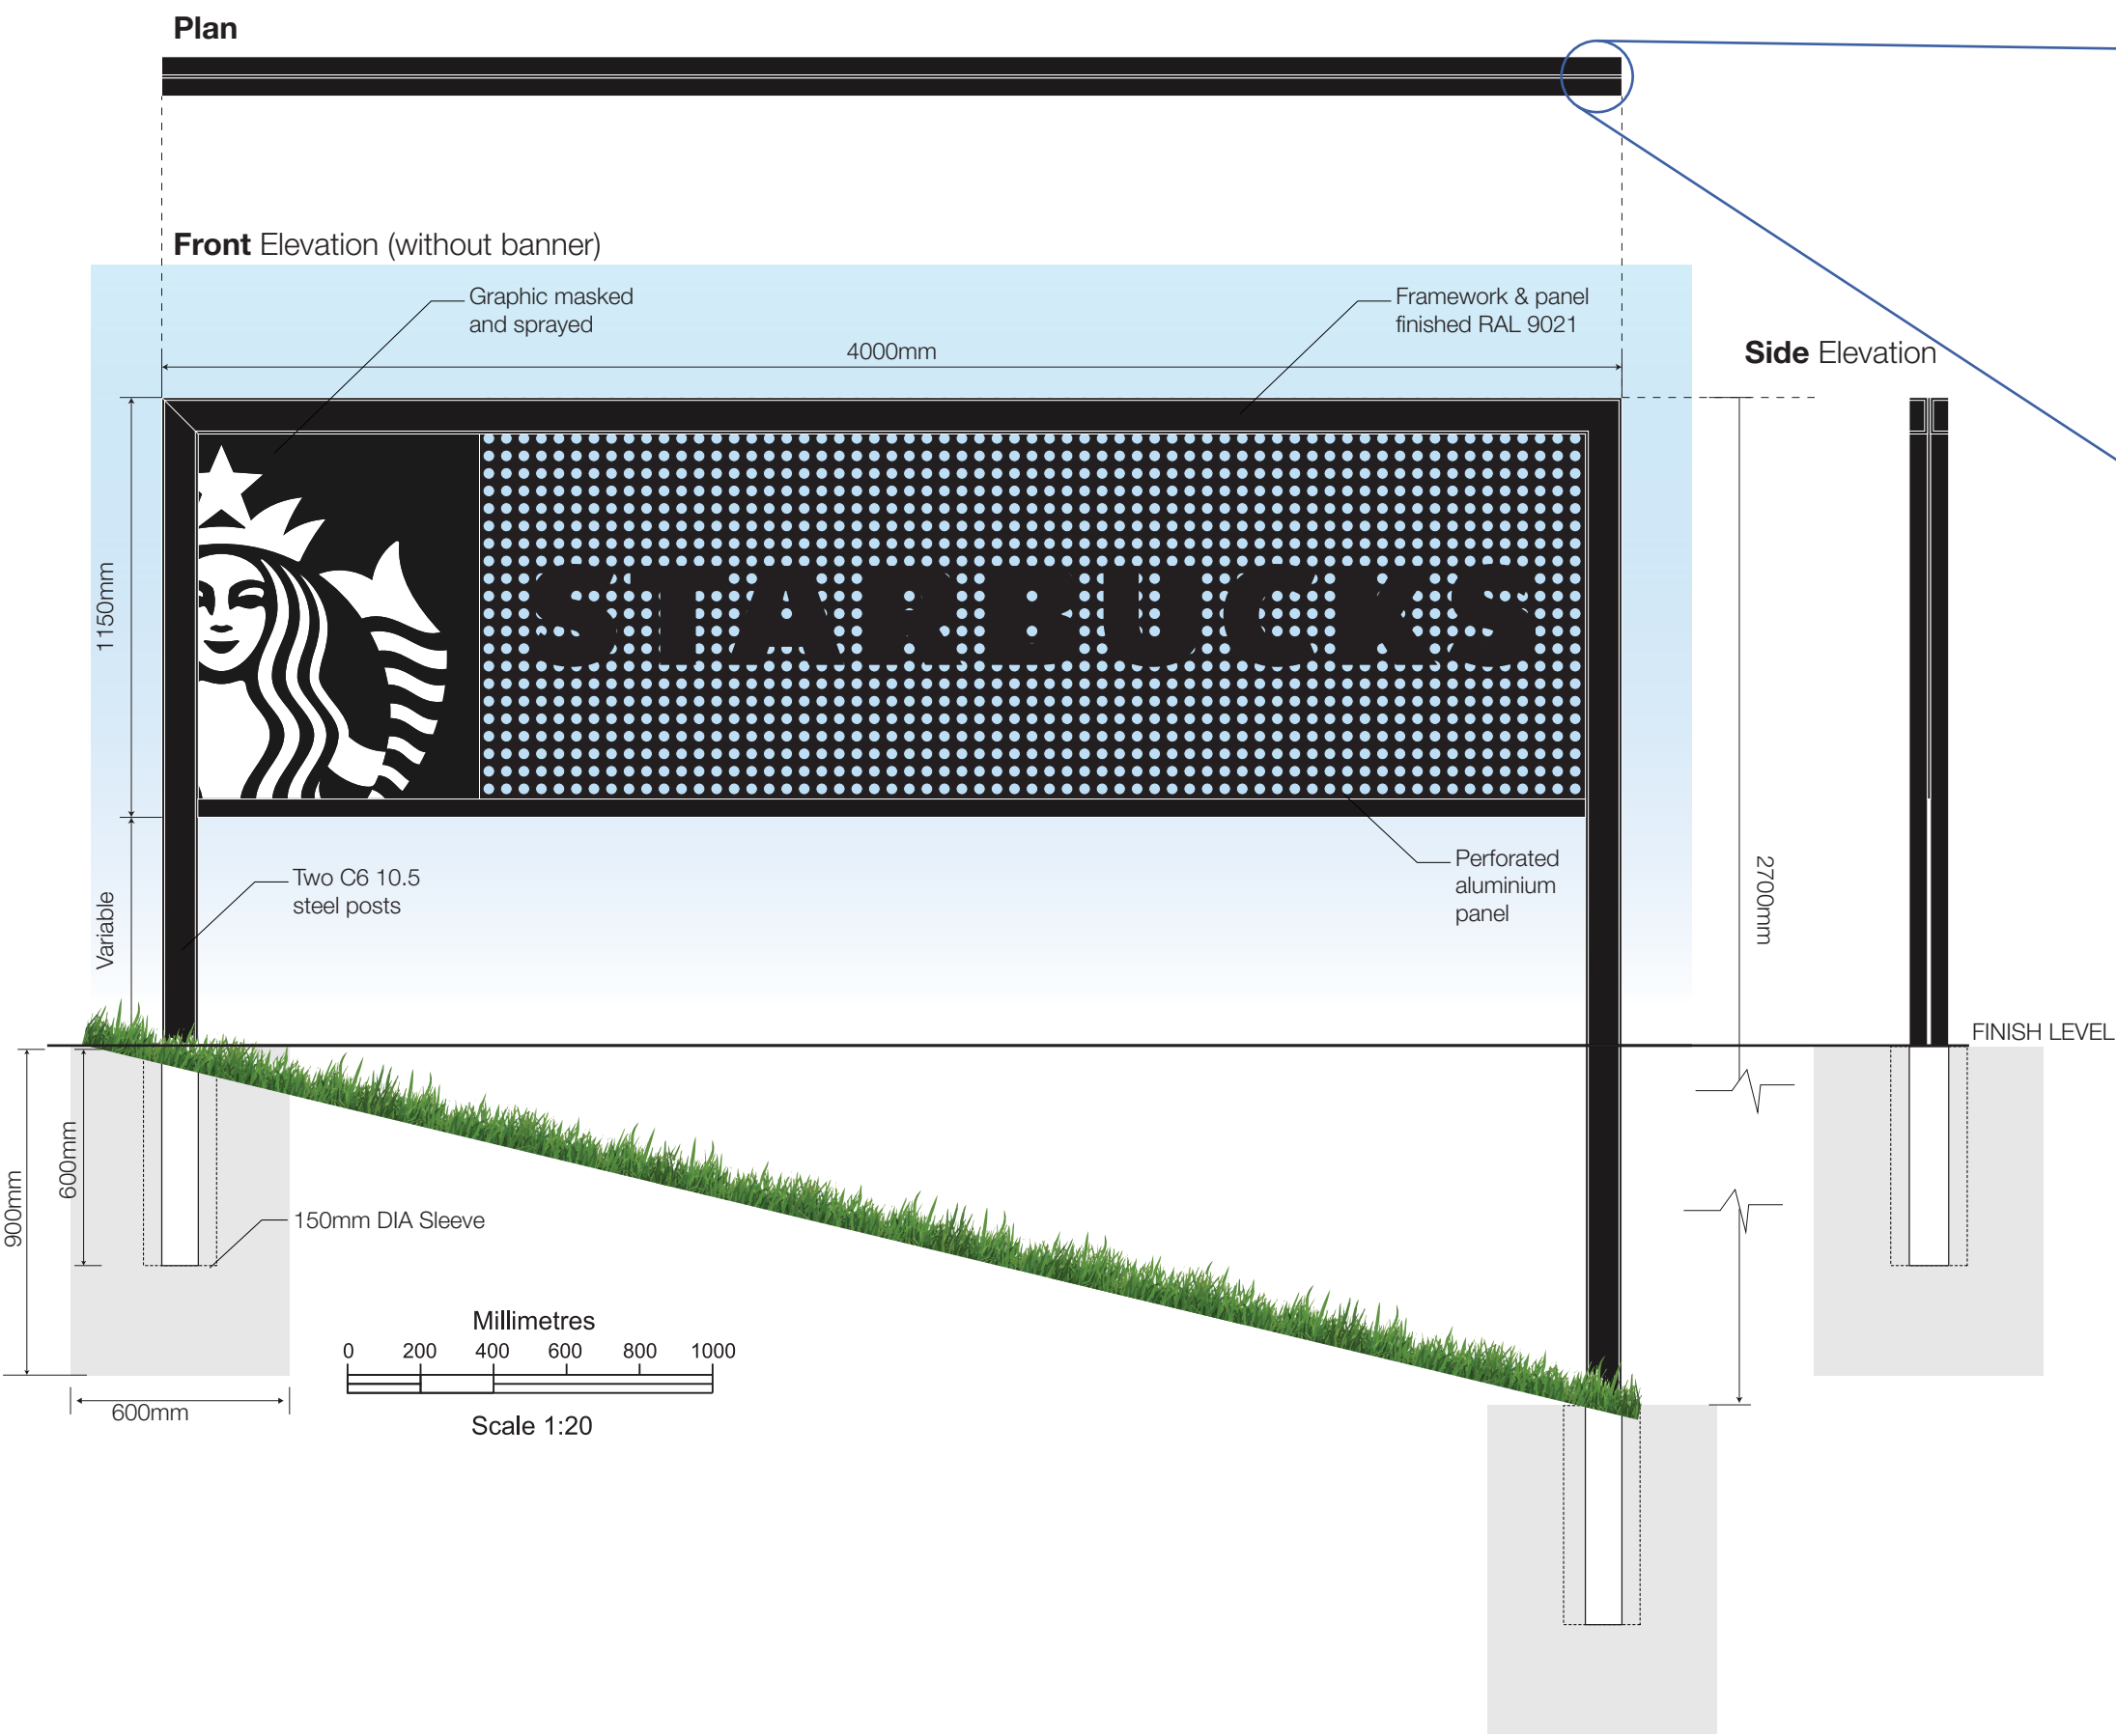

Section Through - Scale 1:2

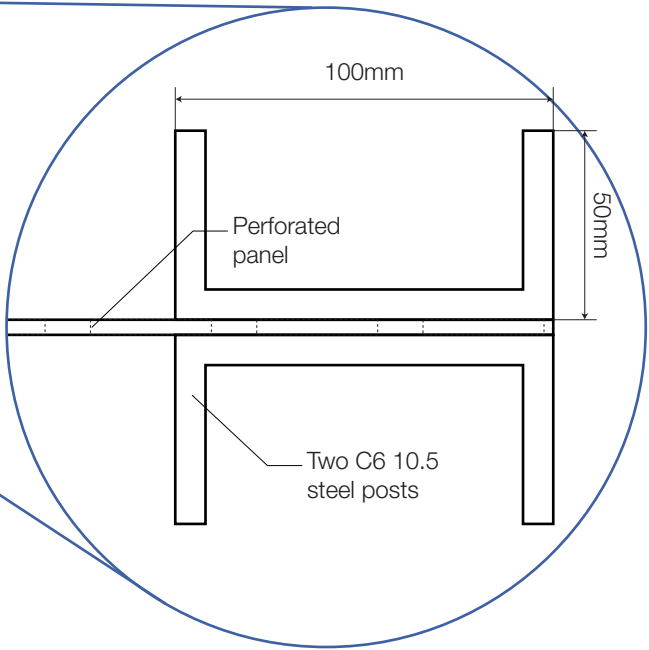

Existing Site

NIS SIGNS

Nis Signs (Leicester) Ltd
51 Marlow Rd, Leicester, LE3 2BQ

☎ 0116 270 6228
✉ info@signs-nis.co.uk
🌐 www.signs-nis.co.uk

Client: Eurogarages

Address: A483/4539 Wrexham Bypass
Rhostyllen
Wrexham
L14 4EG

Drawing no: 18-088 - Starbucks - Wrexham - Planning

Job location: Jobs/Eurogarages/Starbucks 2018 Refresh/Wrexham

Drawn by: DB

Rev: 1

Date: 06/06/18



Revision notes: 0) Initial issue
1) Revised planning drawing

All site dimensions to be verified prior to manufacture.
Do not scale from this drawing Copyright 2018.
This document is the property of Nis Signs
and must not be used, reproduced or disclosed
to any persons without the written consent of Nis Signs.

7

1 Off New Single Sided Illuminated Mini Totem - 1:20

2000mm x 860mm x 175mm free standing single sided mini totem.
Consisting of a central Aluminium face tray finished Satin Black with the face tray to have fret cut apertures to accept flush fitting acrylic circular 'Starbucks logo', 'Starbucks' and 'Chevrons'.
'Starbucks Logo & Symbol' with self adhesive translucent vinyl to the face, all illuminated with LED's mounted within the sign.

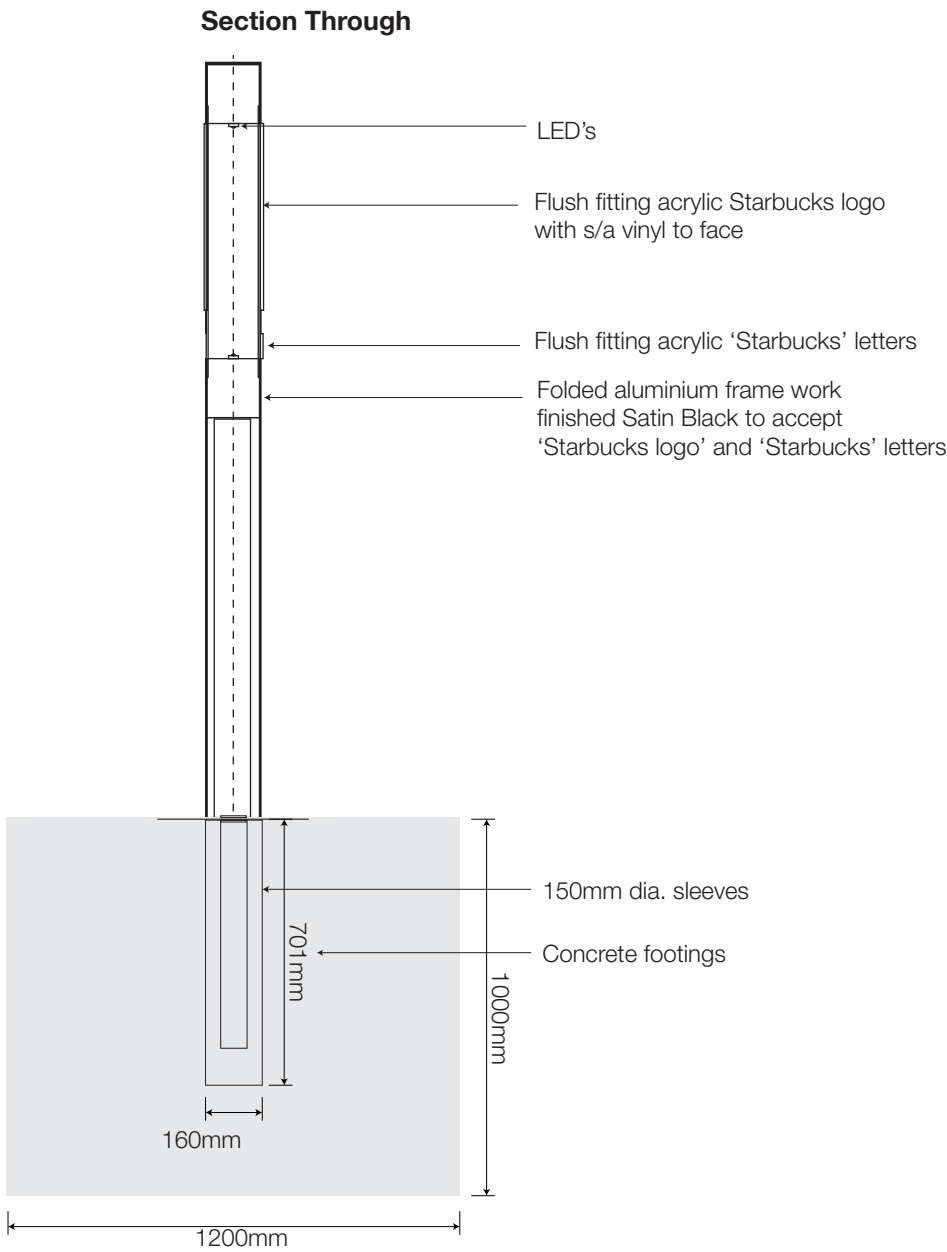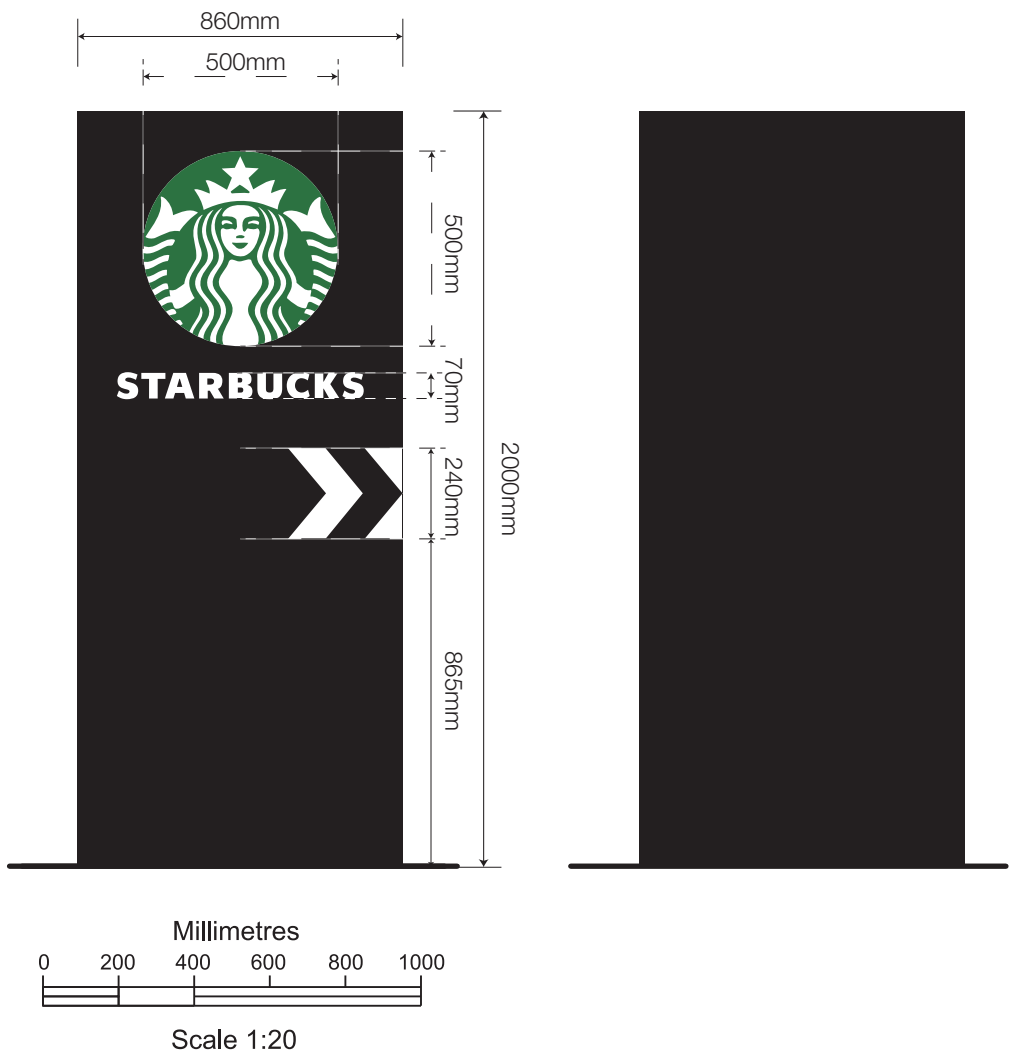

Existing Site

NIS SIGNS

Nis Signs (Leicester) Ltd
51 Marlow Rd, Leicester, LE3 2BQ

☎ 0116 270 6228
✉ info@signs-nis.co.uk
🌐 www.signs-nis.co.uk

Client: Eurogarages

Address: A483/4539 Wrexham Bypass
Rhostyllen
Wrexham
L14 4EG

Drawing no: 18-088 - Starbucks - Wrexham - Planning

Job location: Jobs/Eurogarages/Starbucks 2018 Refresh/Wrexham

Drawn by: DB

Rev: 1

Date: 06/06/18

Revision notes: 0) Initial issue
1) Revised planning drawing

All site dimensions to be verified prior to manufacture.
Do not scale from this drawing Copyright 2018.
This document is the property of Nis Signs
and must not be used, reproduced or disclosed
to any persons without the written consent of Nis Signs.