


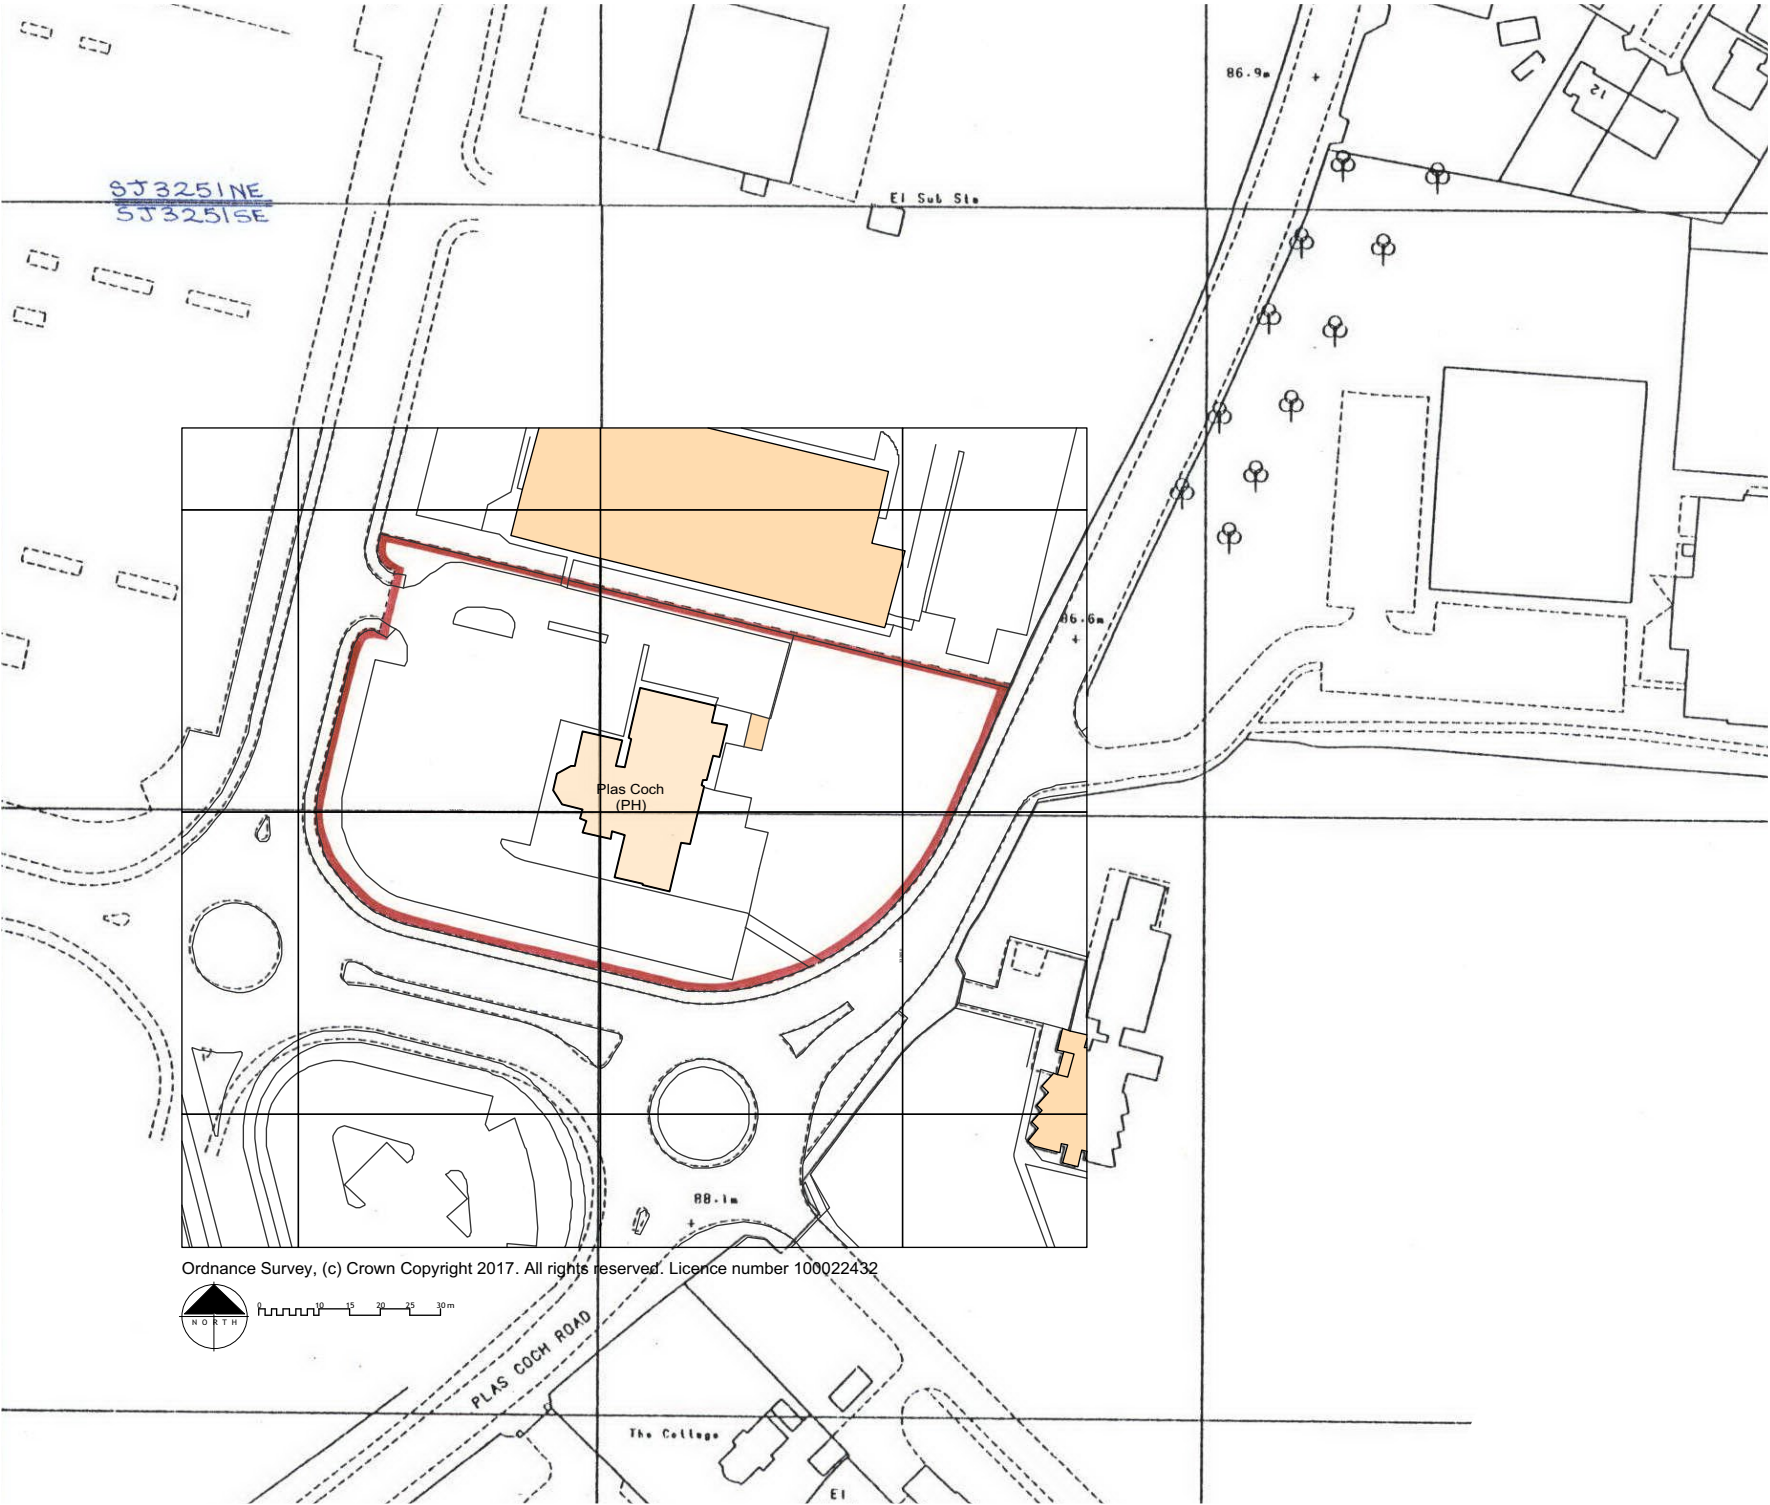

A	23/1/18	EXISTING FOOTPRINT UPDATED	NW
Rev	Date	Description	By



**AXIOM
ARCHITECTS**

1 Brooklands Yard Southover High Street Lewes East Sussex BN7 1HU
Tel. 01273 479434 www.axiomarchitects.co.uk

Client
MARSTONS PLC

Project
PROPOSED LODGE
PLAS COCH
WREXHAM

Drawing
SITE LOCATION PLAN

Scale	Status	Date	Drawn	Checked
1:1250 @ A3	PLANNING	1.12.17	ACR	
Drawing No.				Revision
4481/P100				A