

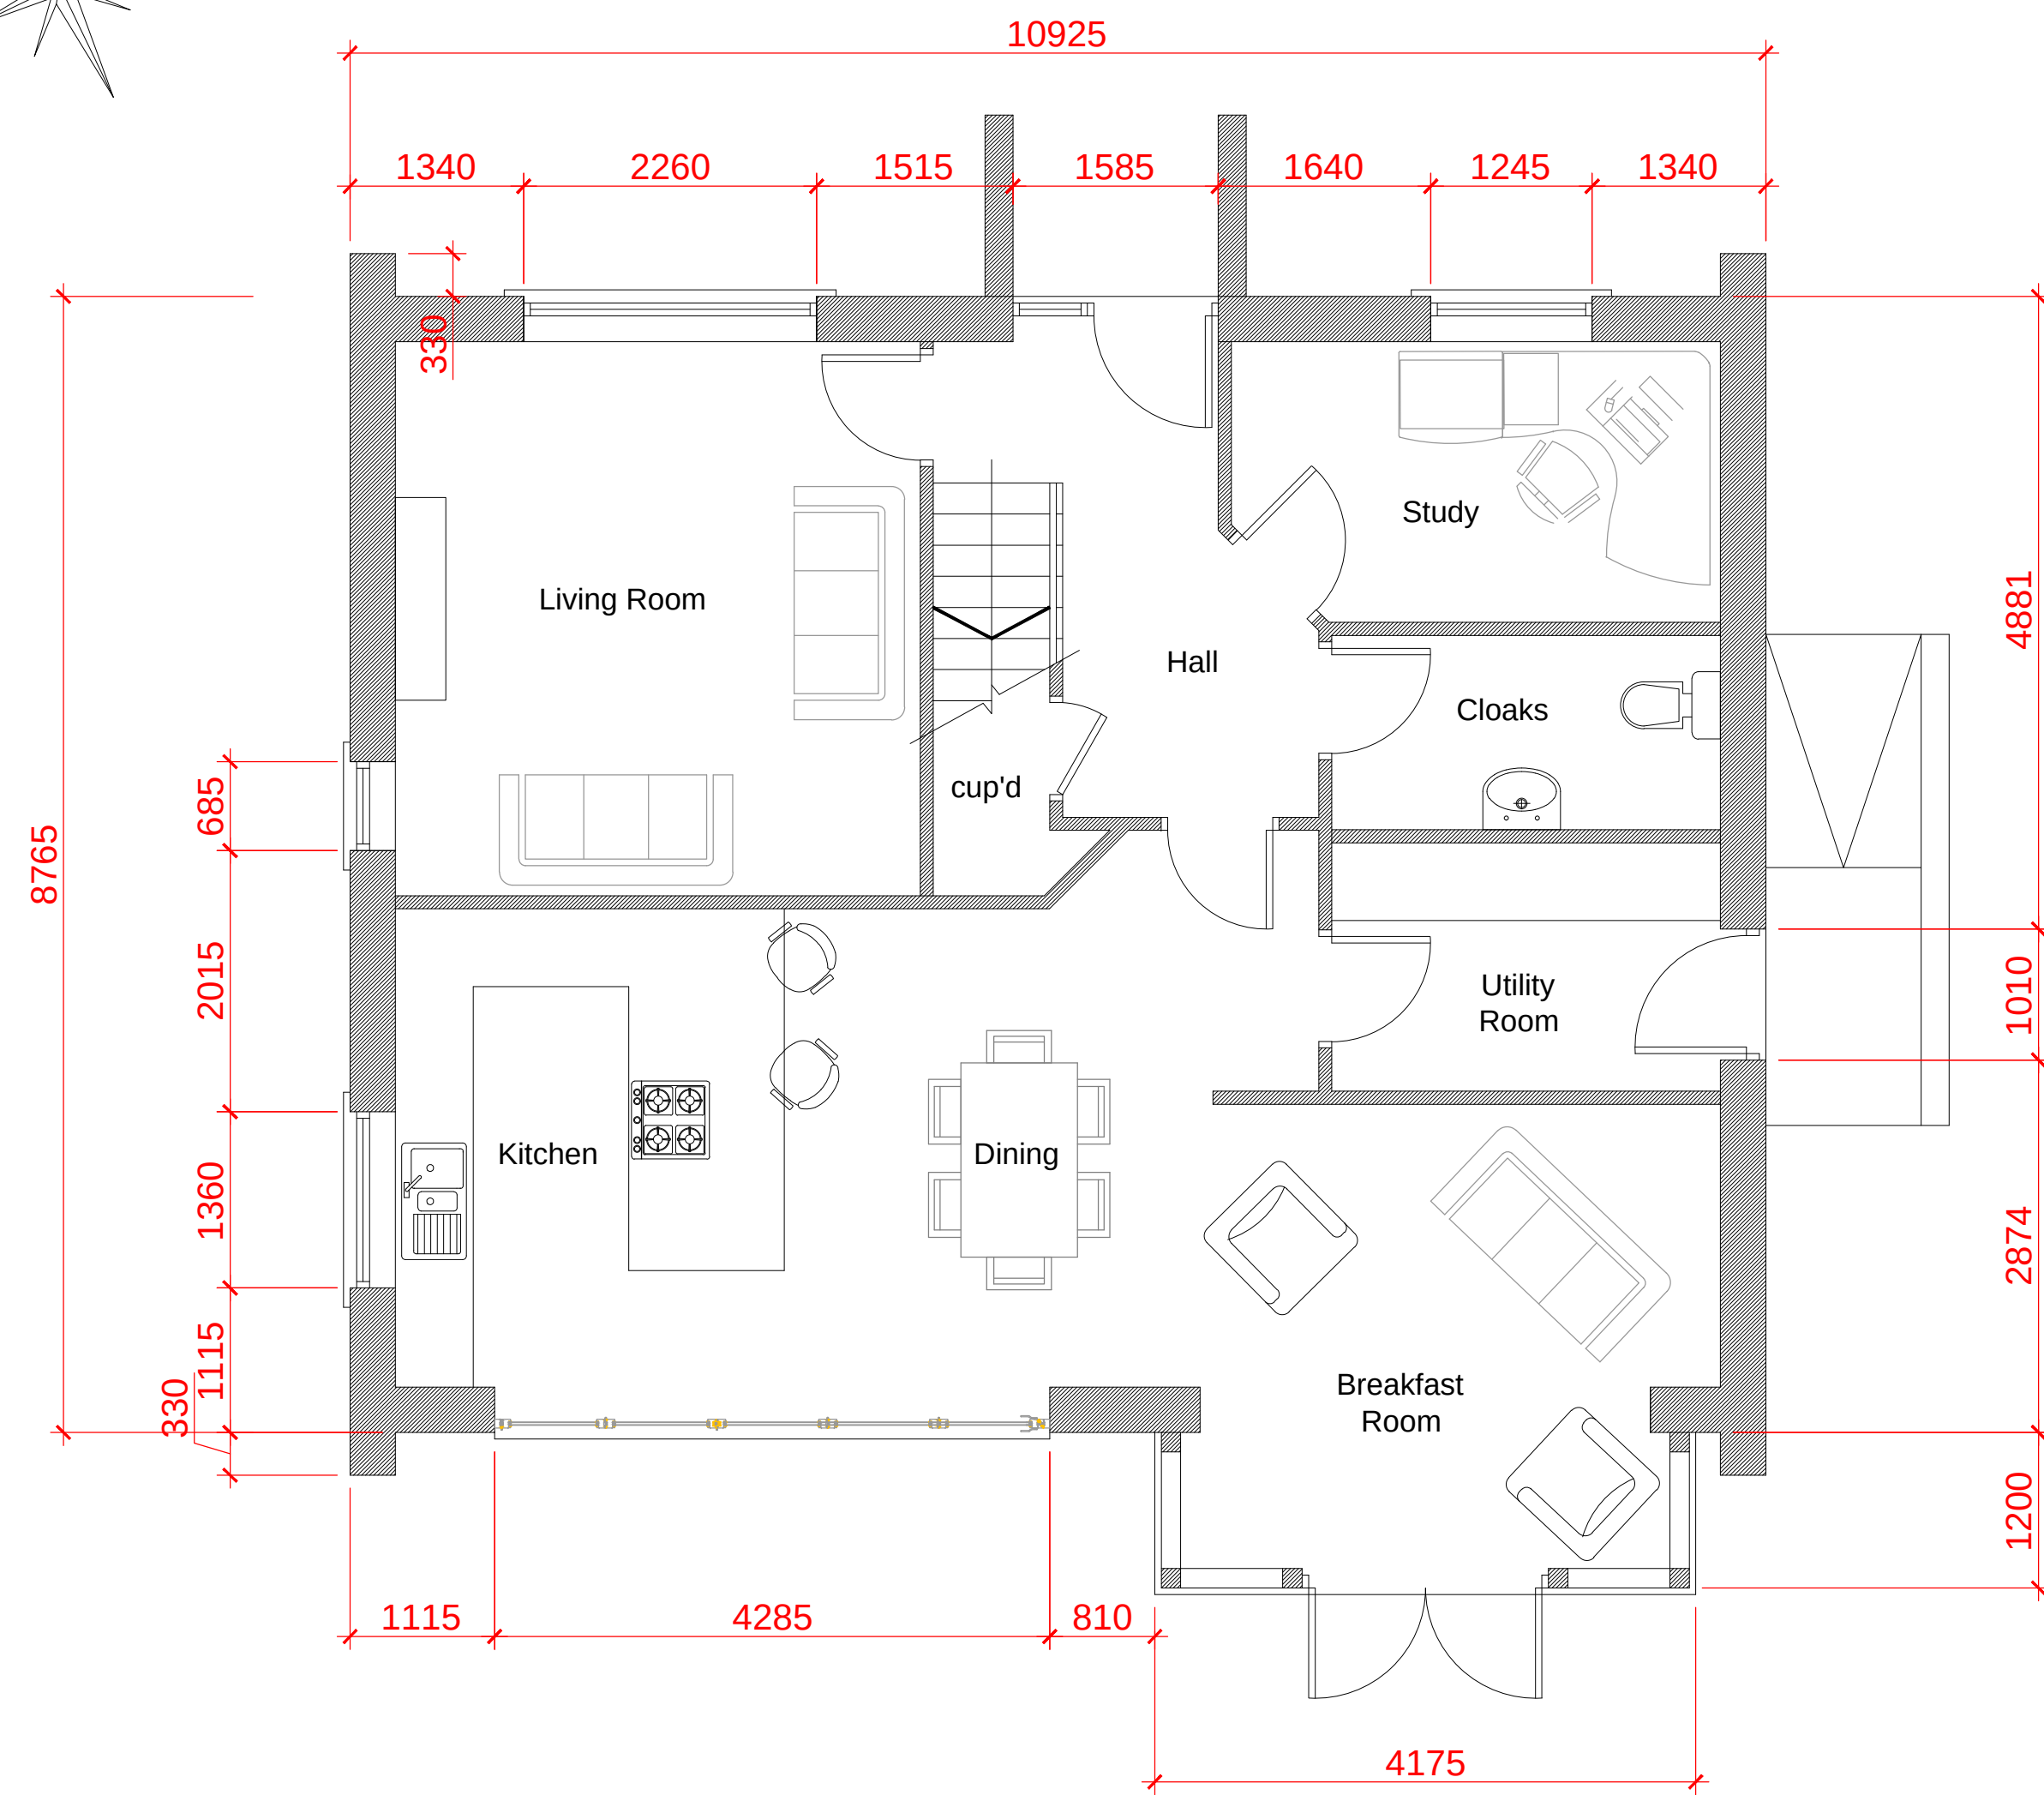
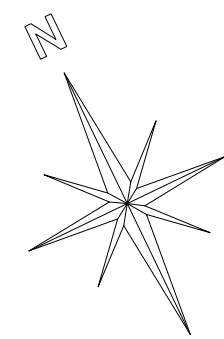


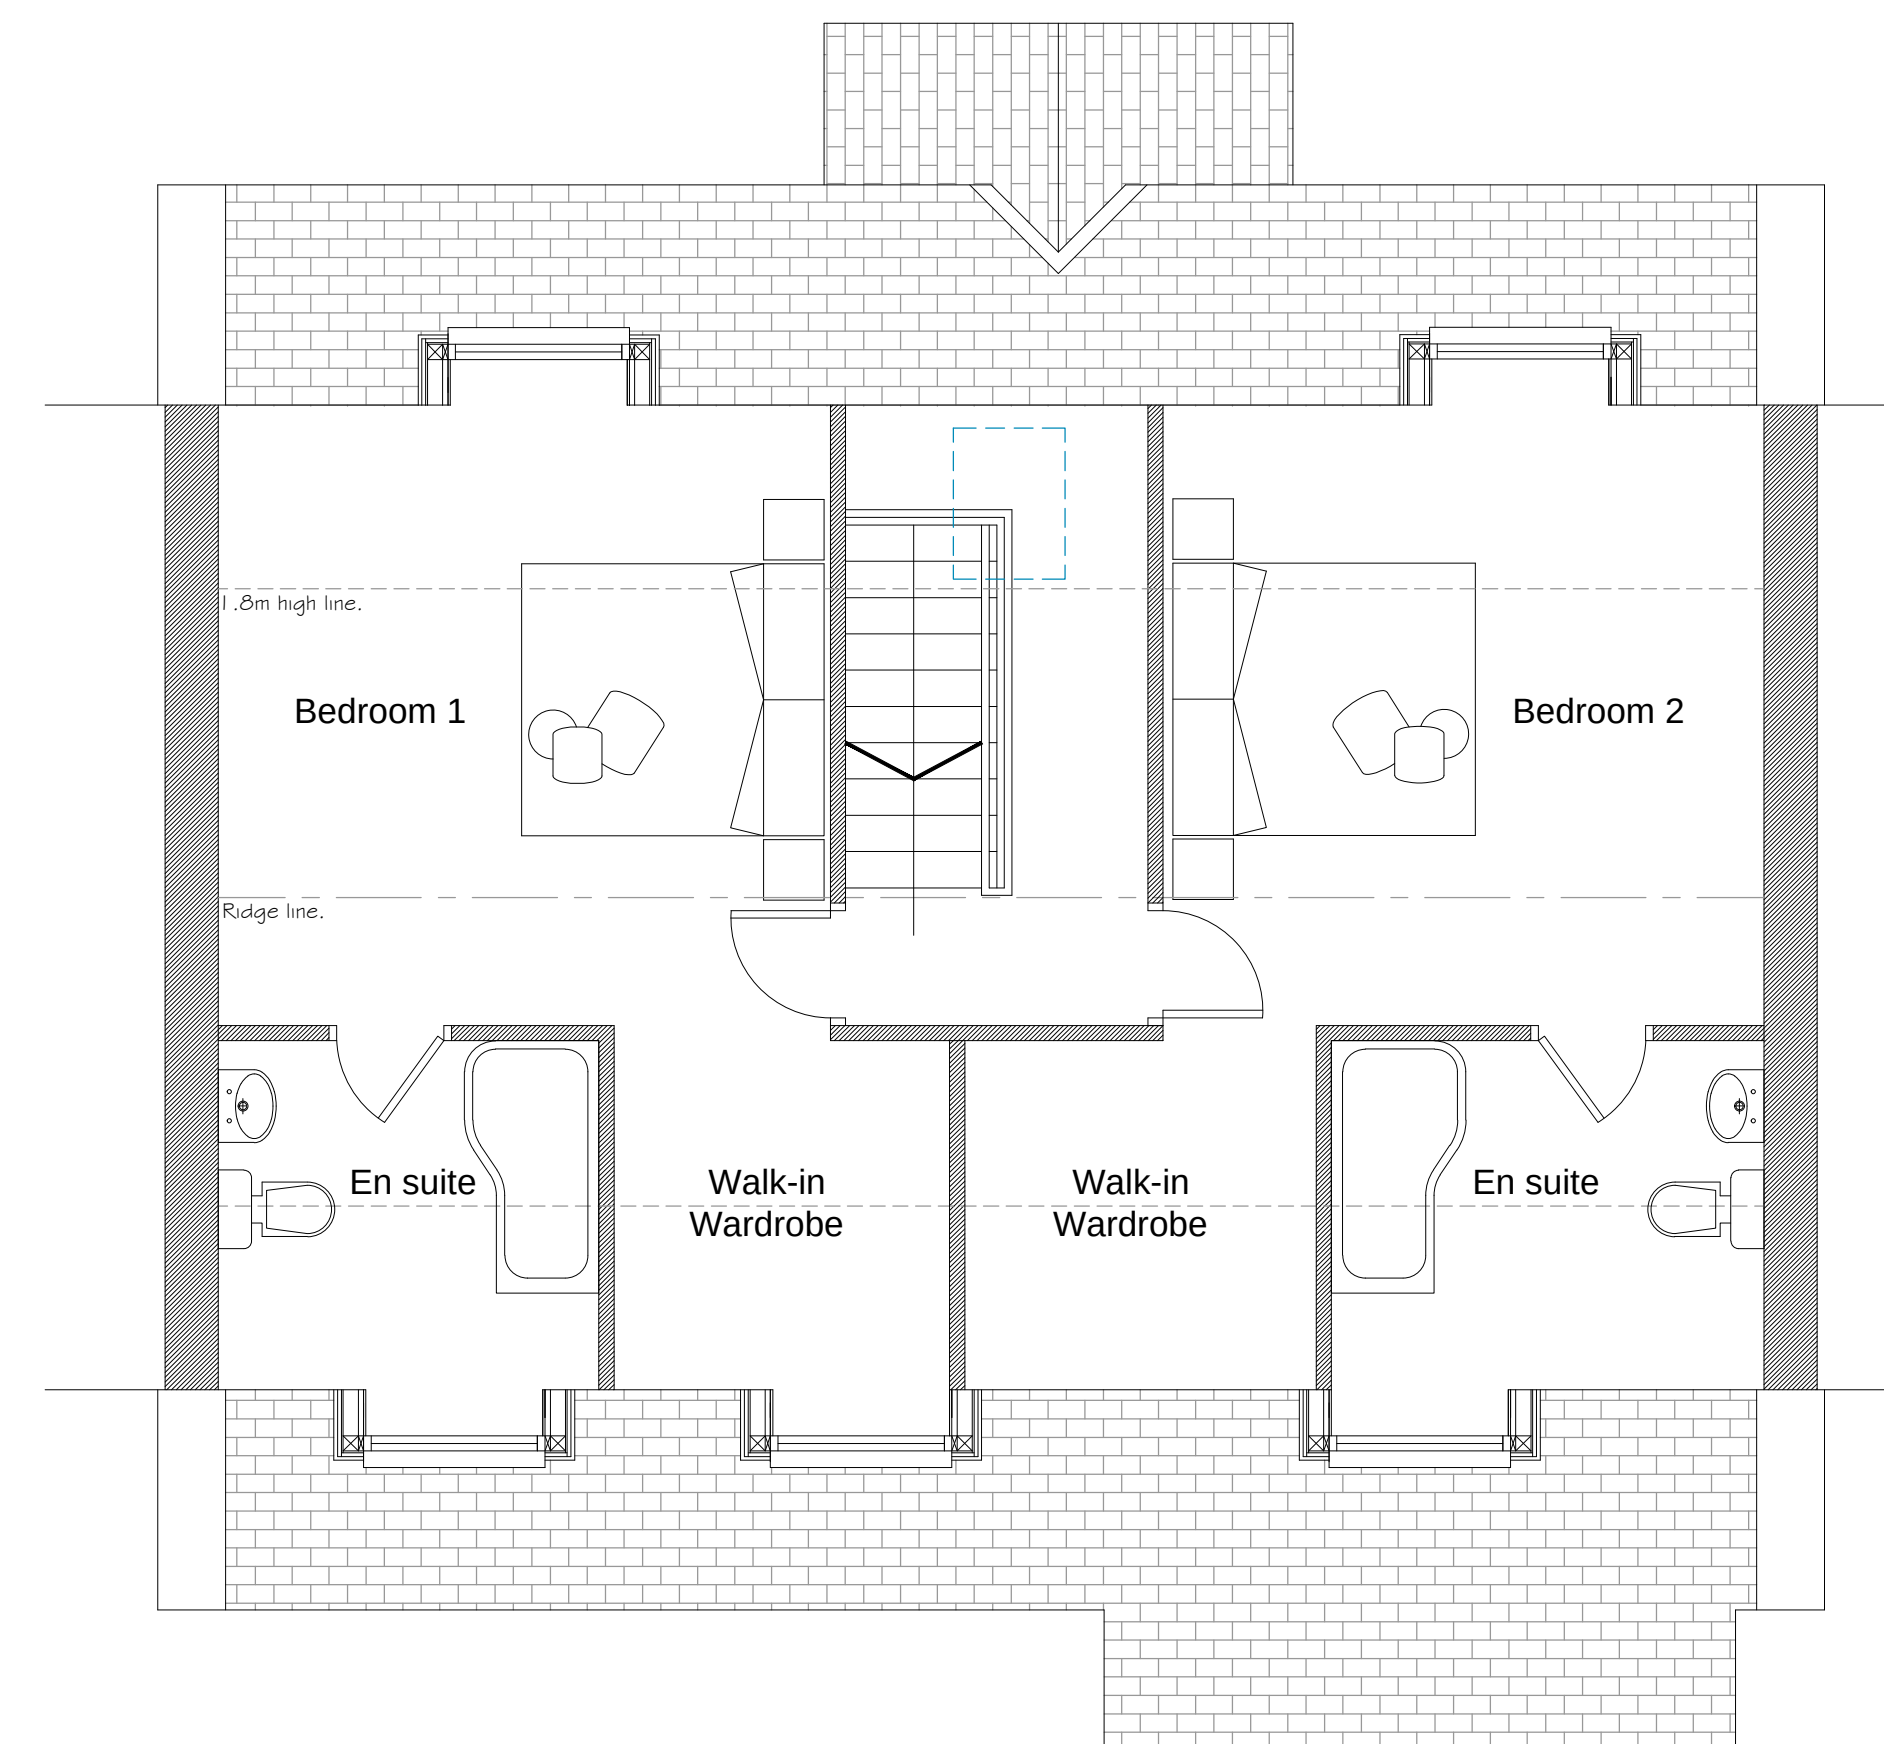

Proposed Ground
Floor Plan
1:50

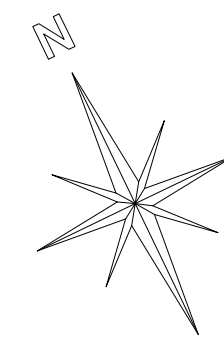

Proposed First
Floor Plan
1:50