
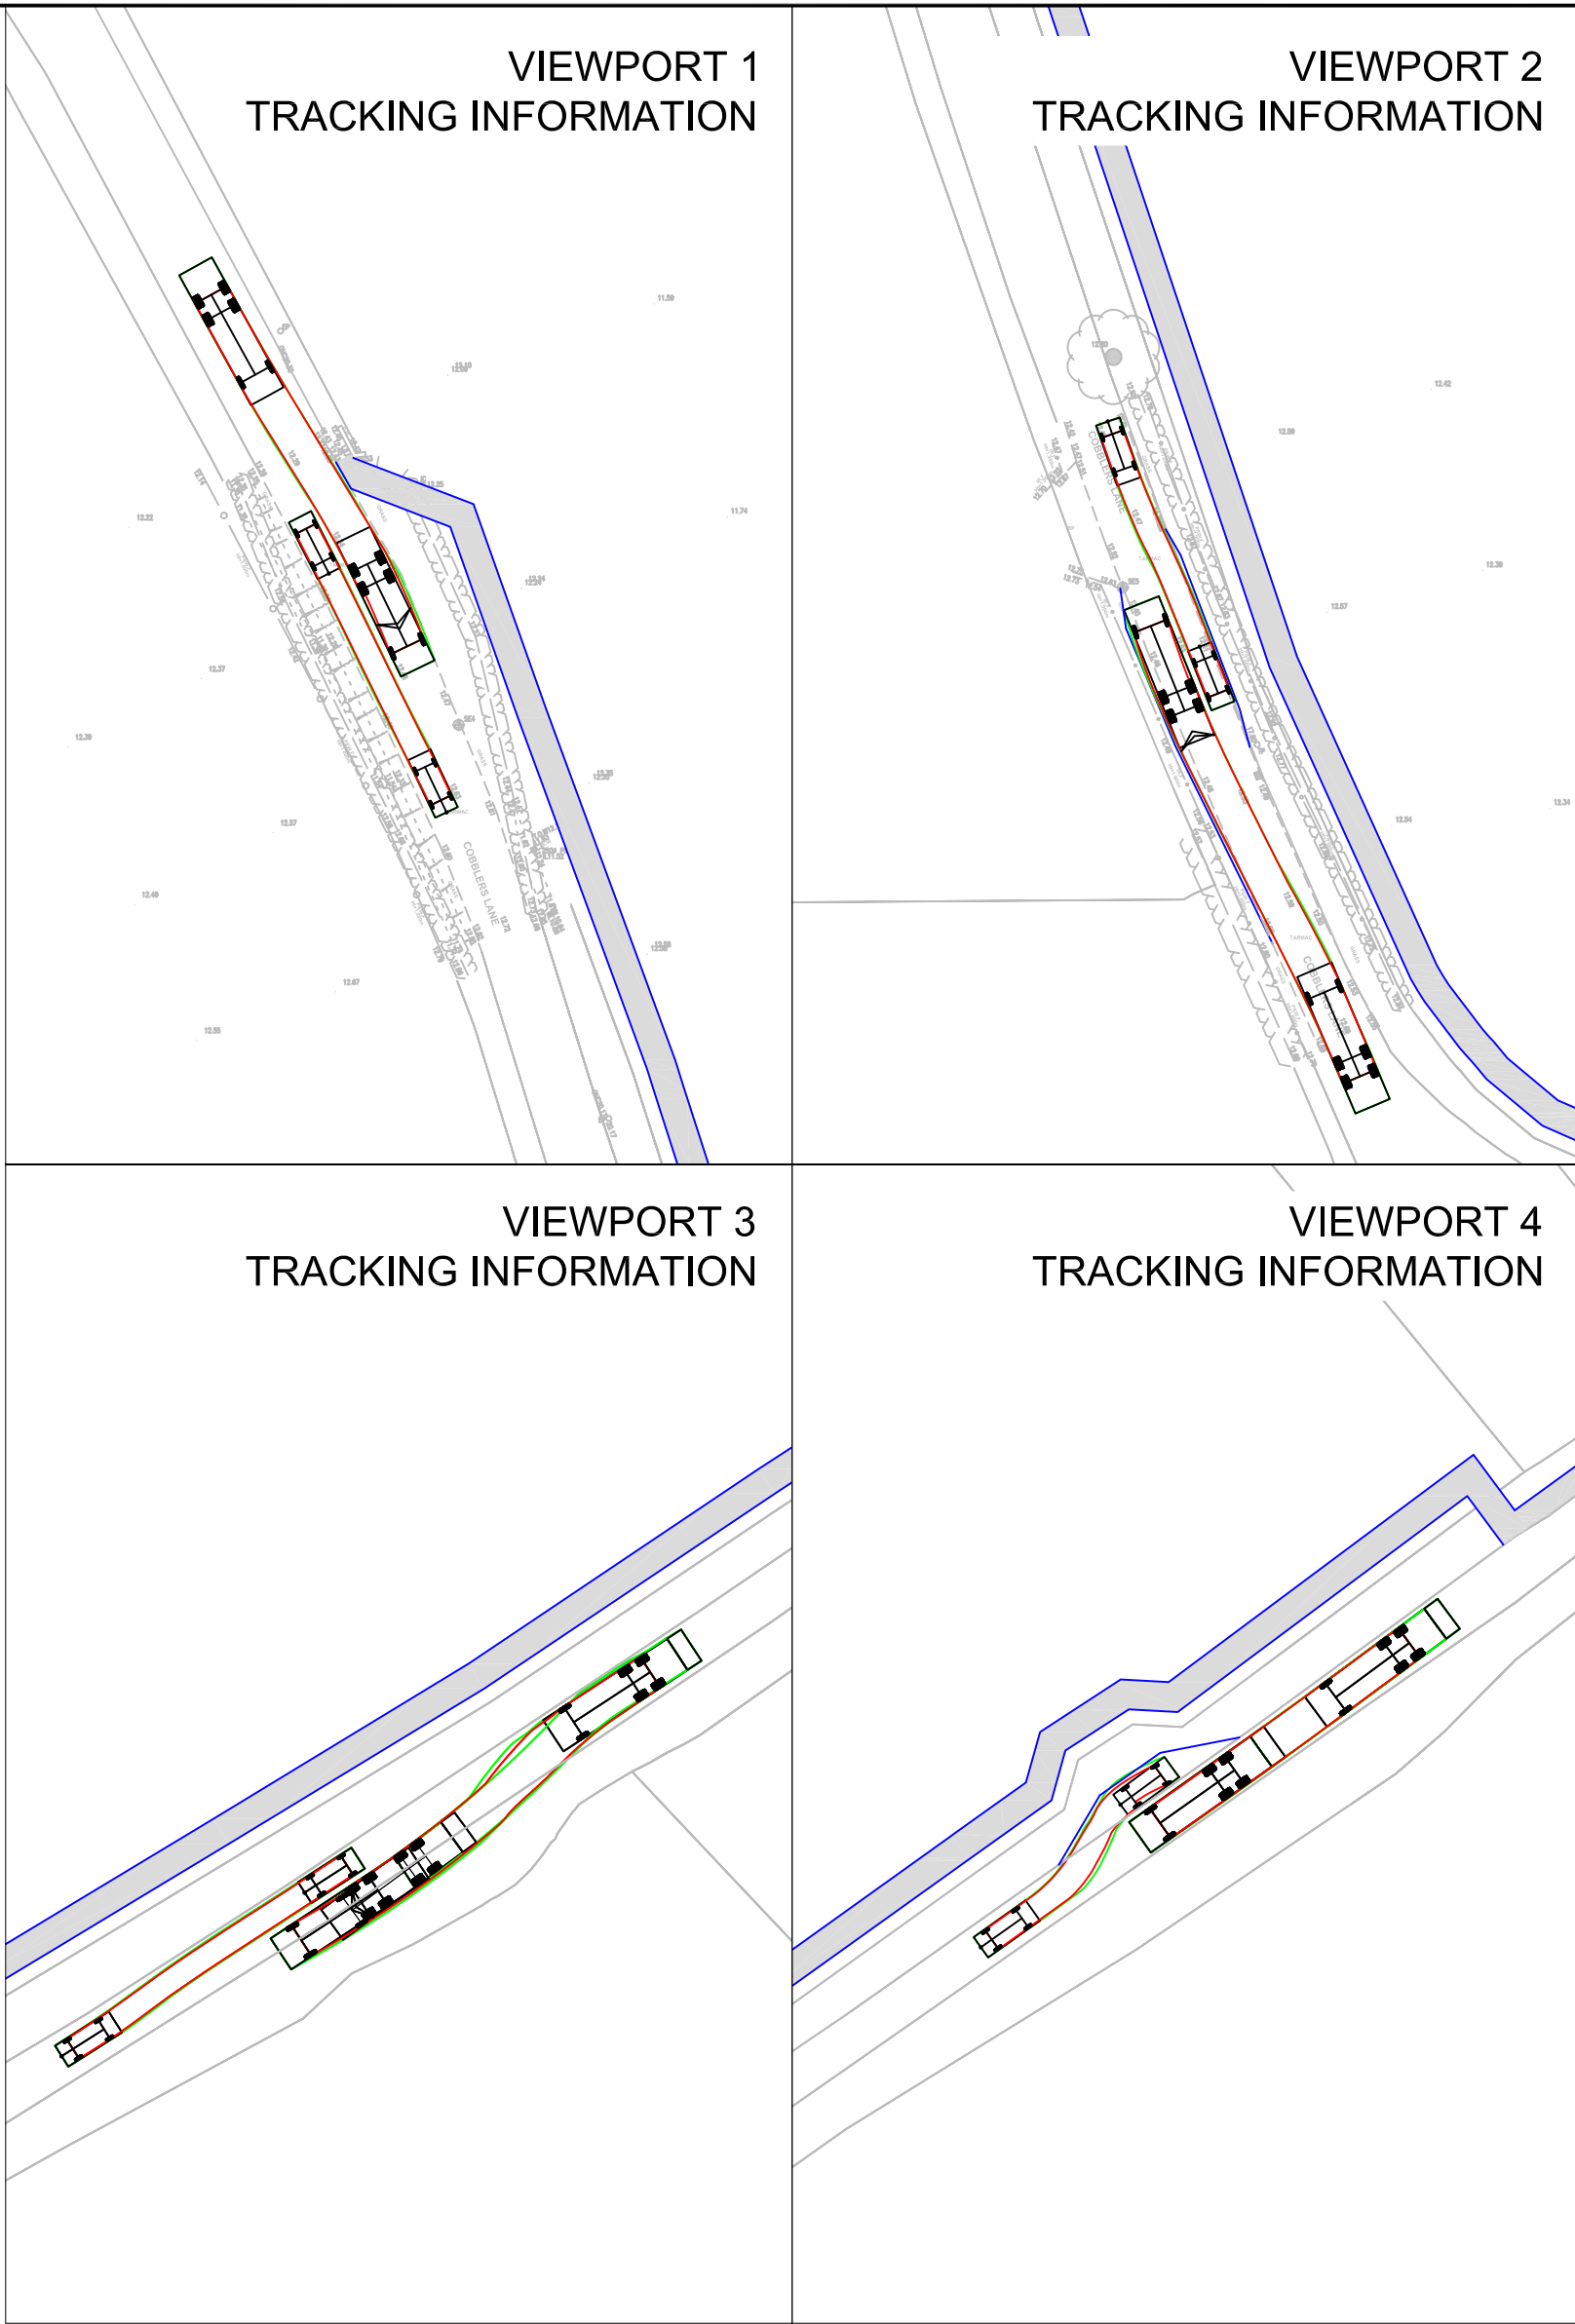


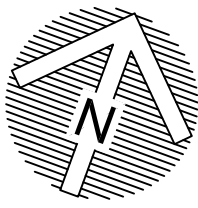

- Notes:
1. This is not a construction drawing and is intended for illustrative purposes only.
 2. White lining is indicative only.

REV.	DETAILS			DRAWN		CHECKED	DATE
	C	FORMALISED PASSING PLACE ADDED ON LYNDIR LANE.			IW	PW	04-07-18
	B	FOOTWAY LINK AMENDED AT EASTERN TIE-IN ON LYNDIR LANE			IW	PW	12-03-18
	A	UPDATED WITH TOPOGRAPHICAL SURVEY INFORMATION			IW	PW	01-11-17

CLIENT: CASSIDY + ASHTON

PROJECT: BROAD OAK FARM, ROSSETT

DRAWING TITLE: PASSING PLACE AND FOOTWAY LINK PROPOSALS

SCALES: 1:500 @ A1

DRAWN:	IW	CHECKED:	PW	DATE:	OCT 2017
--------	----	----------	----	-------	----------



transport planning specialists

4th Floor Oxford Place, 61 Oxford Street, Manchester, M1 6EQ
0161 228 1008
e: manchester@vectos.co.uk

DRAWING NUMBER:	VN70889-SK04	REVISION:	C
-----------------	--------------	-----------	---