


DO NOT SCALE - IF IN DOUBT ASK
NOTES


- GENERAL :
- DO NOT SCALE FROM THIS DRAWING.
 - ALL DIMENSIONS ARE IN MILLIMETRES (mm) & ALL LEVELS ARE IN METRES (m) AOD UNLESS STATED OTHERWISE.
 - ALL DIMENSIONS & LEVELS TO BE CHECKED ON SITE AND ANY DISCREPANCIES SHOULD BE REPORTED TO THE DESIGNER.
- THIS DRAWING IS TO BE READ IN CONJUNCTION WITH
DVC/04304-PB-22-099 & 100.

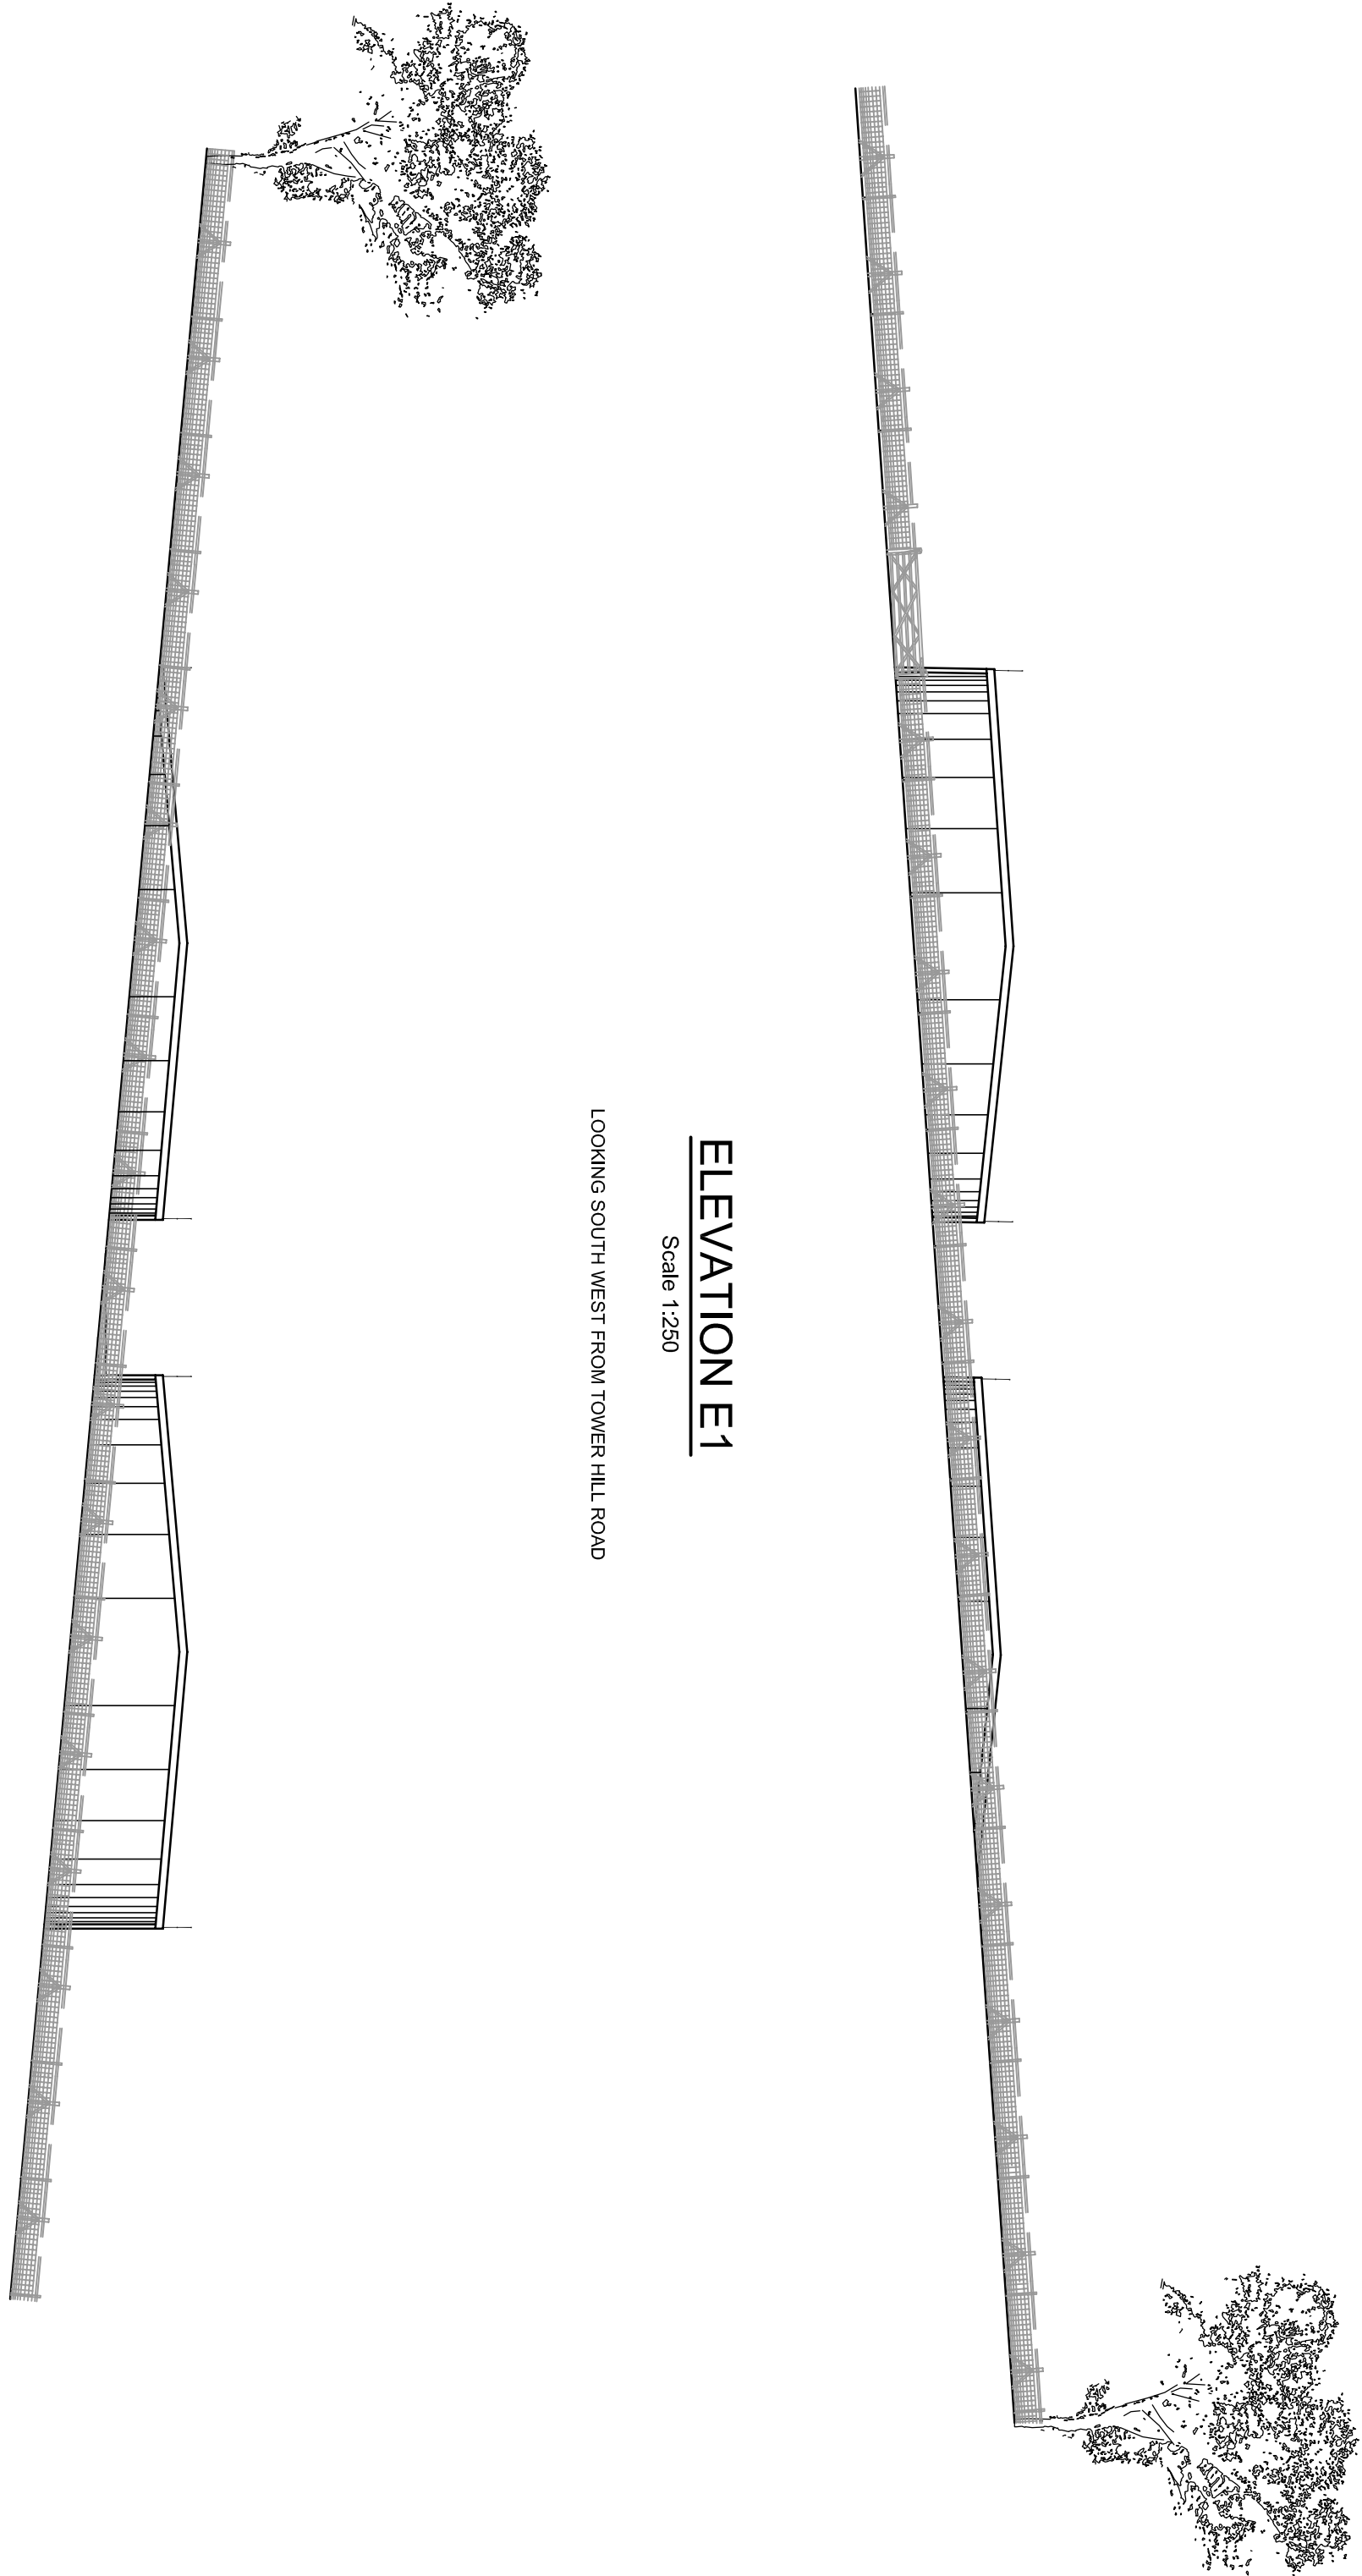

ELEVATION E1

Scale 1:250


LOOKING SOUTH WEST FROM TOWER HILL ROAD

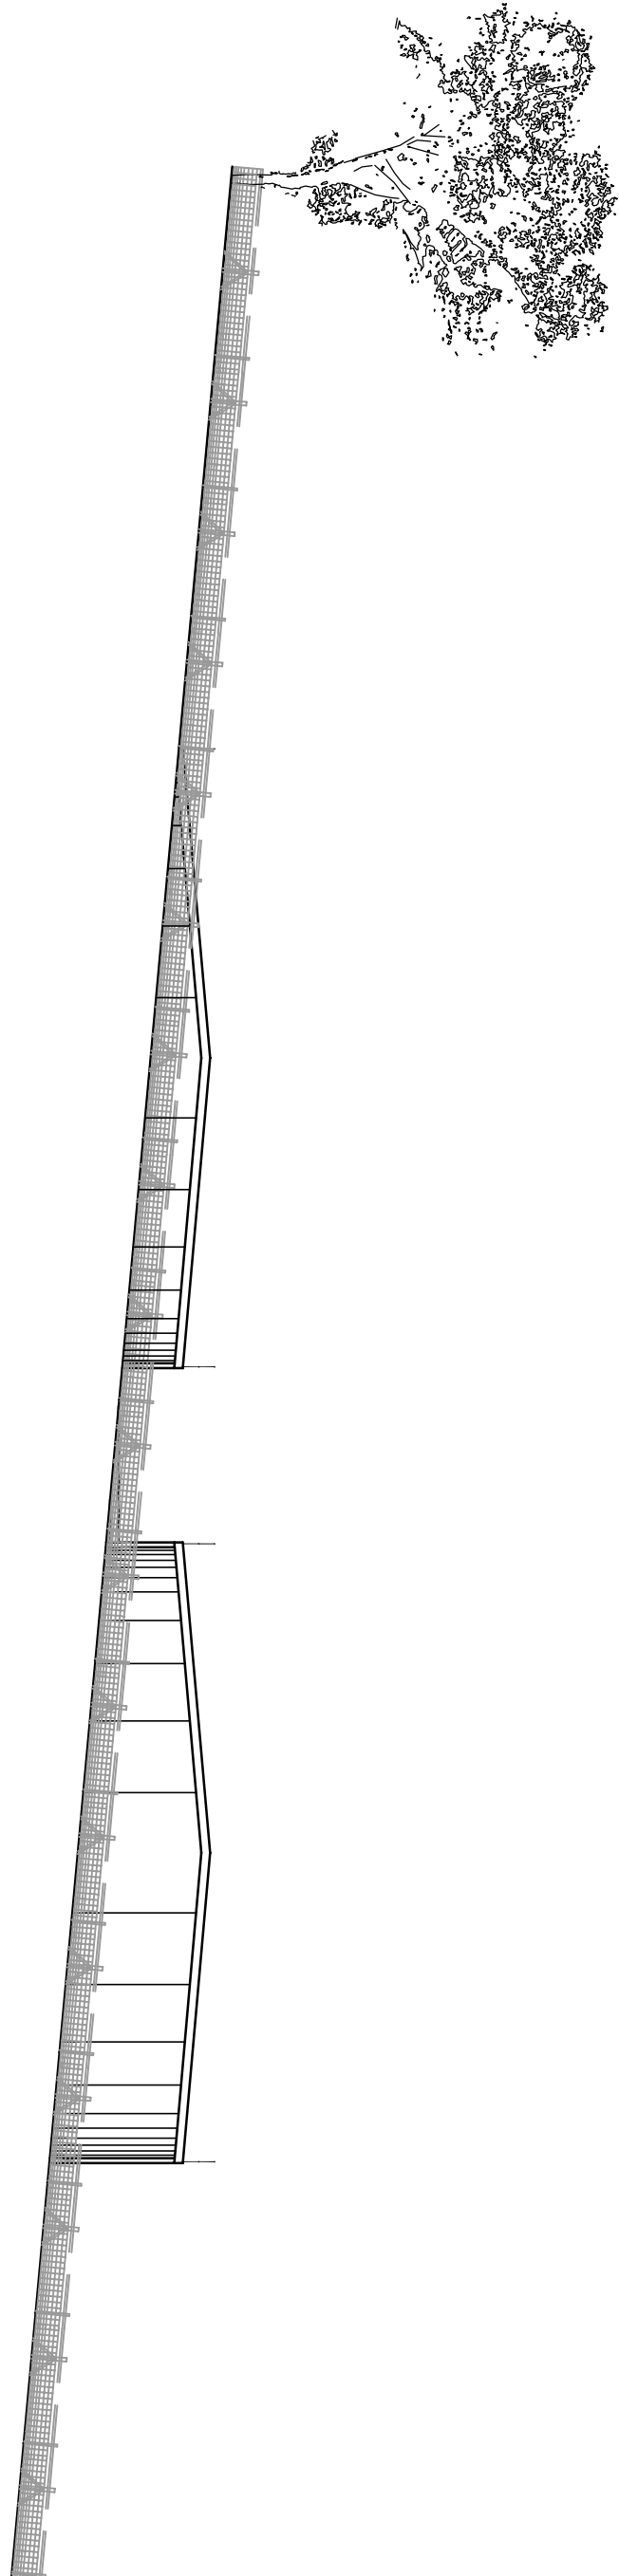

ELEVATION E2


Scale 1:250

LOOKING NORTH EAST

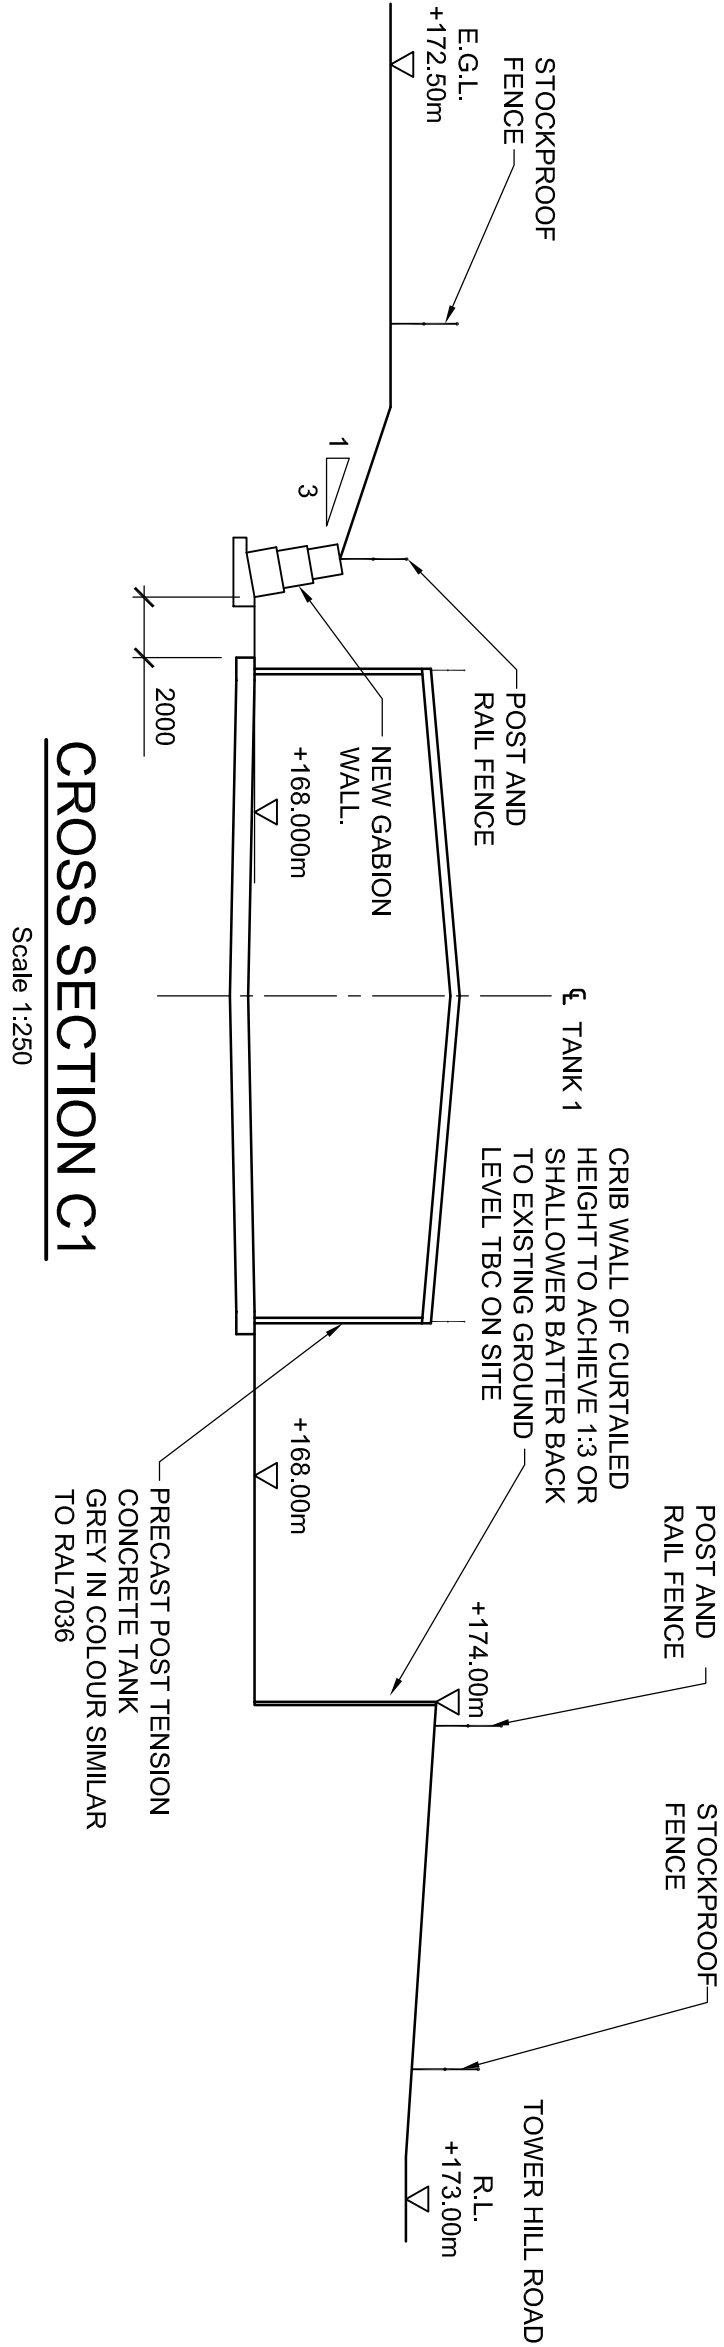

CROSS SECTION C1

Scale 1:250

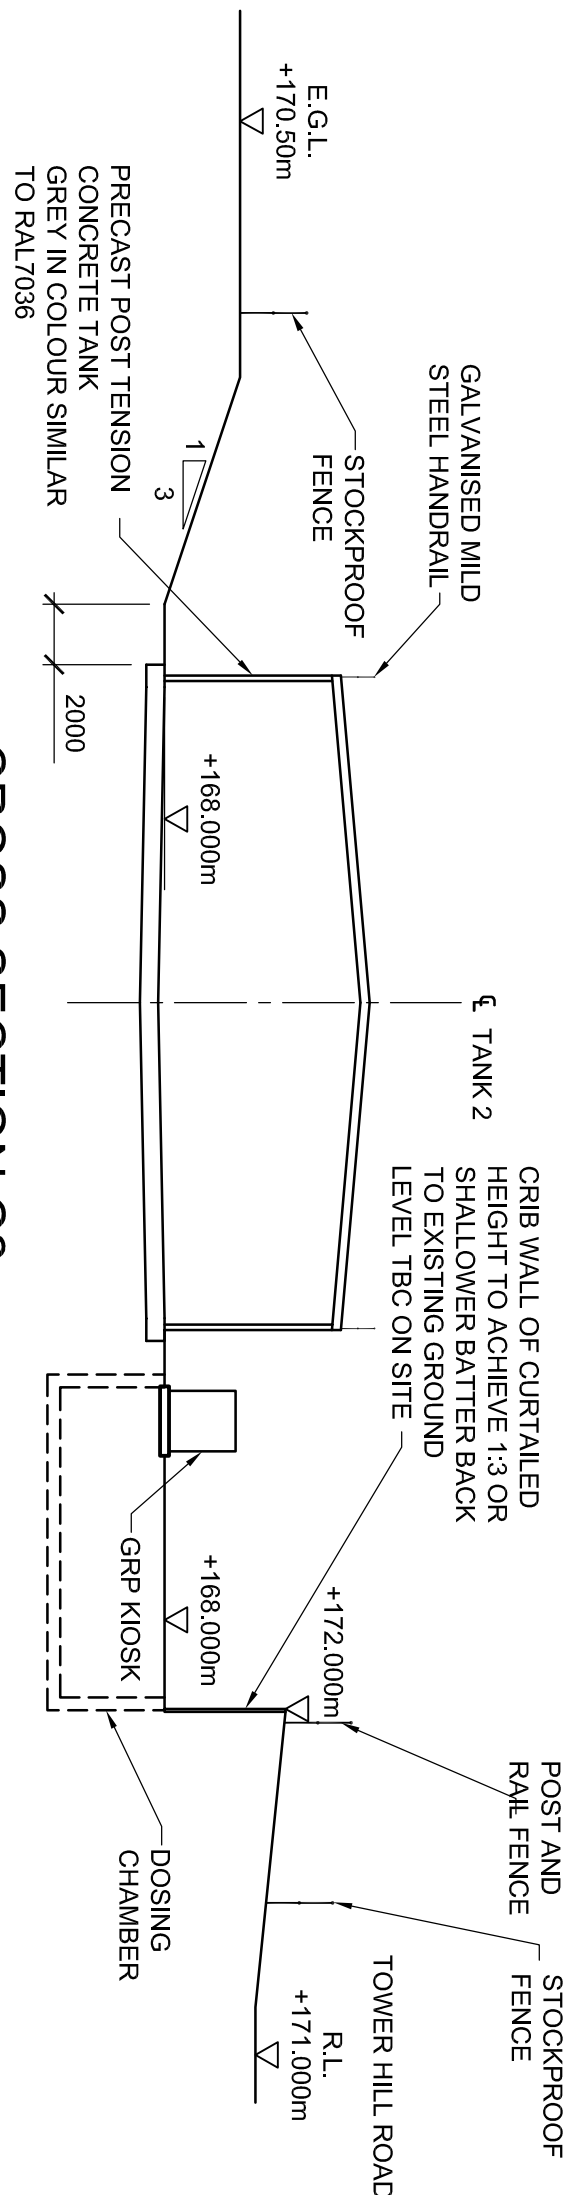

CROSS SECTION C2

Scale 1:250

PRELIMINARY

Rev	Date	Description	By	Chk	App
A	22.08.2018	PRELIMINARY ISSUE	RT	PB	GB



The Studio, 51 Brookfield Road,
Wynne & Munn United Kingdom
T +44 (0)161 451 1460
E U.K.mnl@ghd.com W www.ghd.com

SCALE
1 : 250

PROJECT
SUGN - Y - PWLL RESERVOIR
REPLACEMENT

TITLE
PLANNING SECTIONS AND ELEVATIONS

SUBCONTRACTOR REF	DRAWING SIZE
12801145	A1
CLIENT DRAWING NO	STATUS
A6W/04304-PB-22-098	PRELIMINARY
DRAWING No. DVC/04304-PB-22-098	REV A