



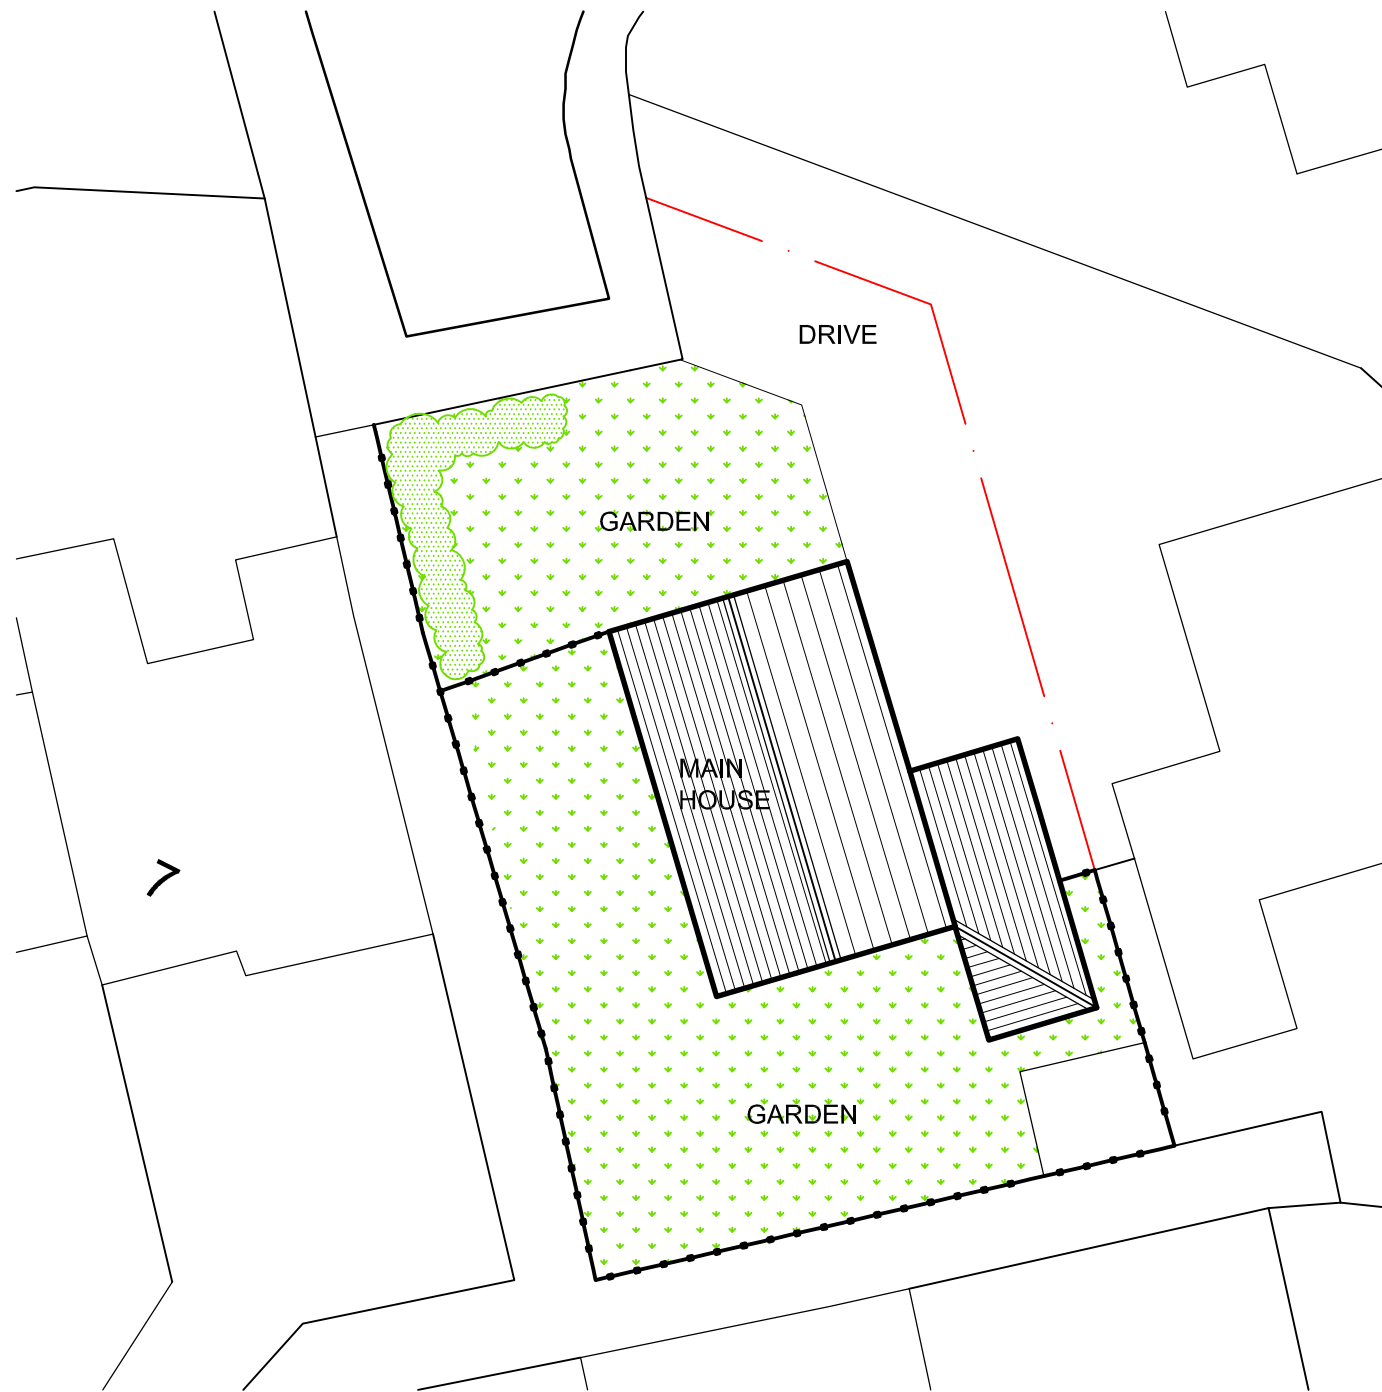


EXISTING SITE PLAN

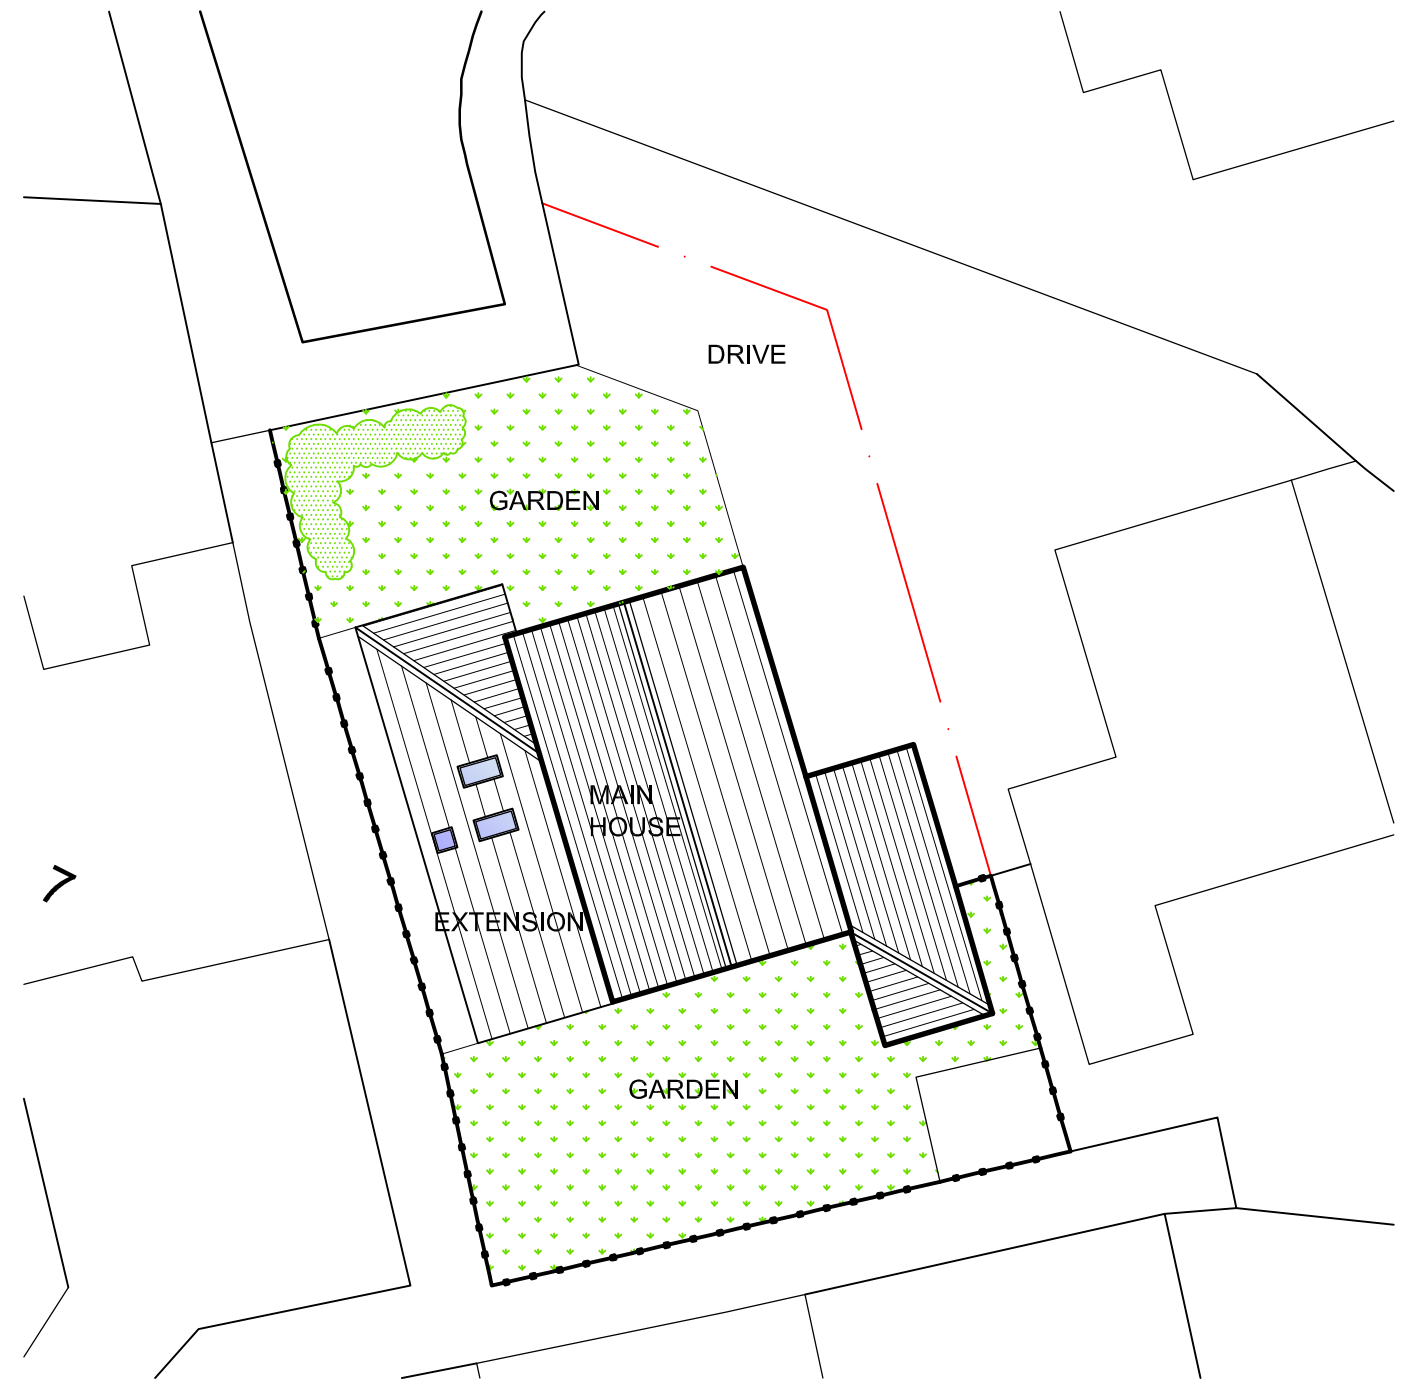

PROPOSED SITE PLAN

SITE = 364m/sq
 EXG HOUSE FOOTPRINT= 88m/sq
 LAND AROUND HOUSE = 276m/sq
 PROPOSED EXTENSION = 47m/sq

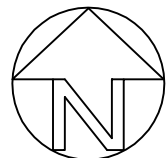

0 10 20 50mm NATURAL SCALE

T: 07833 029535
 E: info@cbarchitecturaldesign.co.uk
 W: www.cbarchitecturaldesign.co.uk


 Architectural Design

Rev.	Date:	Description:	Initial:	Chkd:
Client	MR & MRS JONES			
Project	Side Extension at 9 Cornish Close, Wrexham			
Drawg. Title	Site Plan AS EXISTING & PROPOSED			
Scale	1:200	Drawn CB	Chkd. CB	Date 14/08/18
Drawg. No.	727/Sk04			Revision A

ORIGINAL DRAWING SIZE 420 x 297 (A3)