




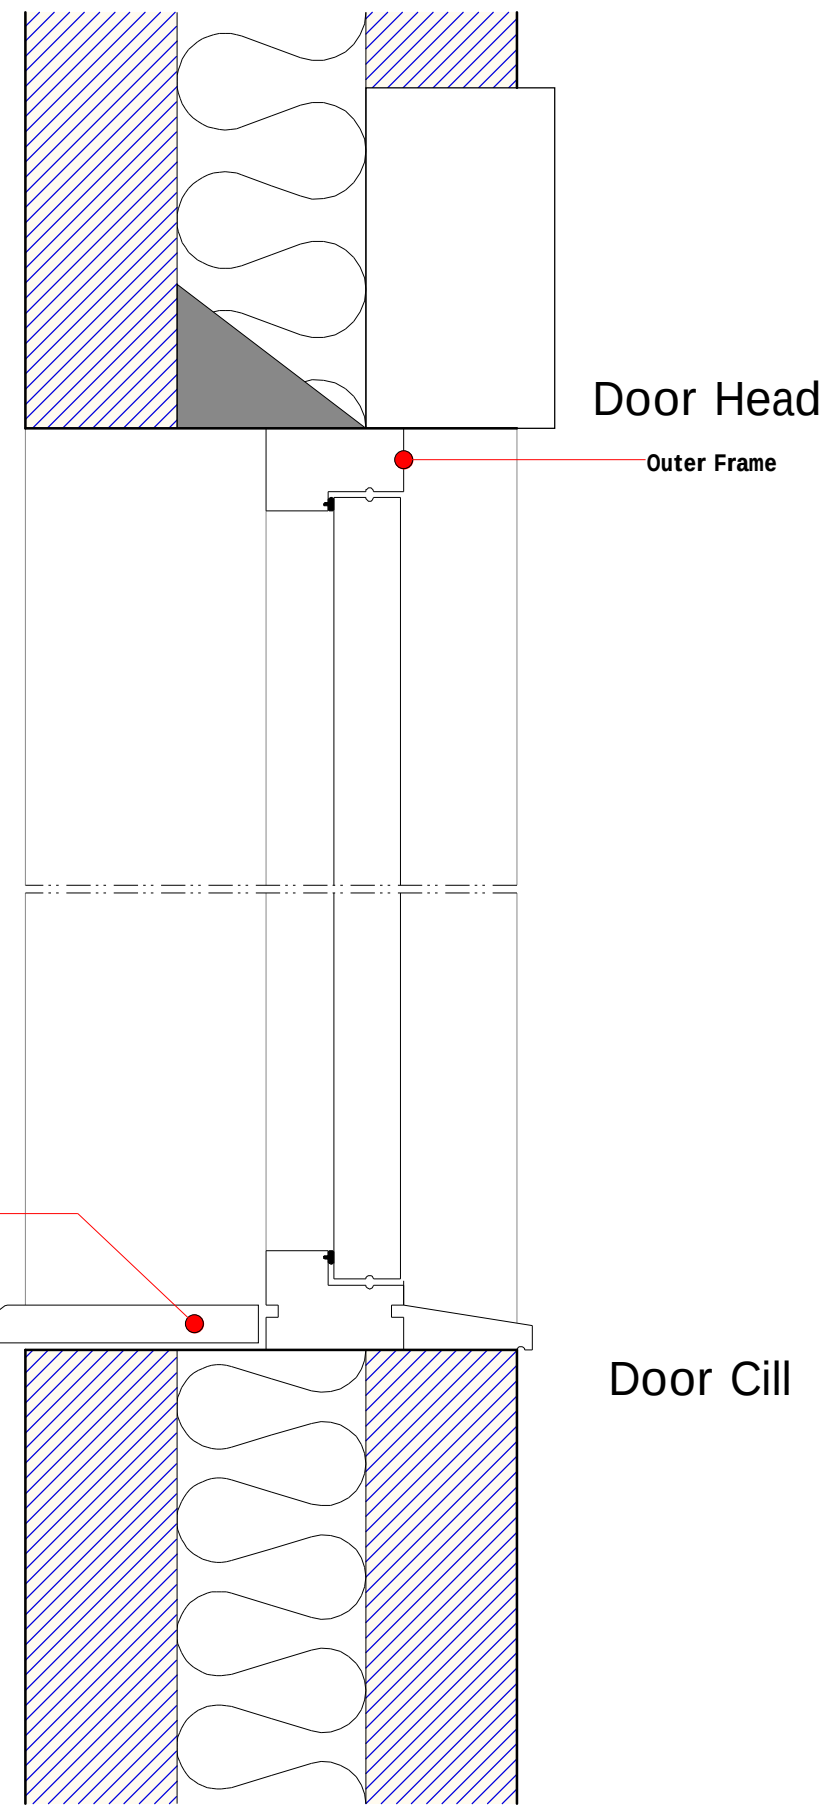


Door Section 1:5

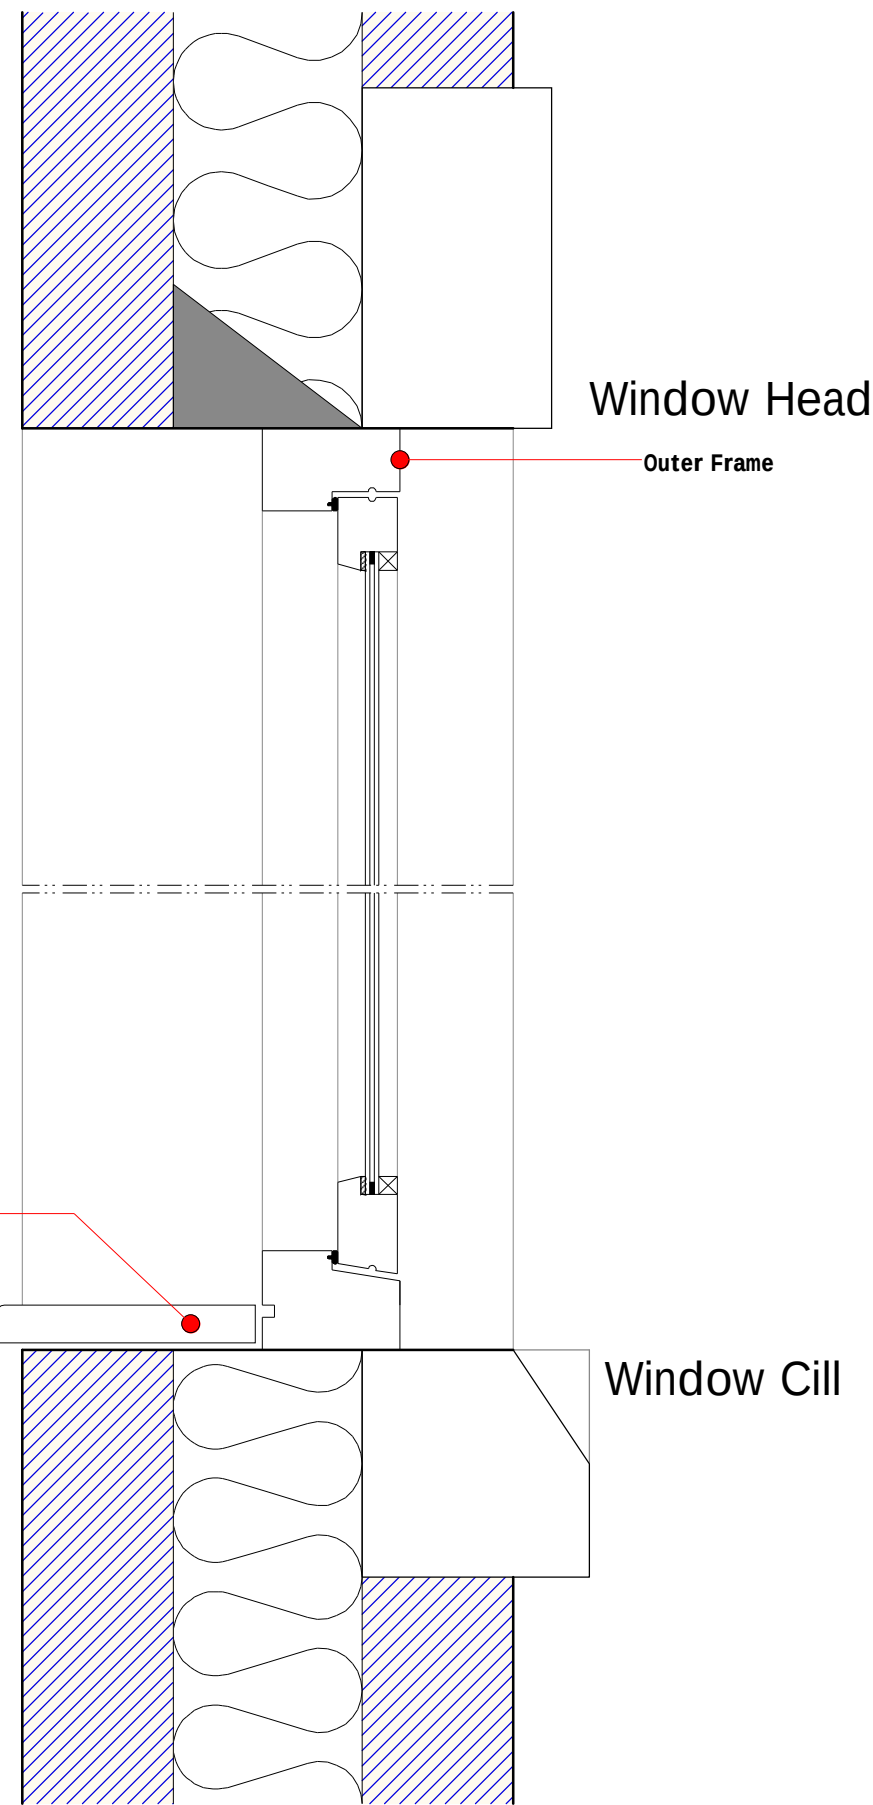


Window Section 1:5

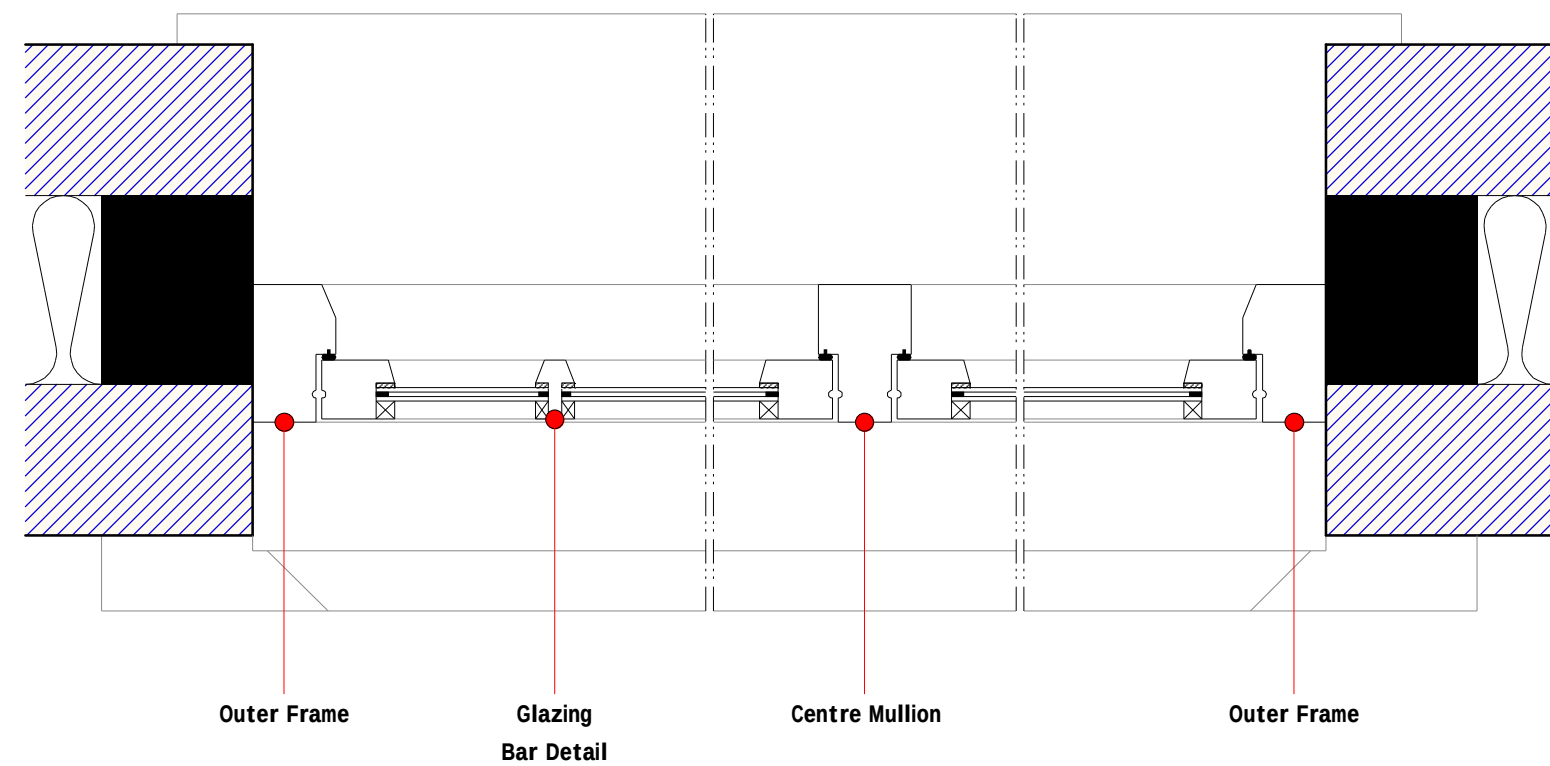


Window Plan with Vertical Mullions 1:5

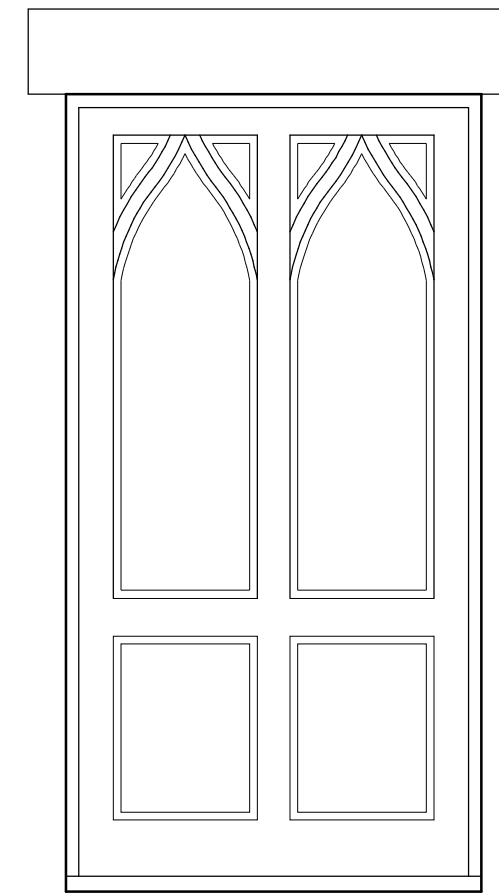

Door Elevation 1:20

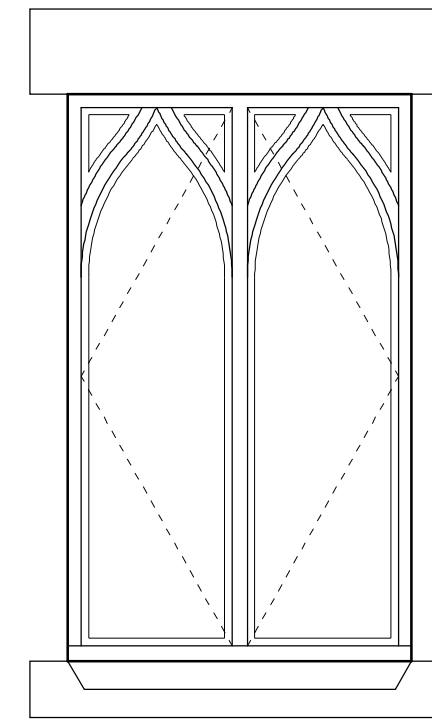

Window Elevation Style A 1:20

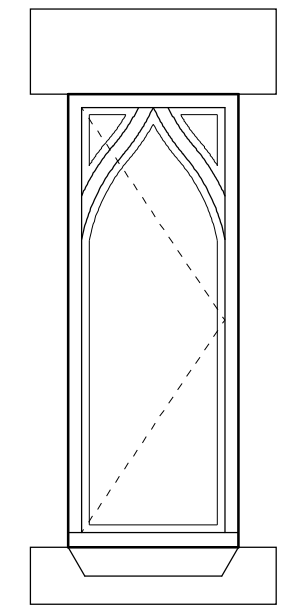

Window Elevation Style B 1:20

WINDOWS / GLAZING
New windows are to comprise sealed double glazed units set within good quality softwood frames. Windows to achieve a minimum U-value of 1.6 W/m²K. Opening areas of windows are to be equal to at least 5% of enclosed floor area with part of the opening set at 1750mm above floor level. Glazing in critical locations such as within 800mm of floor level to windows, within 1500mm of floor level to doors, and windows adjacent to doors is to consist of toughened safety glass in accordance with BS 6206 and permanently marked.

B	9/18	Planning Amends	E.M.J
A	8/18	Planning Amends	E.M.J
Rev	Date	Detail	Initial

Project: Proposed alterations at The Lemon Tree Wrexham LL11 2LP	
Title: Window & Door Details	Scale: (A2) 1:5 & 1:20

Drawn By: S M Eltham	Date: Sept 2018
Drawing No: LL070/005	Sheet: 1 of 1



Office 3K4,
Redwither Business Tower,
Wrexham. LL13 9XT
Tel: 01978 356500
www.blueprintarchitectural.com
© copyright all rights reserved