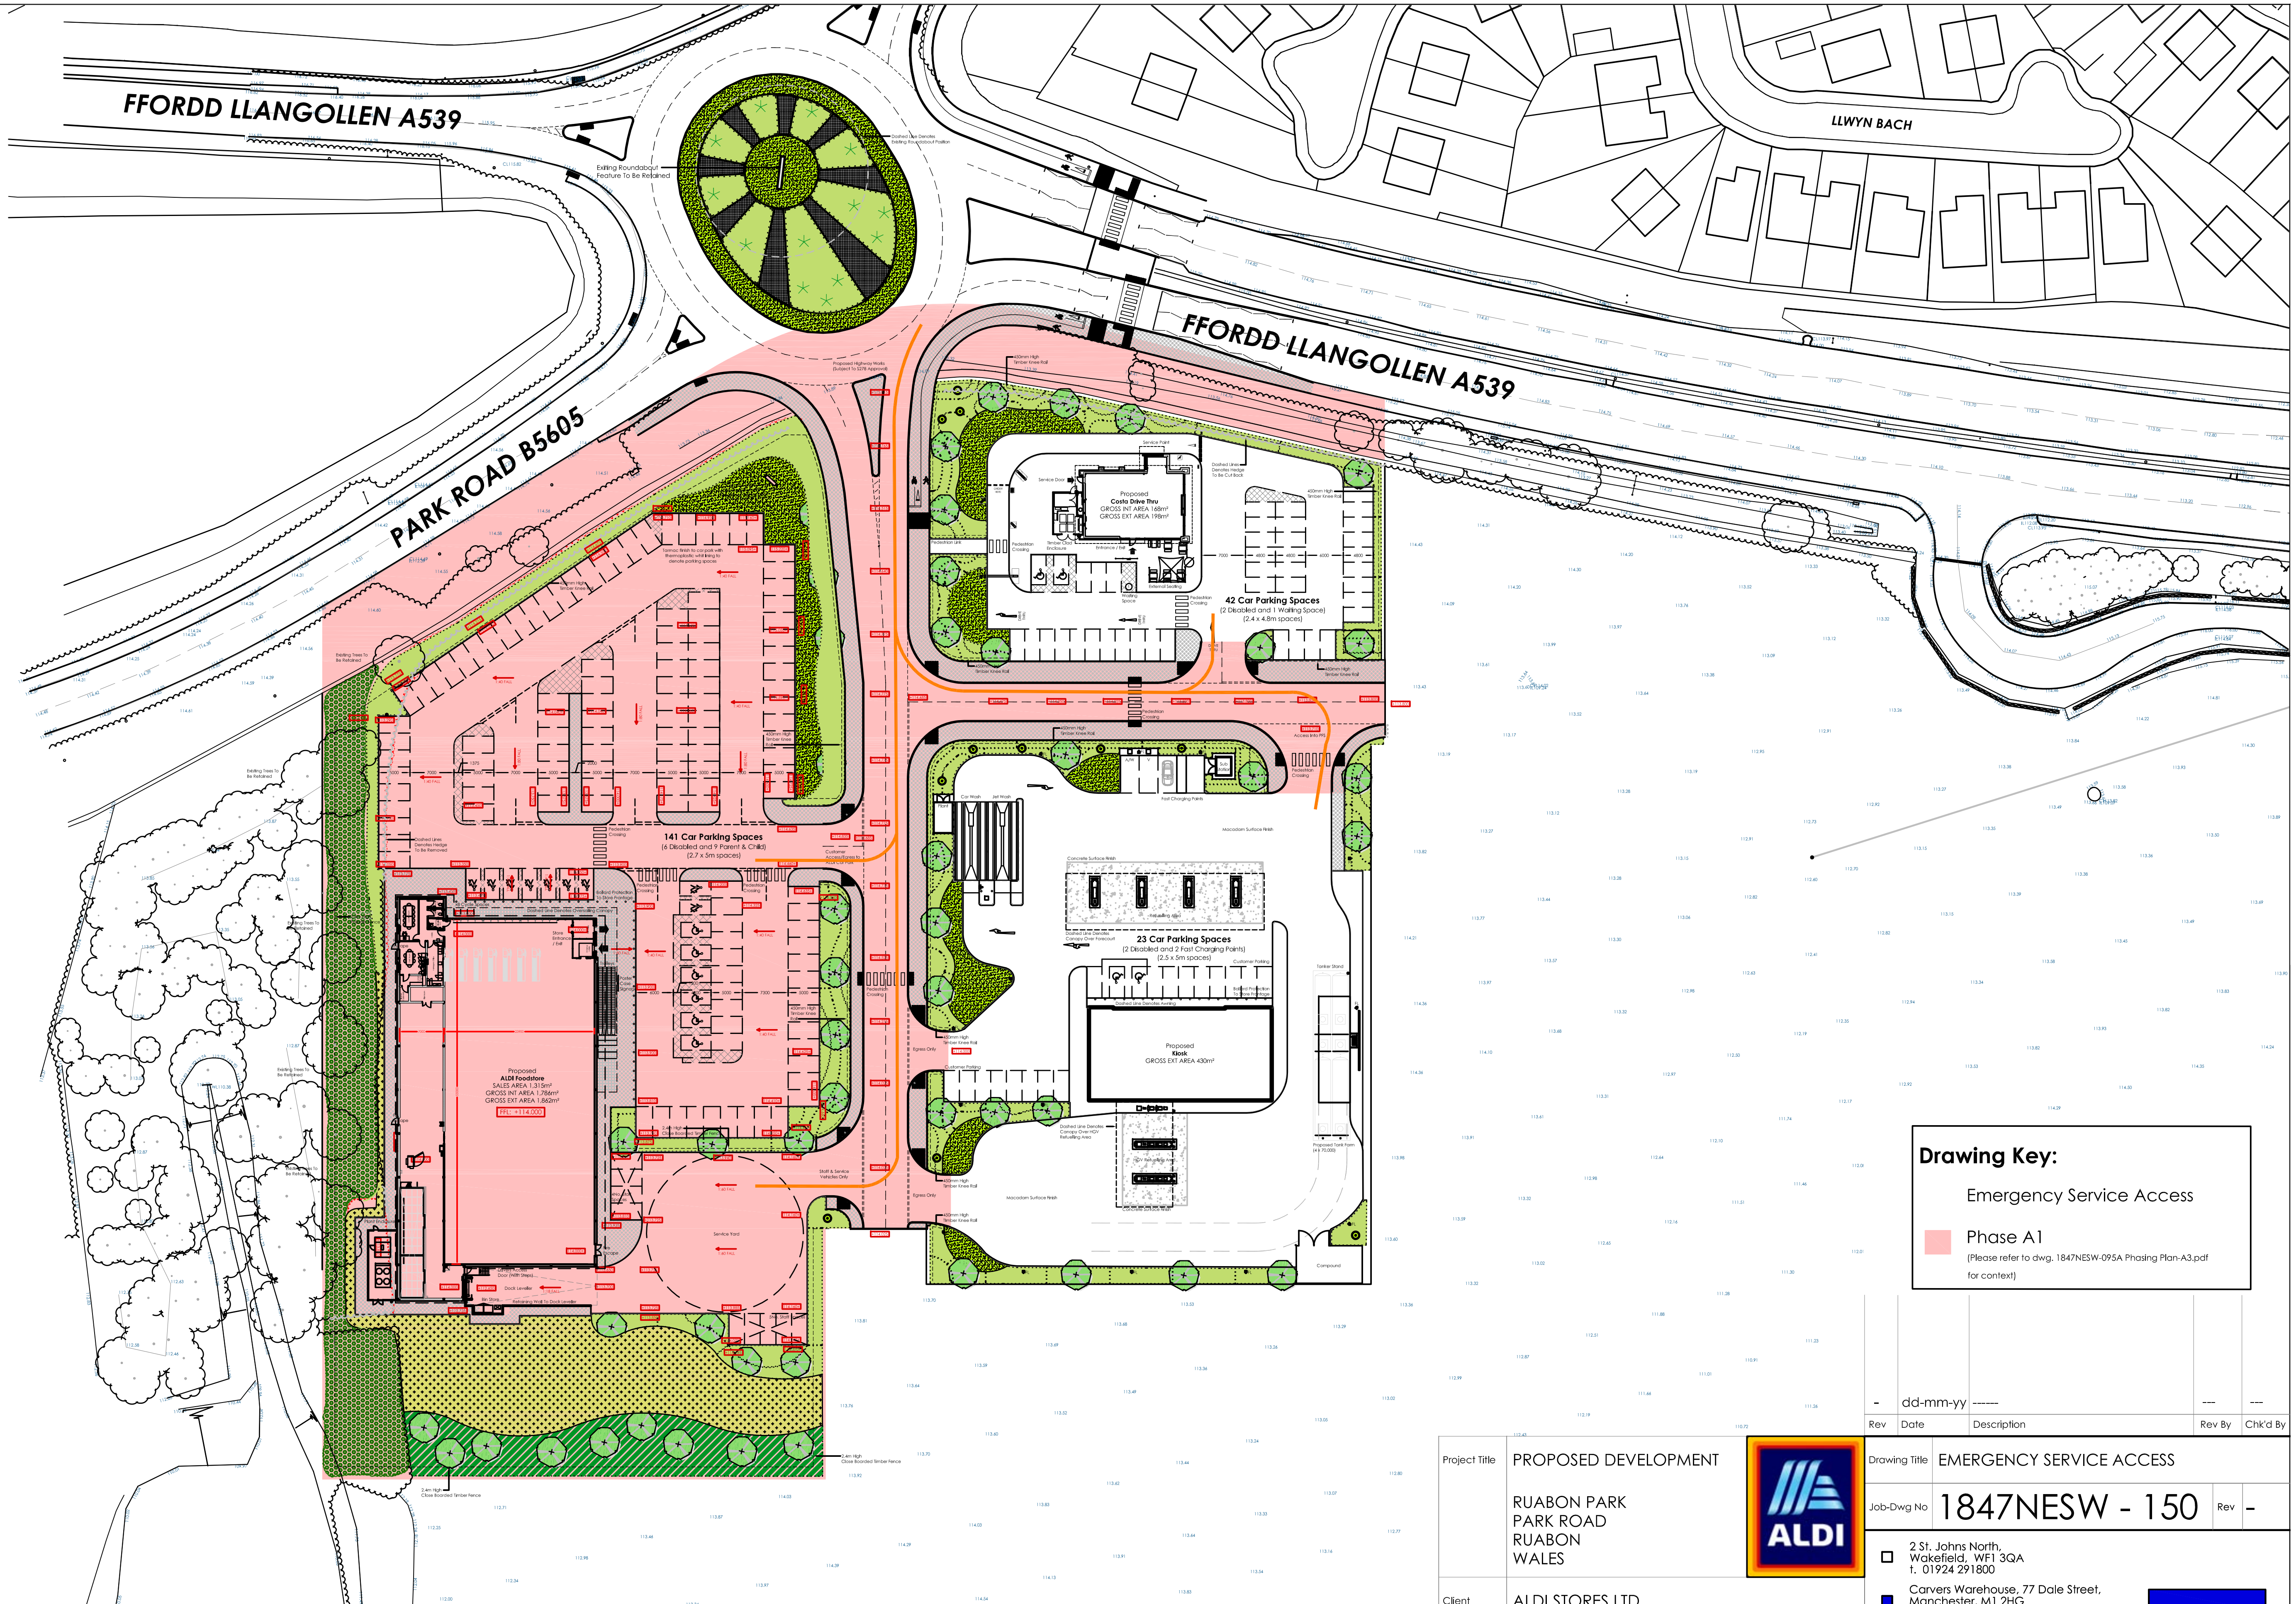

Emergency Service Access - Scale 1:500

SCALE 1 : 500 — 0m, 10m, 20m, 30m, 40m, 50m

SCALE 1 : 1 — 0m, 10mm, 20mm, 40mm, 60mm, 80mm, 100mm

CAD file reference: CAD FILE REFERENCE

This drawing is copyright and may not be reproduced in whole or part without written authority. Do not scale off this drawing.

Drawing Key:

Emergency Service Access

Phase A1
(Please refer to dwg. 1847NESW-095A Phasing Plan-A3.pdf for context)

Rev	Date	Description	Rev By	Chk'd By
-	dd-mm-yy	------	---	---

Project Title	PROPOSED DEVELOPMENT RUABON PARK PARK ROAD RUABON WALES
Client	ALDI STORES LTD
Status	PLANNING
Scale	1:500
Drawing Size	A3
Date	JUNE 18
Drawn By	SSR
Checked	SSR
Drawing Title	EMERGENCY SERVICE ACCESS
Job-Dwg No	1847NESW - 150
Rev	-

☐ 2 St. Johns North, Wakefield, WF1 3QA t. 01924 291800

■ Carvers Warehouse, 77 Dale Street, Manchester, M1 2HG t. 0161 2388555

☐ The Old Rectory, 79 High Street, Newport Pagnell, MK16 8AB t. 01908 211577

☐ 101 London Road, Reading, RG1 5BY t. 0118 9507700

☐ 10 Gees Court, St Christophers Place, London, W1U 1JJ t. 0207 4091215

THE HARRIS PARTNERSHIP ARCHITECTS
www.harrispartnership.com