


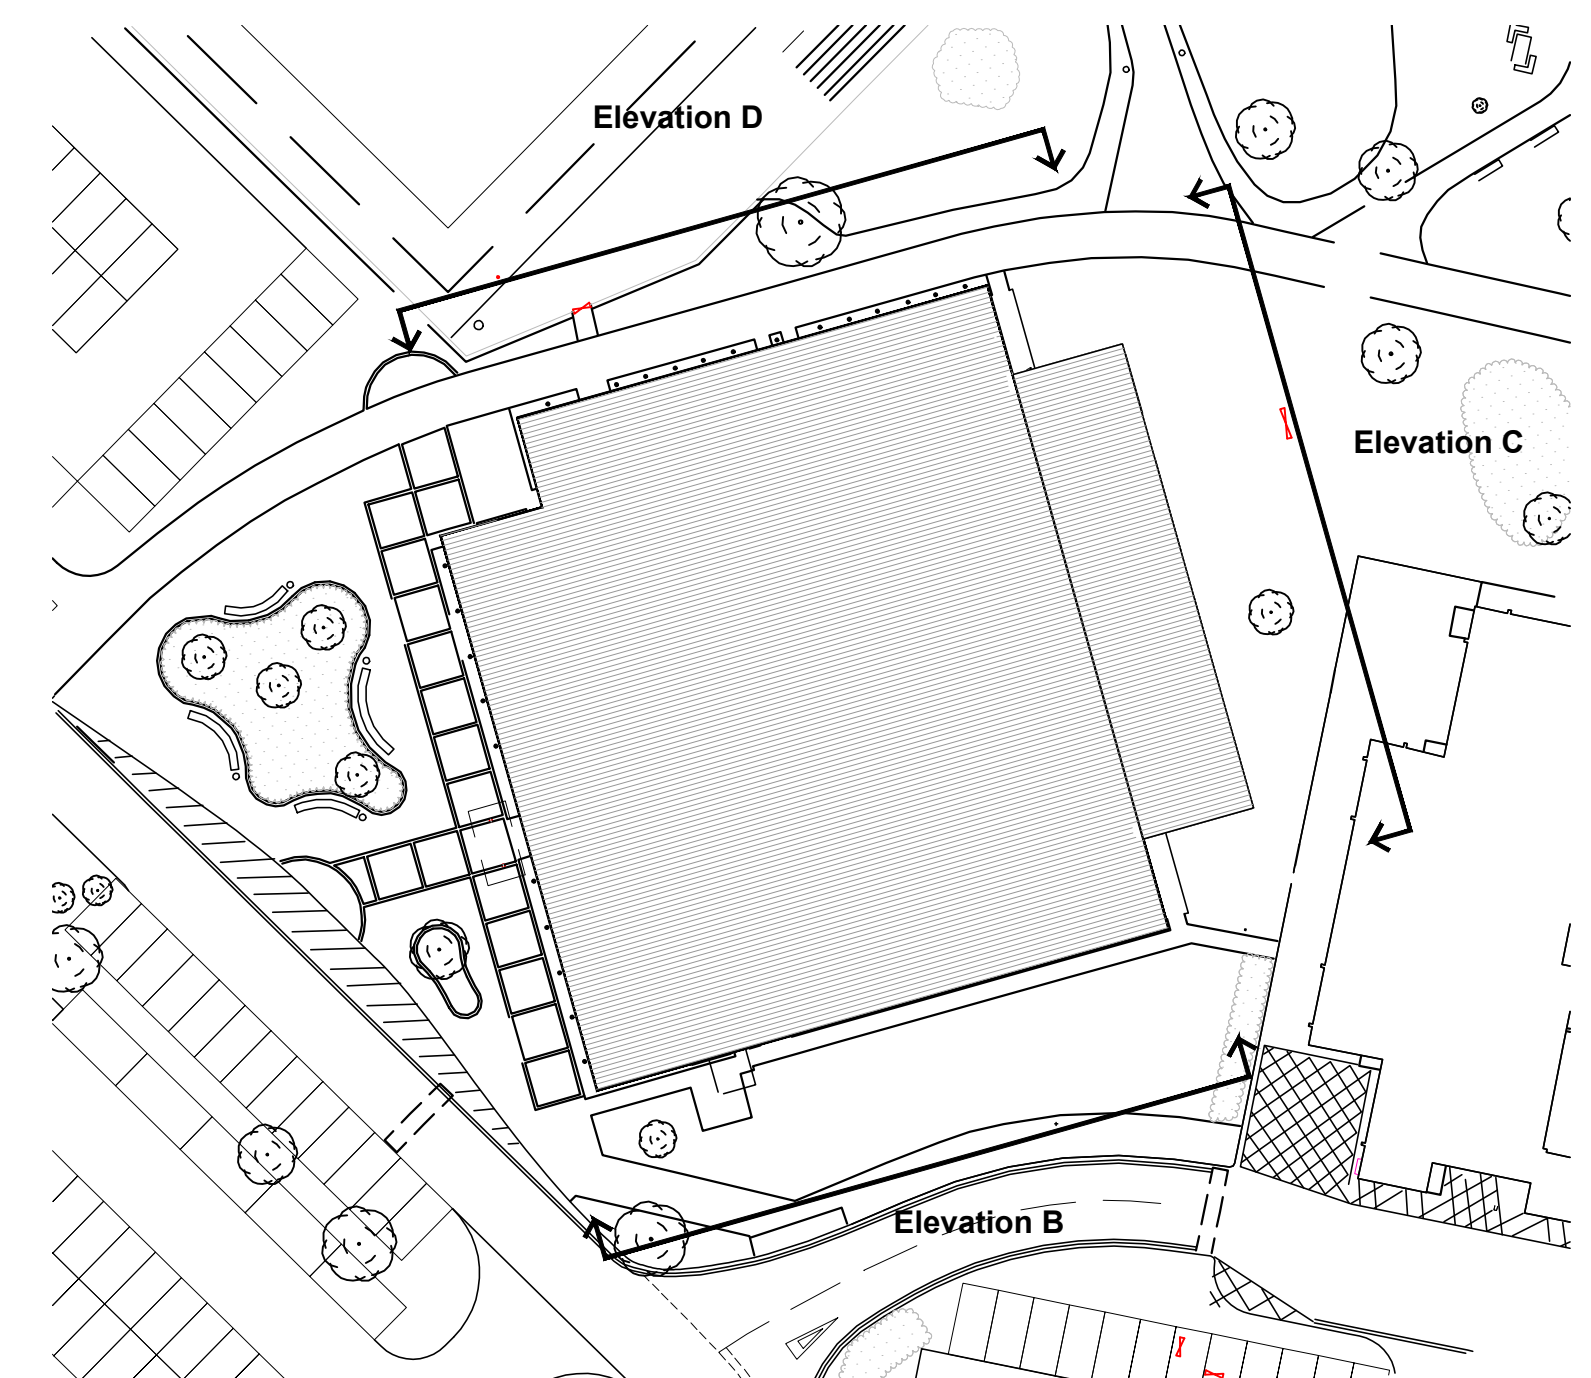

- 1 - Colour through render to external walls - colour/texture to be confirmed.
- 2 - Aluminium powder coated windows, colour dark grey or similar approved. Neutral tint glazing.
- 3 - Eaves and soffit powder coated aluminium panels - profiled soffit to match existing building. Colour mid grey to match existing.
- 4 - External rain water pipes - colour mid grey
- 5 - Roof - profiled metal sheet, colour and profile to match existing building roof.
- 6 - External door sets - powder coated aluminium frames with glazed panels, colour dark grey or similar approved.

[illegible]