



86-00
85-00
84-00
83-00
82-00
81-00
80-00

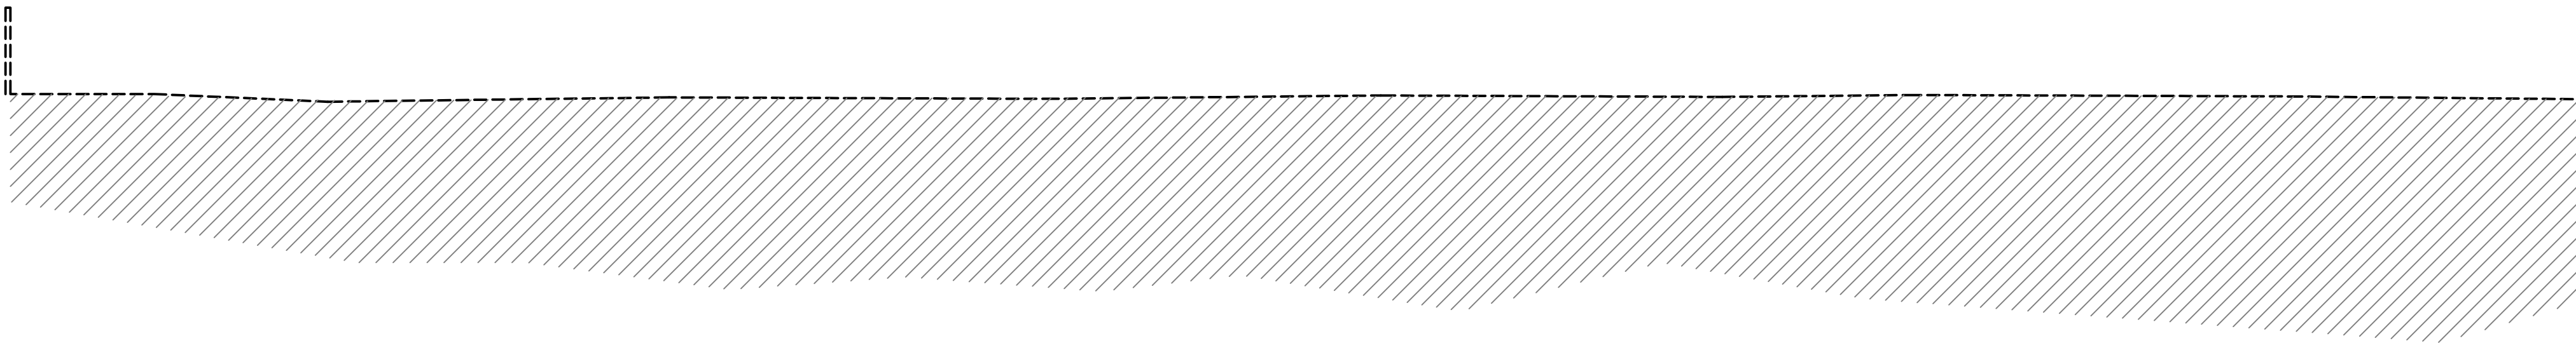

Section E-E as Existing

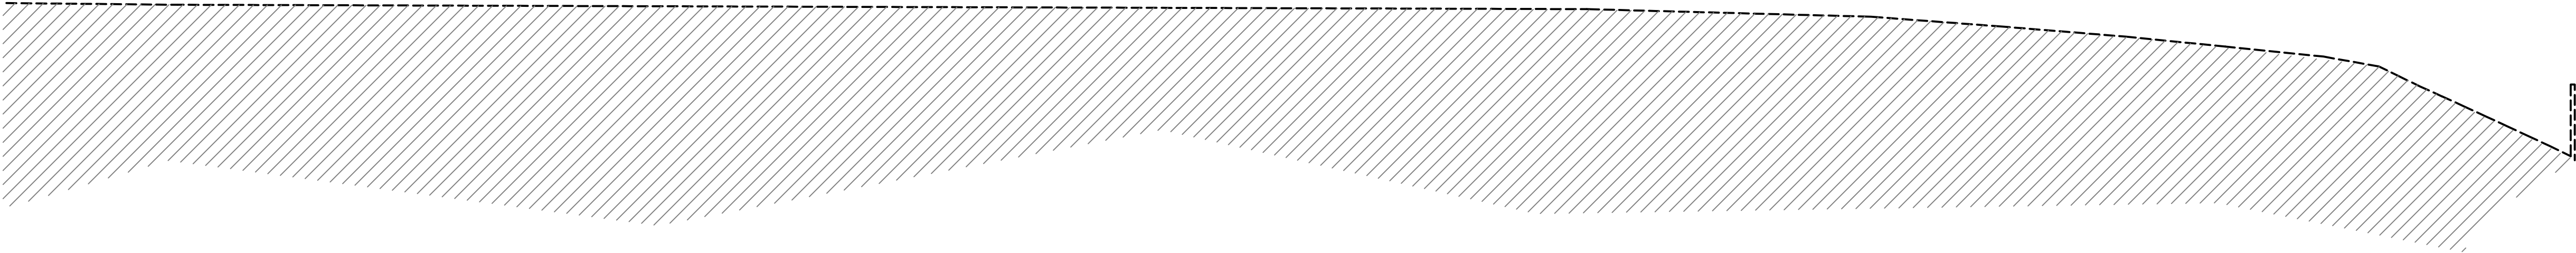

86-00
85-00
84-00
83-00
82-00
81-00
80-00

Section E-E as Existing (Cont)

CROSS SECTIONS AS EXISTING
SCALE - 1:100



Ferndale Villa, 25 Manley Road,
Wrexham, LL13 8HD
Tel (01978) 353445
www.hdsarchitectural.co.uk

Project; Residential Development to Land adjoining 'Premier Inn', Jacques Way, Wrexham.	
Title; Site Cross Sections as Existing - Part 2	Scale (A1); 1:100
Dwg No; JWA/PD/00b	Date; July 2018
Revision;	