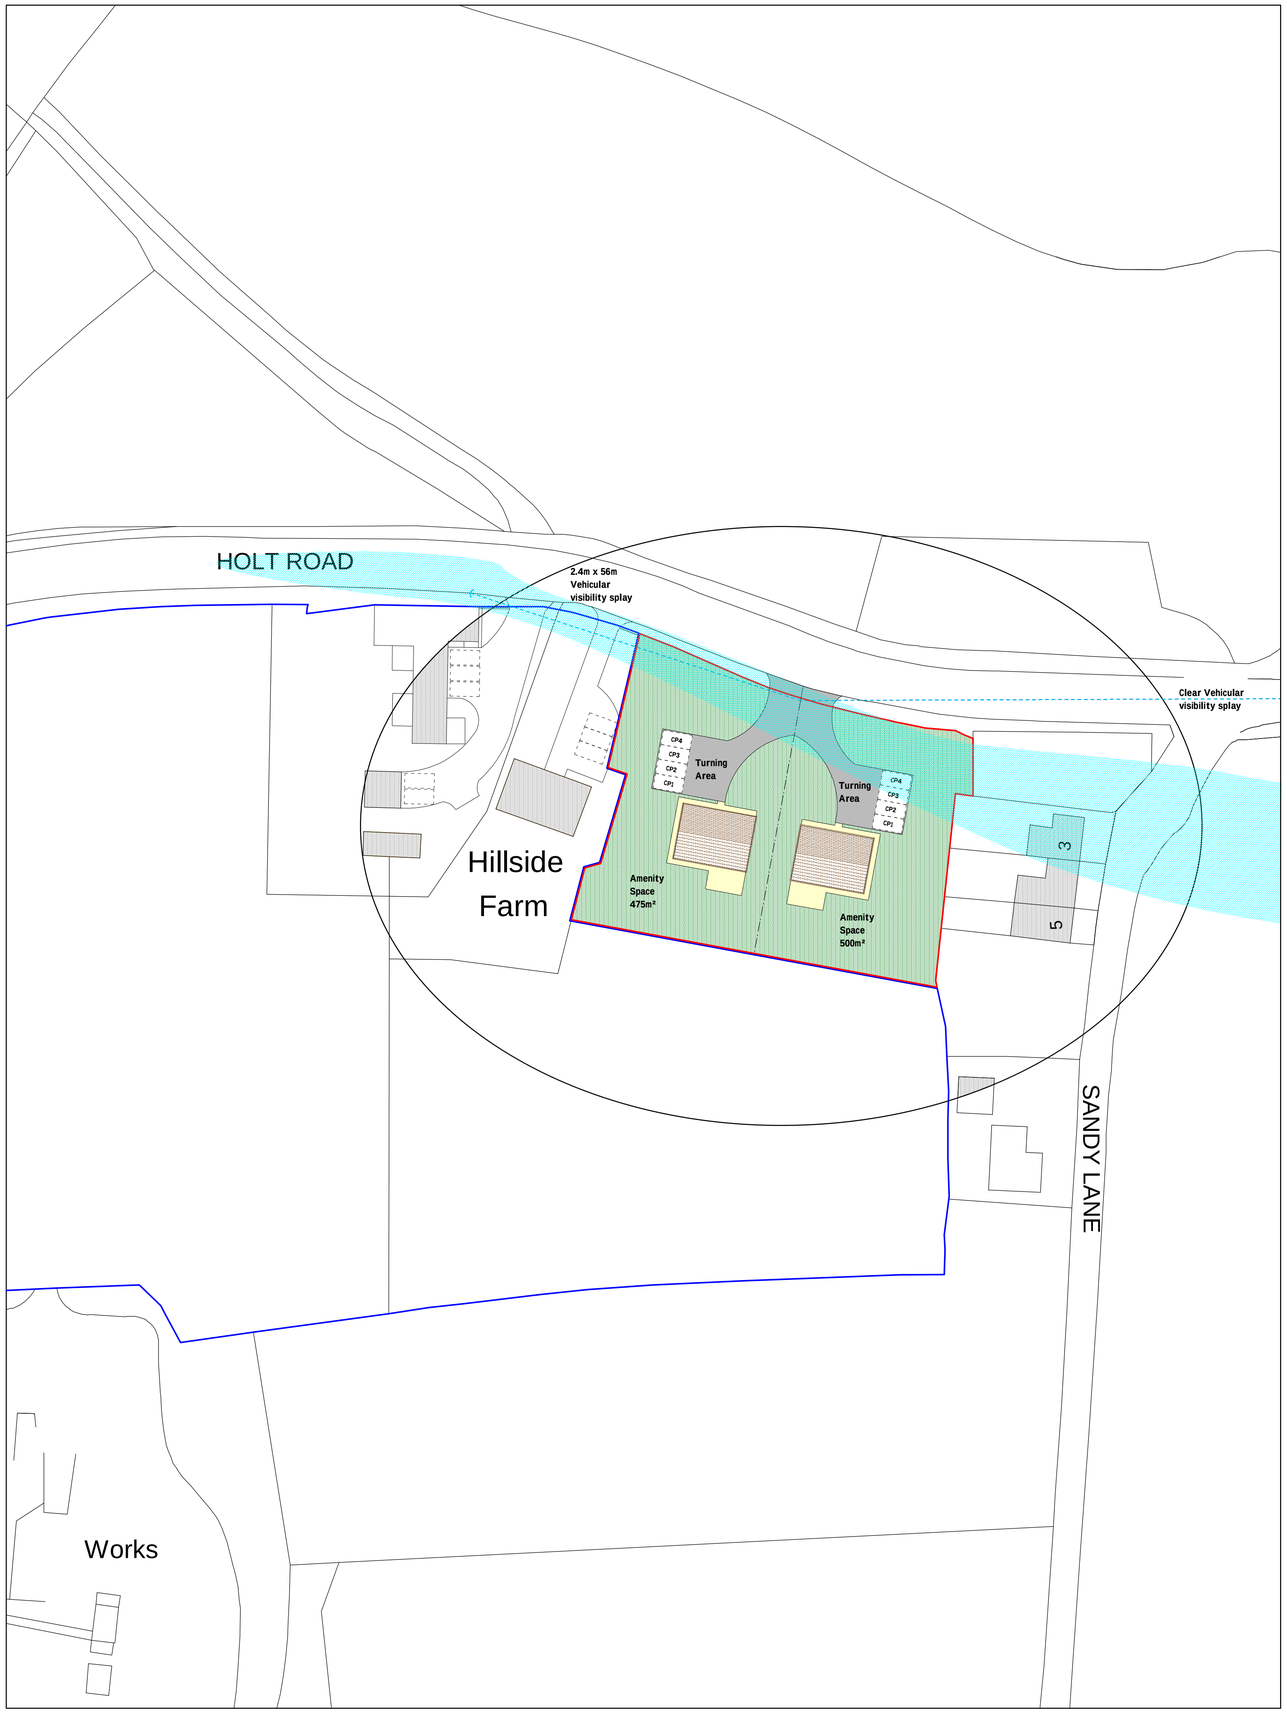

Site Plan 1:500

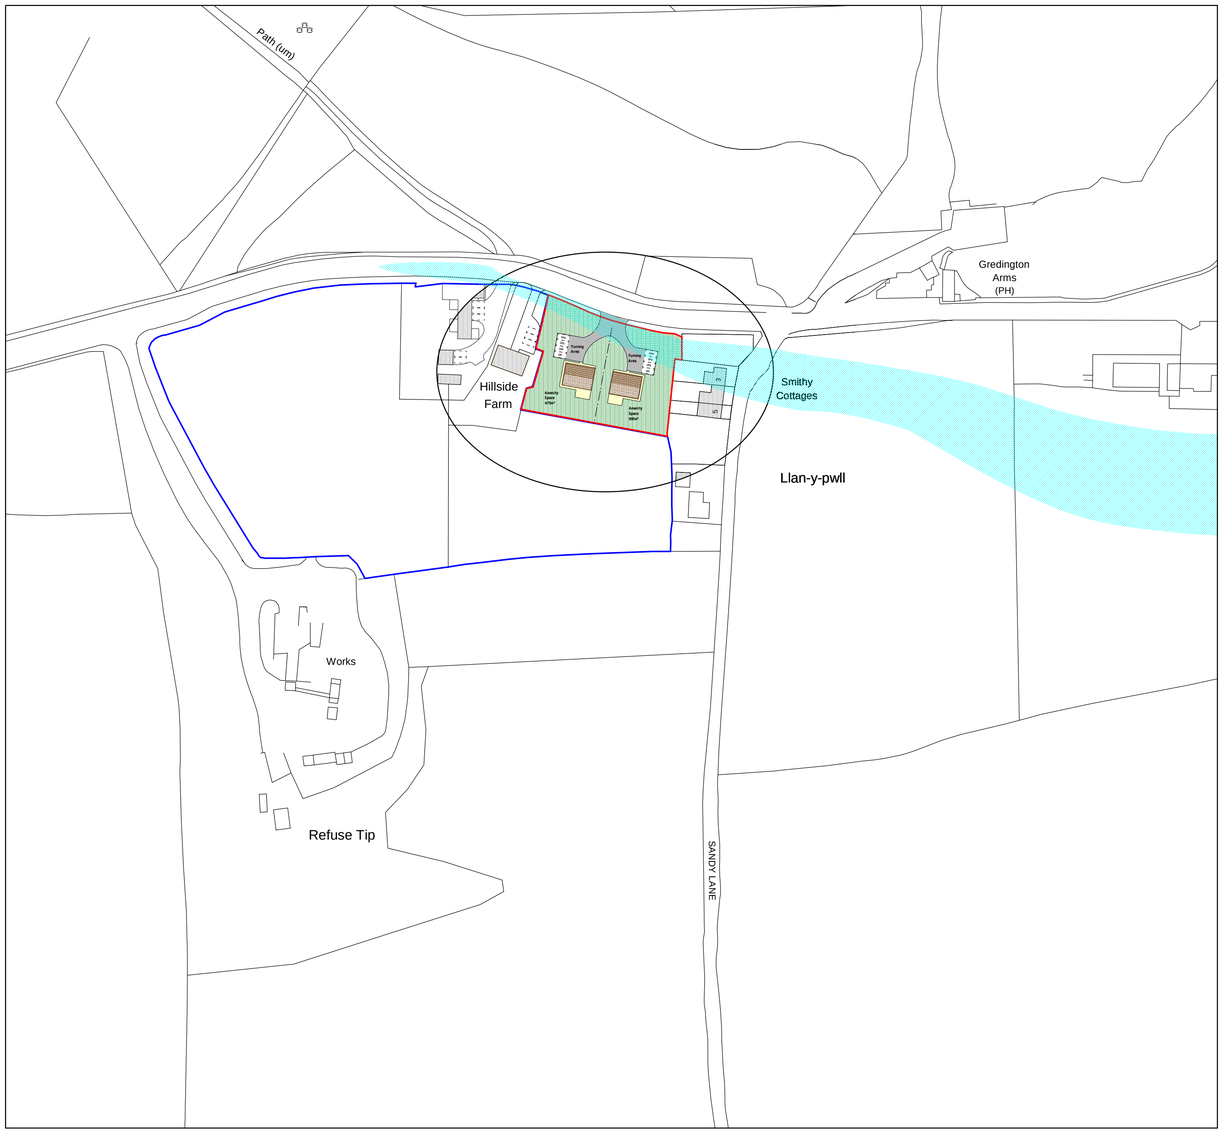

Location Plan 1:1250

Key

- Proposed Site
- Land in our clients ownership
- Surrounding Buildings
- Flood Risk area

N

Building Parameter	Minimum (mm)	Maximum (mm)
Depth	8000	9000
Width	11000	12000
Height	7185	7685

Rev	Date	Detail	Initial
D	07/18	Flood risk area added	D.J.F.
C	07/18	Visibility increased, garages removed	S.I.H
B	03/17	Building Parameter's added	S.M.E.
A	02/17	Access Amends	D.J.F

Project:
Proposed Development on Land adj to Hillside Farm, Holt Road, Llan-Y-Pwll, Borras, Wrexham. LL13 9SA

Title:
Planning: Site & Location Plan

Scale: (A1)
1:500 & 1:1250

Drawn By:
S M Eltham

Date:
Jan 2018

Drawing No:
J135/002

Sheet:
1 of 1

blueprint
architectural services

partner LABC

Office 3K4,
Redwither Business Tower,
Wrexham. LL13 9XT
Tel: 01978 356500
www.blueprintarchitectural.com
© copyright all rights reserved