


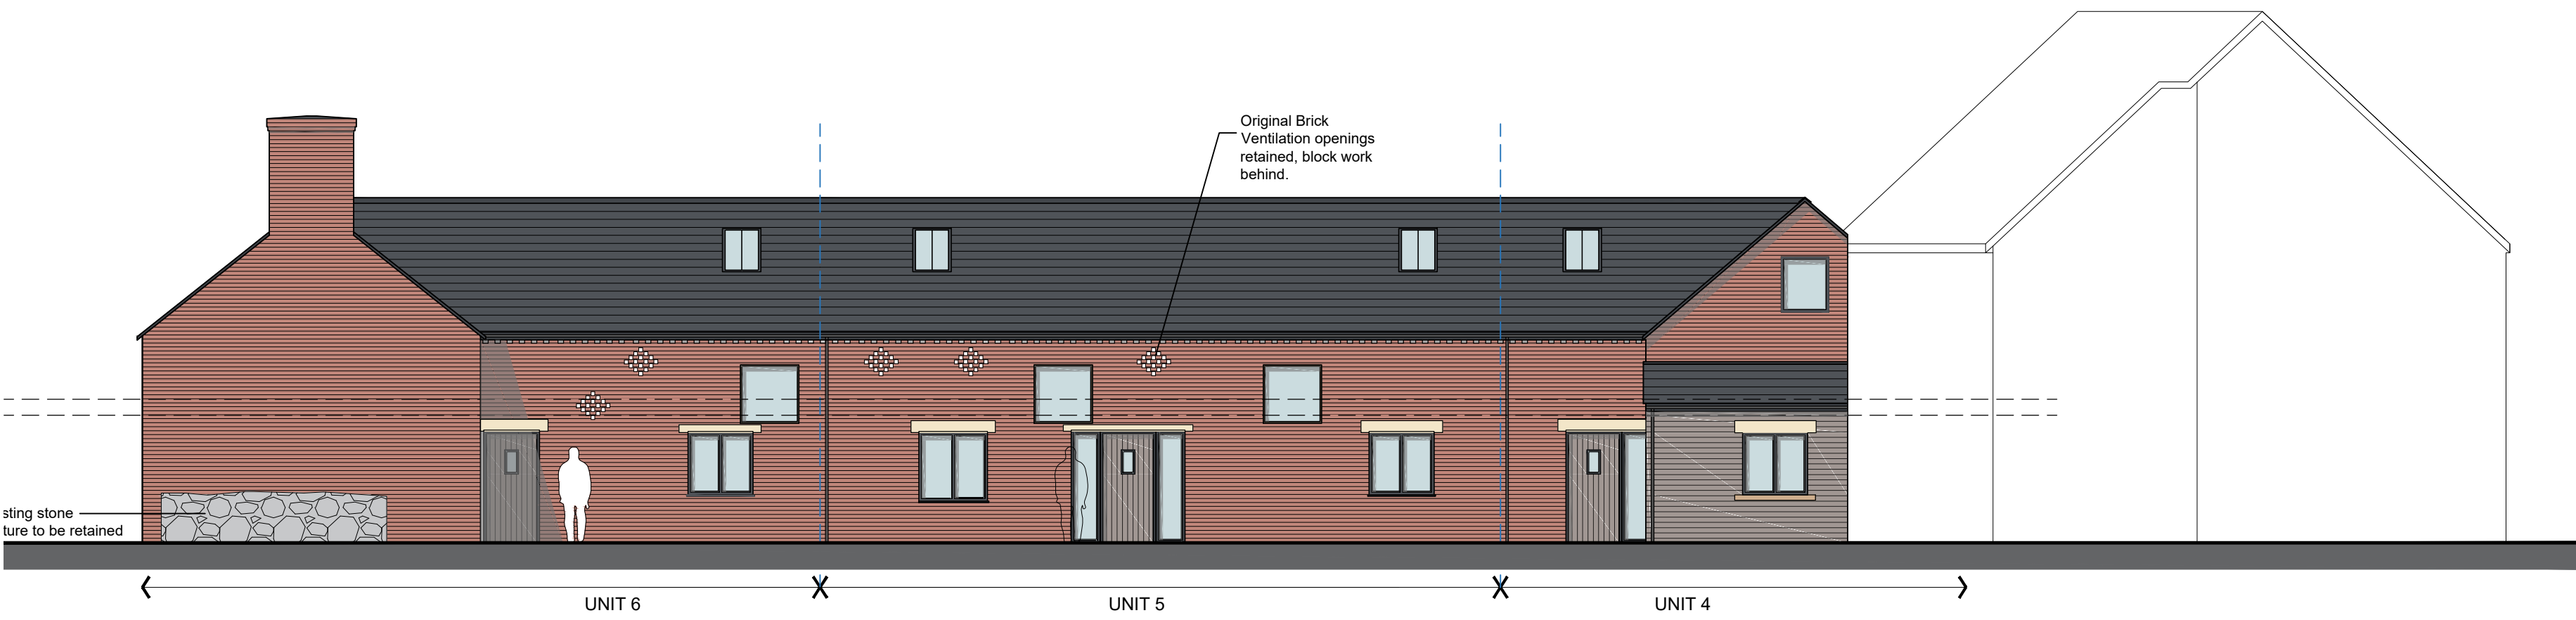


E1 Proposed Elevation

Scale: 1:100




E2 Proposed Elevation

Scale: 1:100

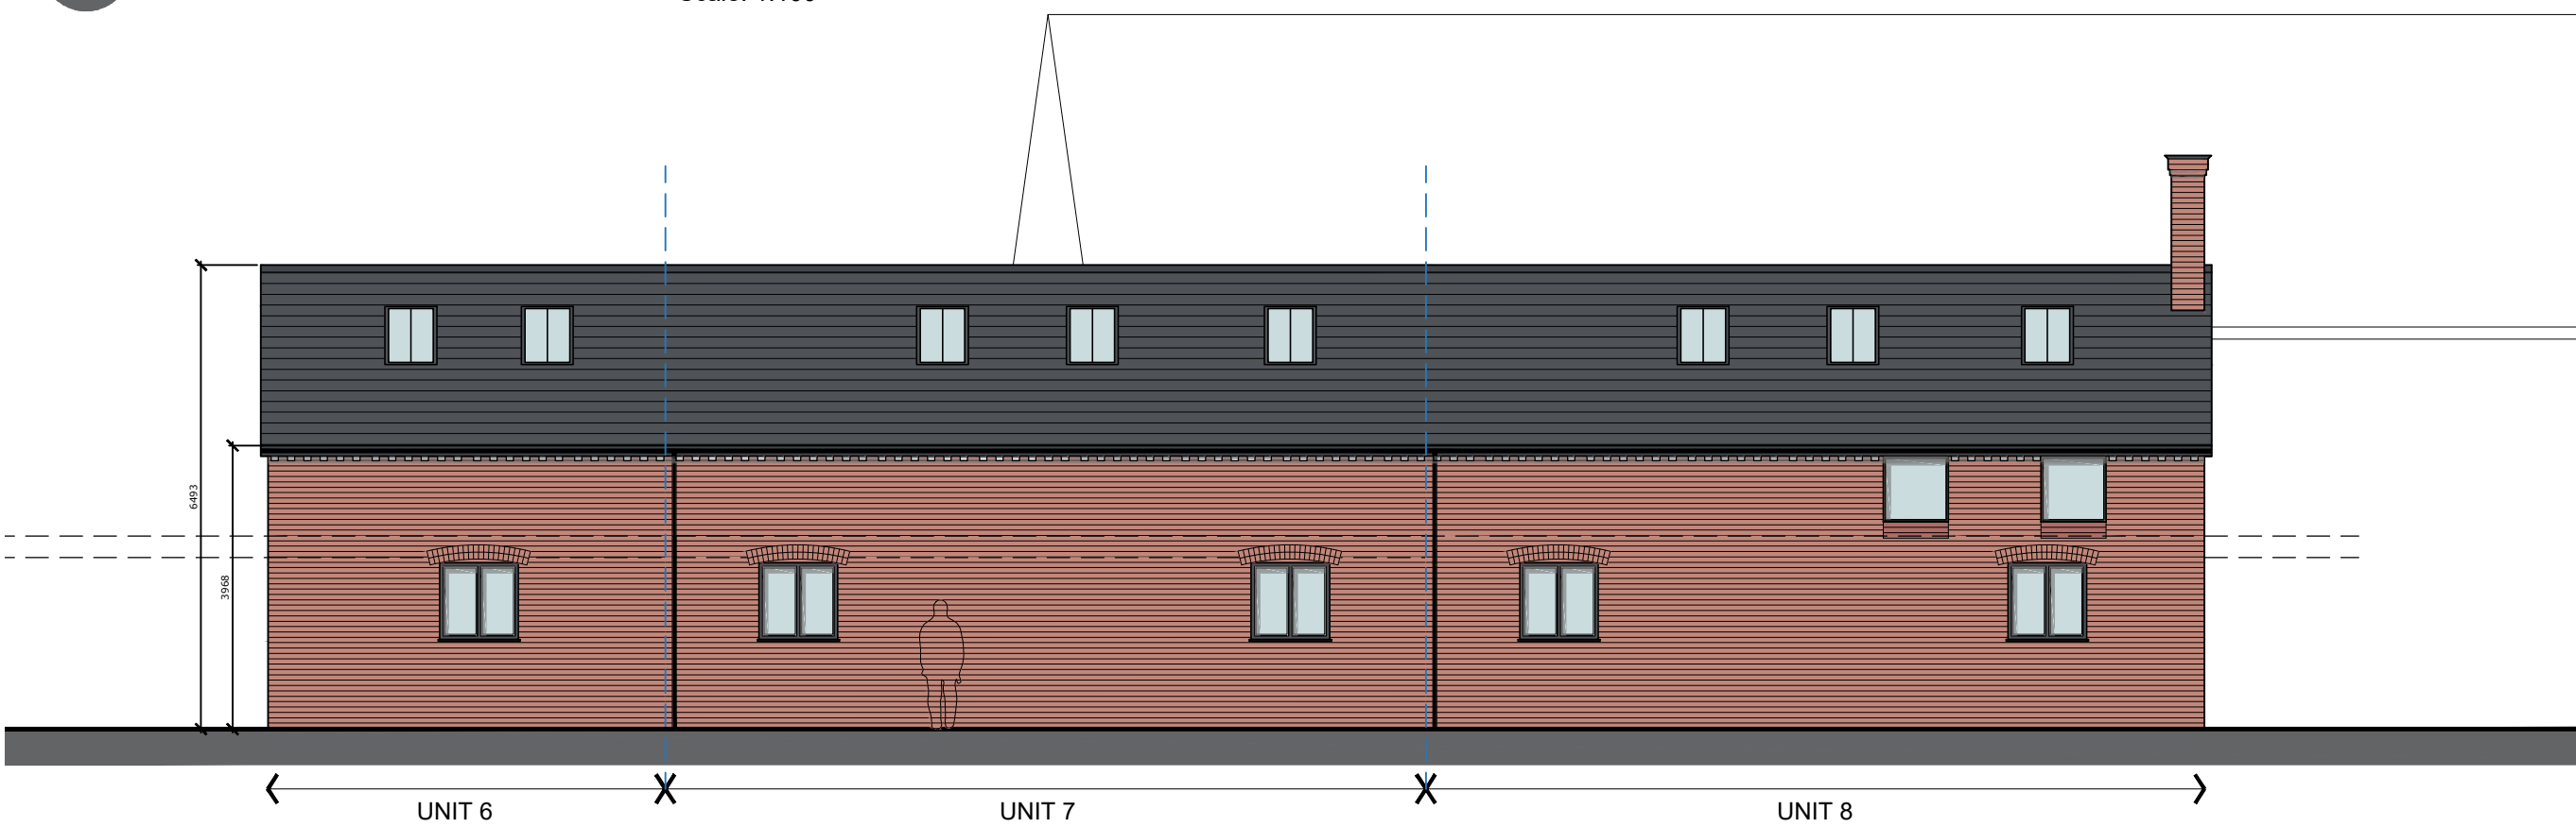


E3 Proposed Elevation

Scale: 1:100

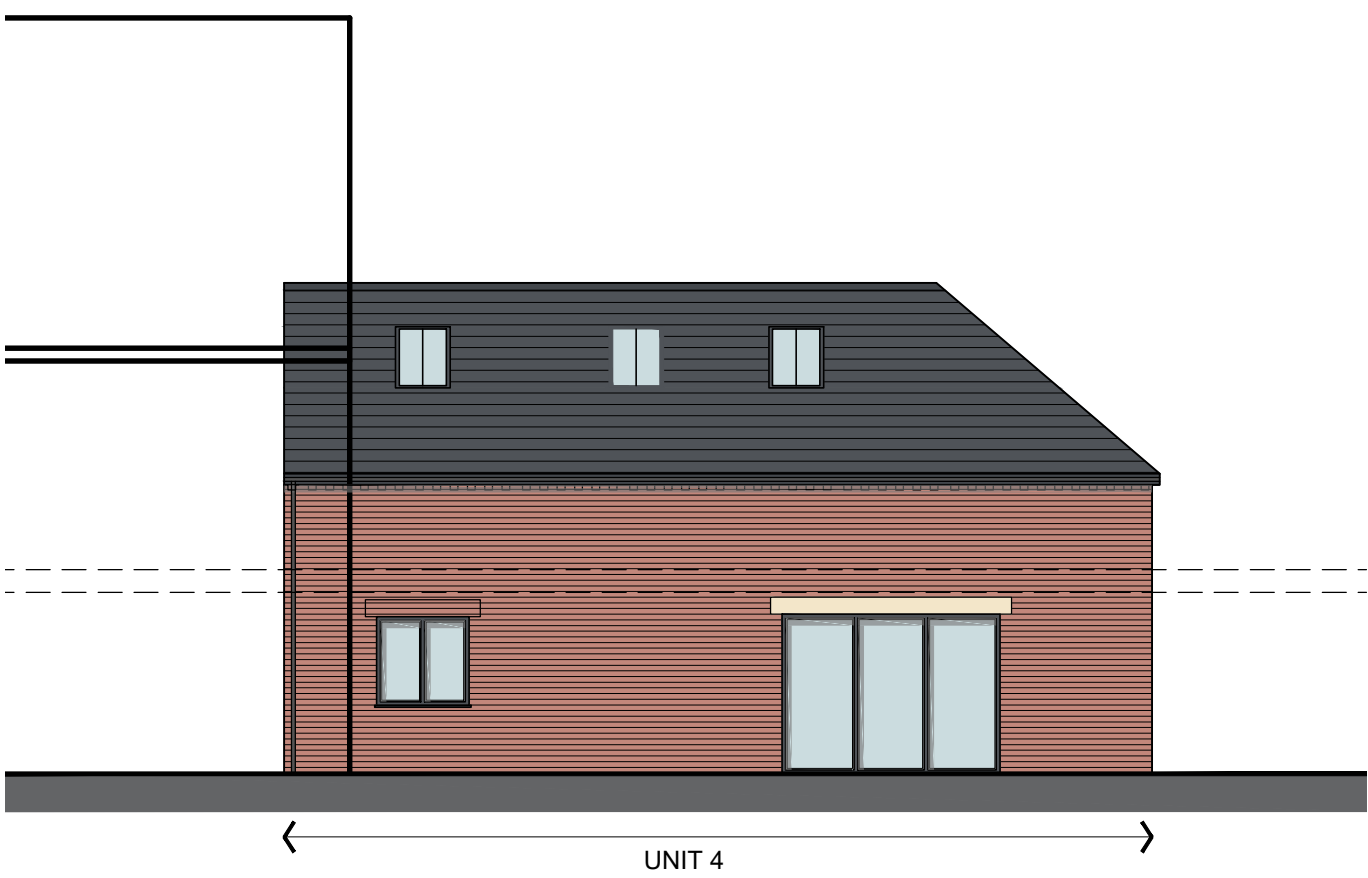


E5 Proposed Elevation

Scale: 1:100

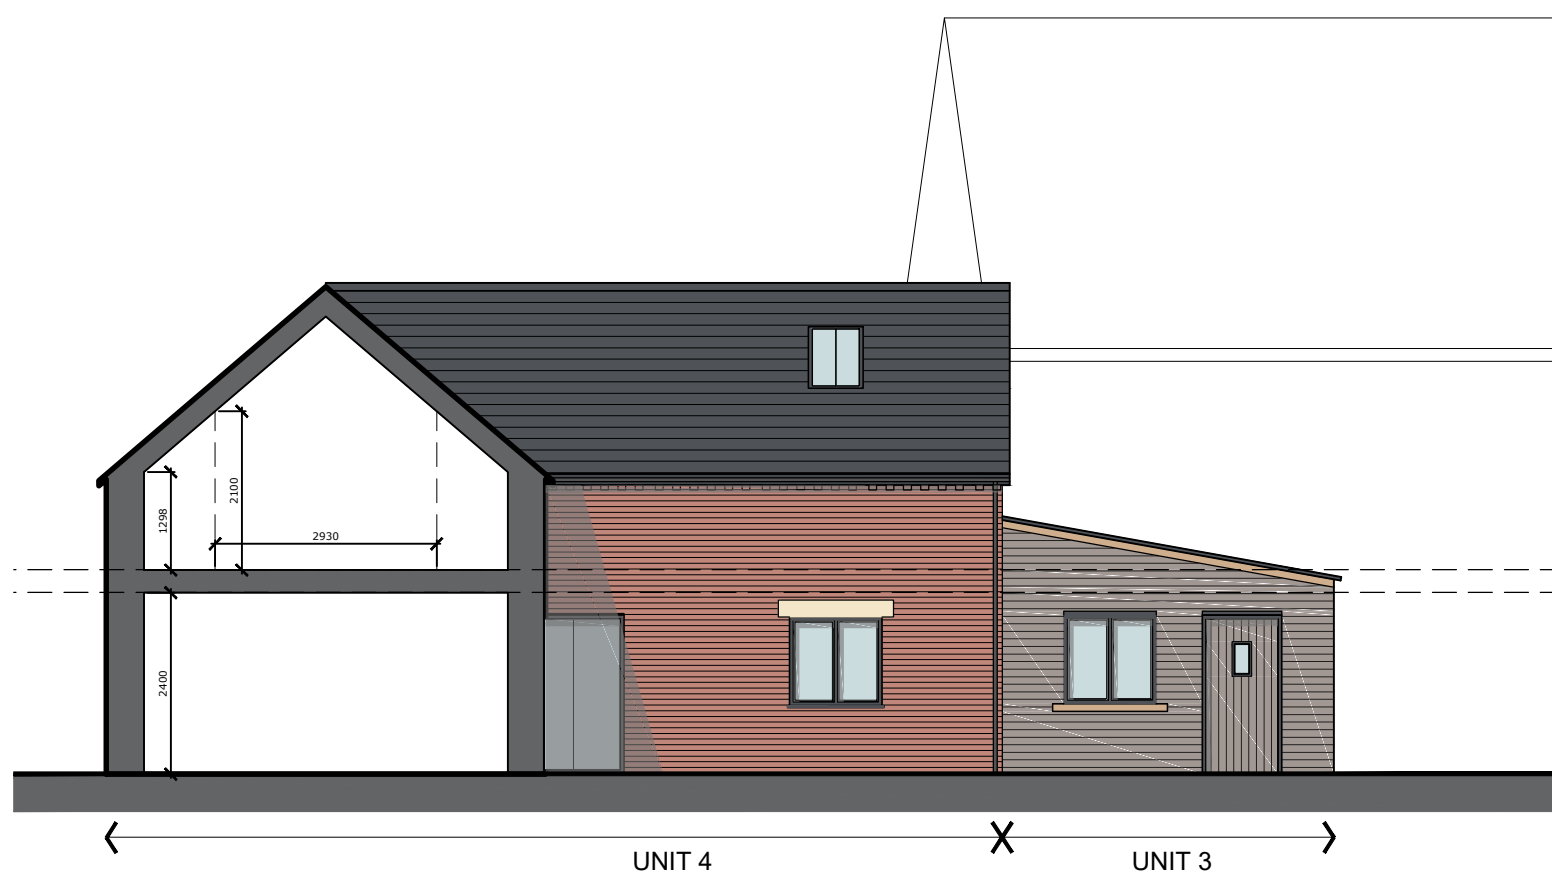

E6 Proposed Elevation

Scale: 1:100

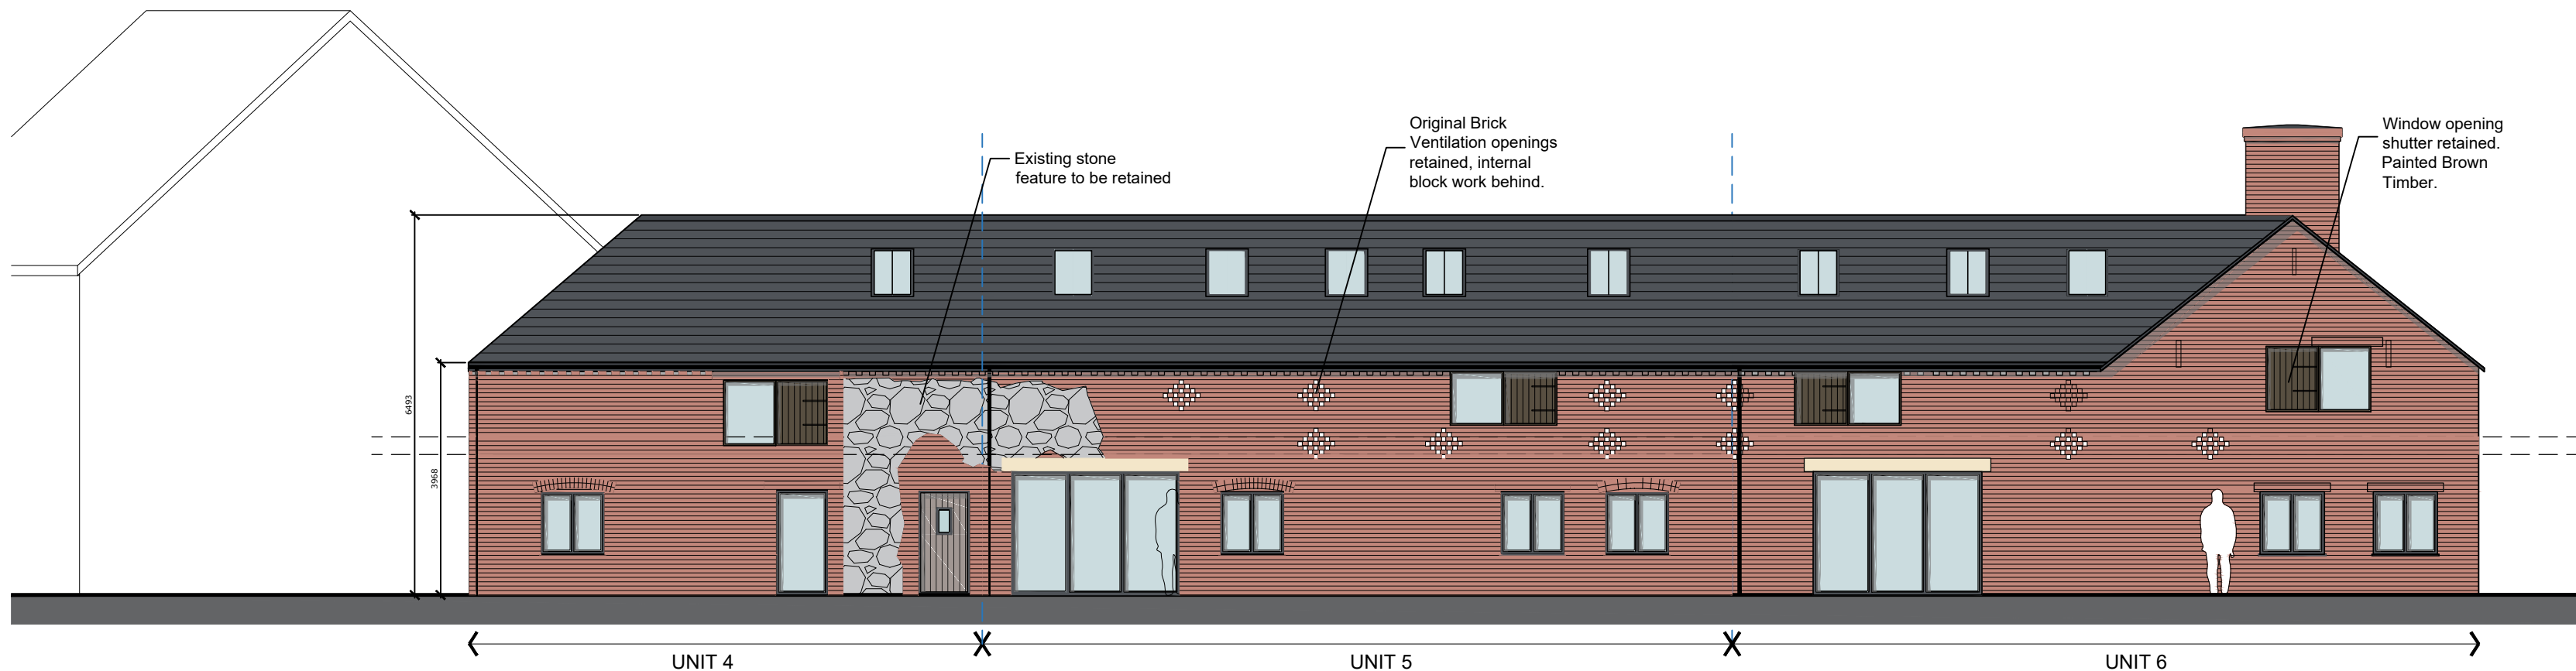

E4 Proposed Elevation

Scale: 1:100

External Materials Key

Roof:
Natural slate roof tiles to match existing, approved sample agreed prior to commencement of construction

Walls:
a1_Red-faced brickwork, to match existing brickwork, and to approved sample agreed prior to commencement of construction
a2_Siberian larch timber cladding panels


Entrance Doors:
Siberian larch timber hardwood entrance door

External Doors/Screens:
Timber with double glazed units. Frames to have paint finish - colour of frames to be approved prior to commencement of construction.

Windows:
Timber Casements with double glazed units. Frames to have paint finish - colour of frames to be approved prior to commencement of construction. New stone headers and cills included.

Roof lights:
New conservation type roof lights

Rainwater Goods:
New gutters and RWDP's to be aluminum with painted finish - colour to be approved prior to commencement of construction.

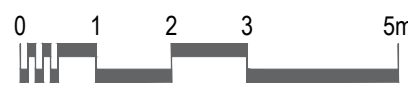

P1	First Issue	04.08.2015
Rev.	Description	Date
Client		
Mr S Trowbridge		
Project		
Broad Oak Farm Rossett		
Drawing Title		
Residential Unit 1 - 8 Proposed Elevations - Sheet 1		
Drawn by	AO	Checked by
Status	PLANNING	GE
Job no.	c3873	Date
Dwg.no.	L08.04	Scale @ A1
Rev.	P1	1:100
Cassidy+Ashton		
Architecture + Building Surveying + Town Planning		
10 Hunters Walk, Canal Street, Chester, CH1 4EB		
7 East Cliff, Preston, Lancashire, PR1 3JE		
01244 402 900		
01772 258 356		