



(unsurveyed) Access
onto A5225

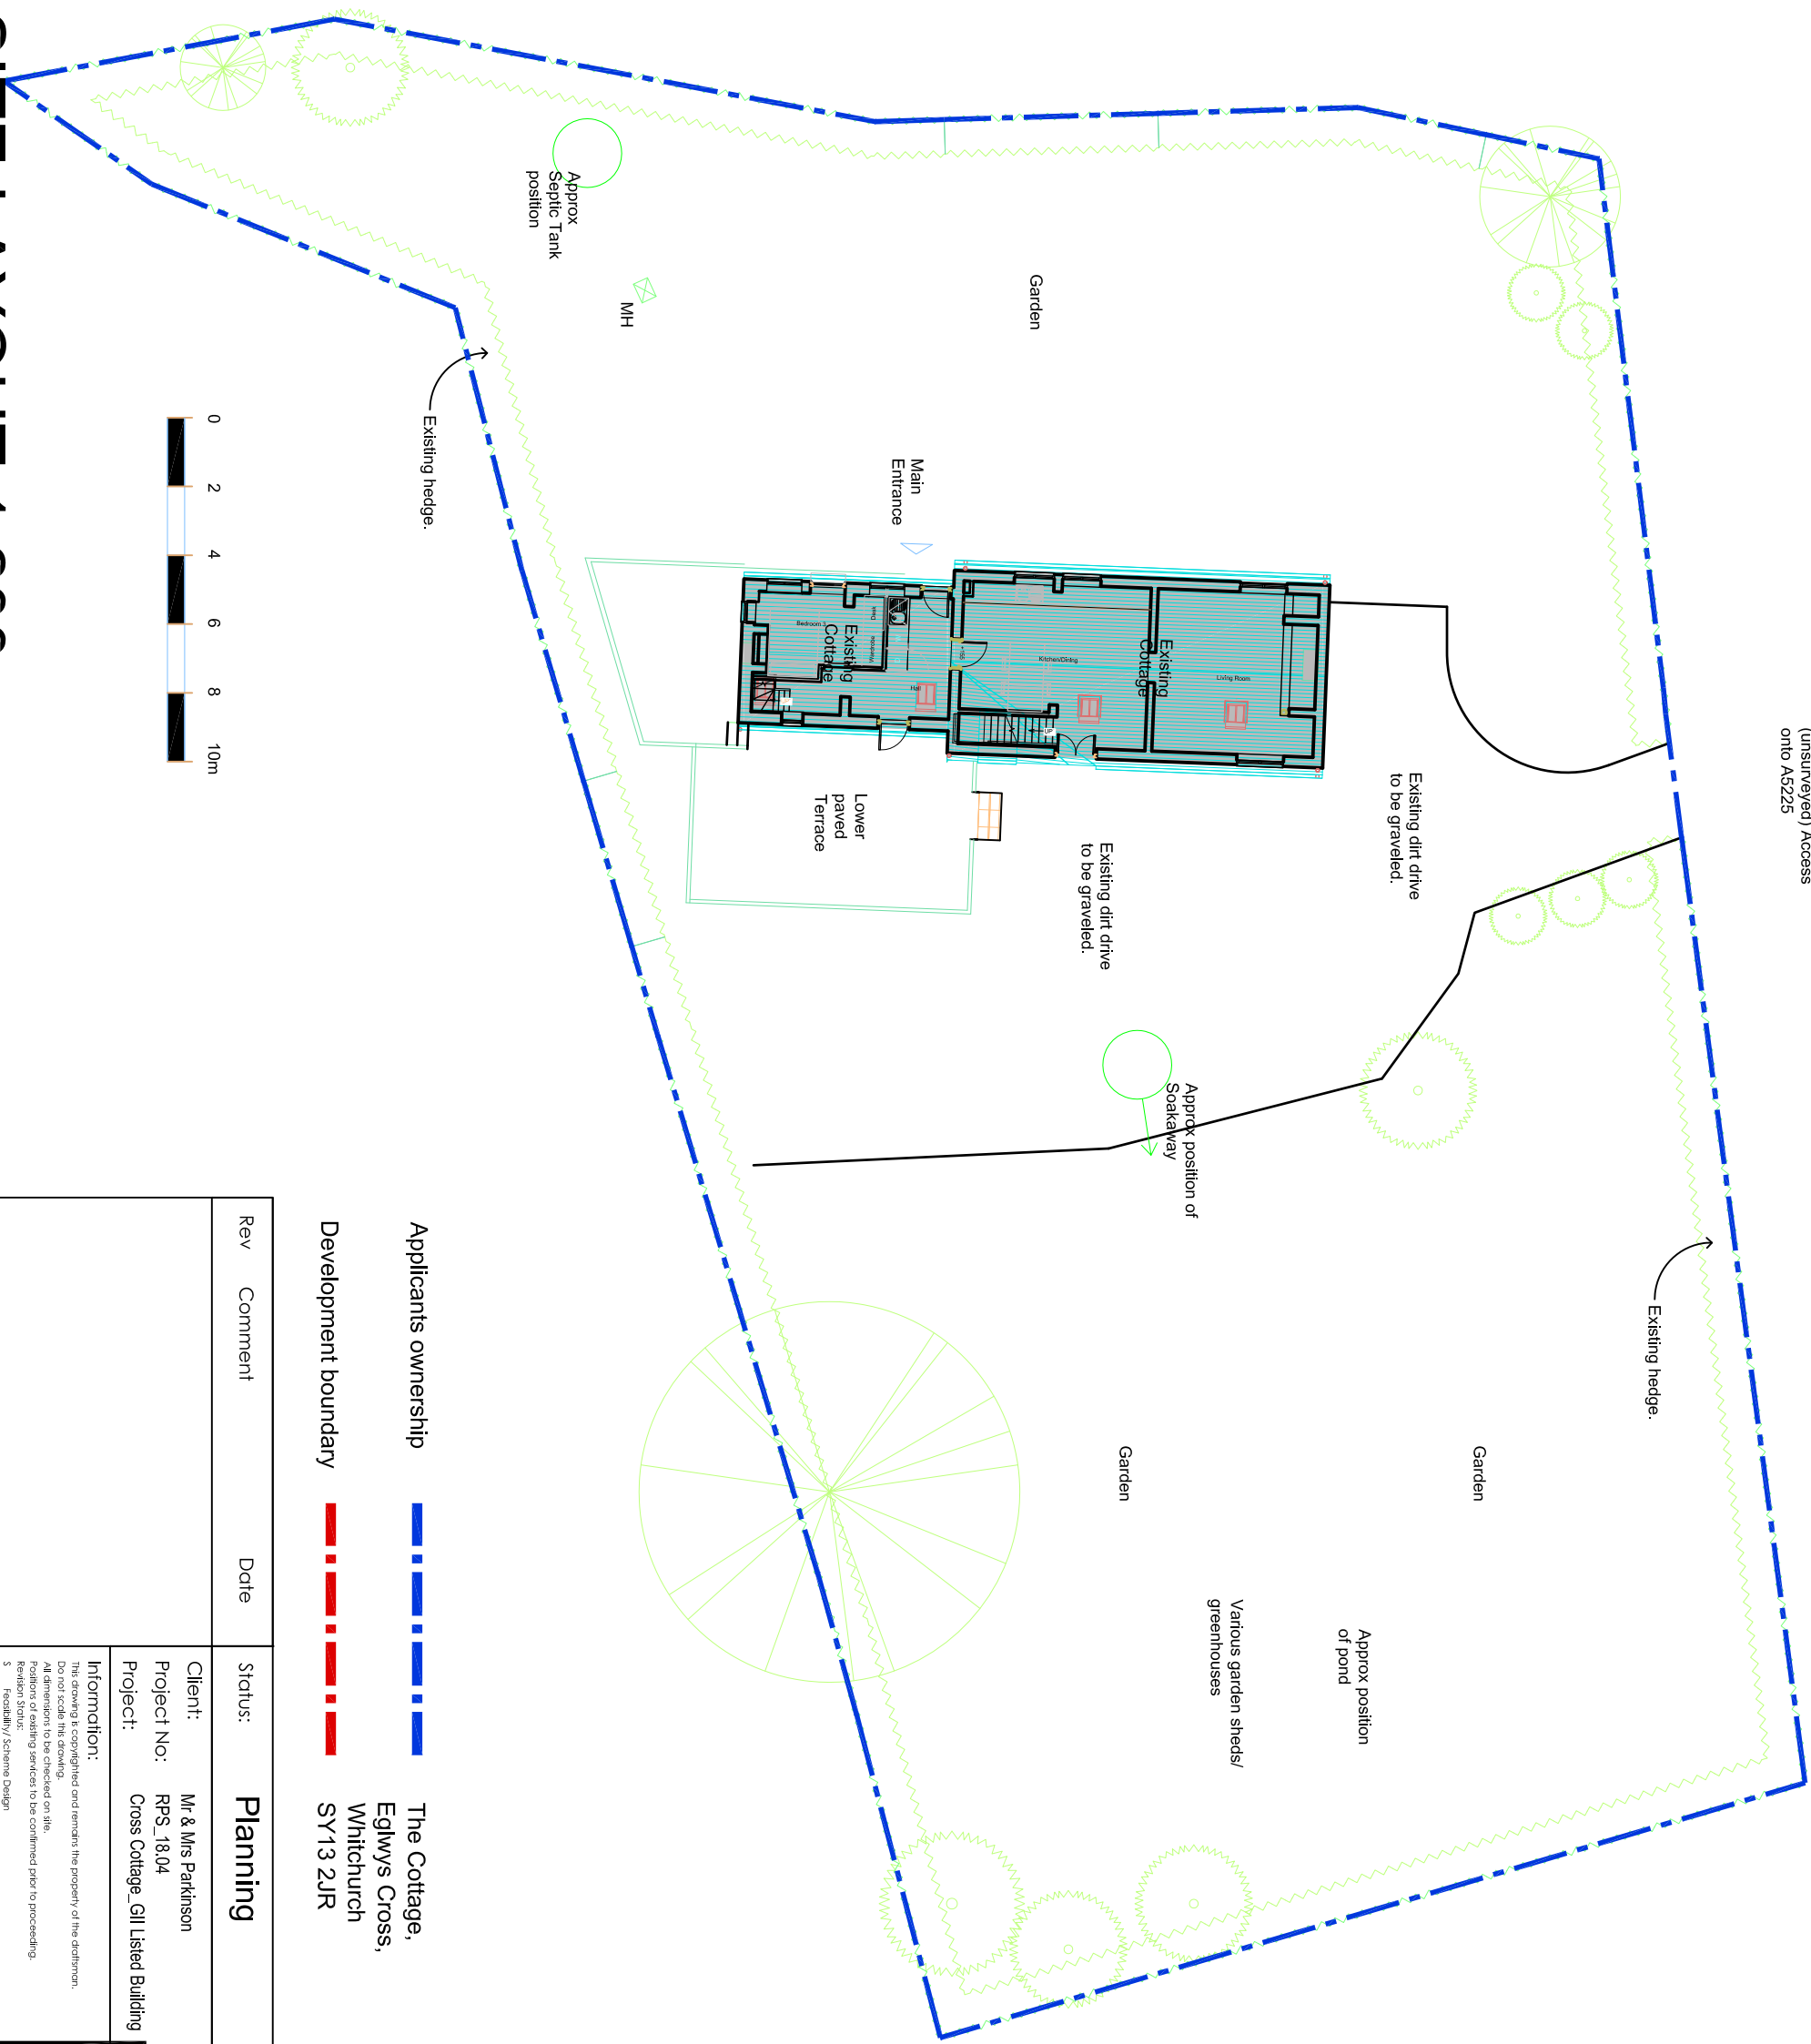

EXISTING SITE LAYOUT 1:200

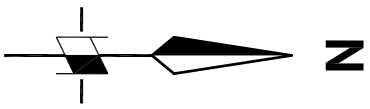

Rev	Comment	Date	Status:	Planning	Drawing Title: Existing Site Block Plan
			Client: Project No: Project:	Mr & Mrs Parkinson RPS_18.04 Cross Cottage_gill Listed Building	Drawing No: Date: Scale: Drawn By: L102 20.06.18 1:200 @ A3 AC
			Information: This drawing is copyrighted and remains the property of the architect. Do not scale this drawing. All measurements to be checked on site. No planning services to be confirmed prior to proceeding. Revision Status: 5 Feasibility / Scheme Design A* Client Approved Design P Planning Issue I Tender Issue T Building Control Issue C Construction Issue	No to be used for construction purposes.	
rural planning services Royal Institute of British Architects 24 Windley Sq, Preston, Lancashire, PR1 3JJ Tel: 07950798664 / 07989791490 ac@ruralplanning-services.co.uk m@ruralplanning-services.co.uk Website: www.ruralplanning-services.co.uk					