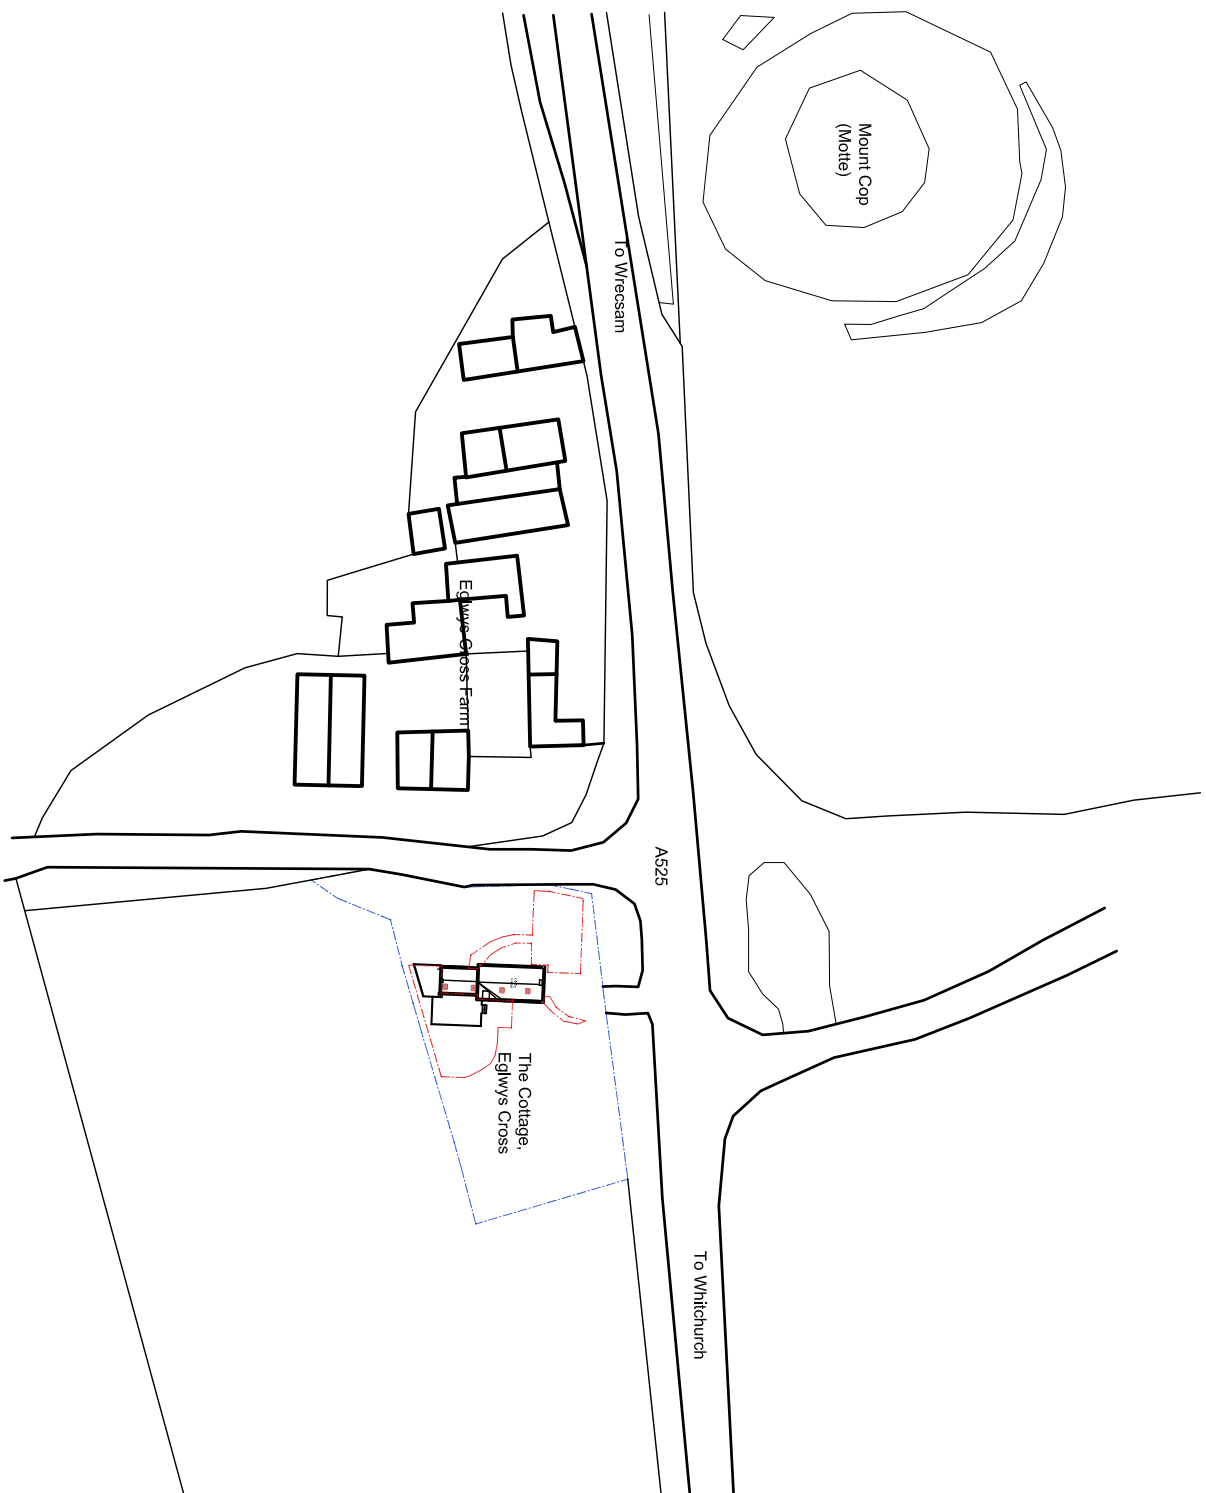


Applicants ownership		The Cottage, Edlwyns Cross, Whitchurch SY13 2JR
Development boundary		

LOCATION PLAN 1:1250 @A3

Rev	Comment	Date	Status:	Planning	Drawing Title: Site Location Plan
			Client: Project No: Project:	Mr & Mrs Parkinson RPS_18.04 Cross Cottage_Gill Listed Building	Drawing No: L104 Date: 01.11.18 Scale: 1:1250 @ A3 Drawn By: AC
			Information:	 Rural Institute of British Architects 24 Winckley Sq, Preston, Lancashire, PR1 3JJ 07950798664 / 0798971490 ac@ruralplanningservices.co.uk mr@ruralplanningservices.co.uk Website: www.ruralplanningservices.co.uk	
			This drawing is copyrighted and remains the property of the draftsman. Do not scale this drawing. All dimensions to be checked on site. The following services to be confirmed prior to proceeding: Revision status: S Feasibility/ Scheme Design AP Client Approved Design P Planning Issue I Tender Issue BC Building Control Issue C Construction Works - N/A, to be used for construction purposes.		