




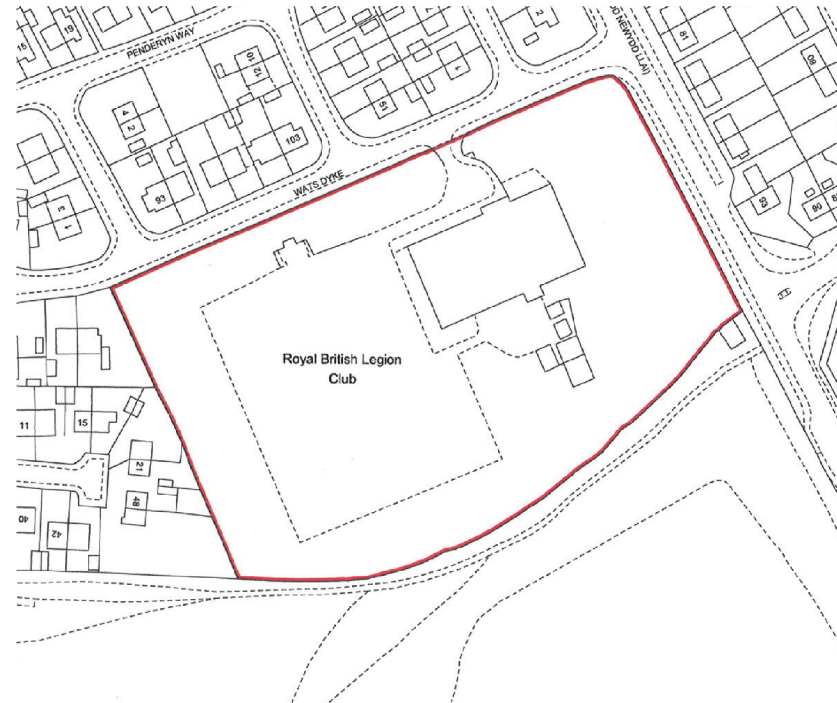

Location Plan 1:2500

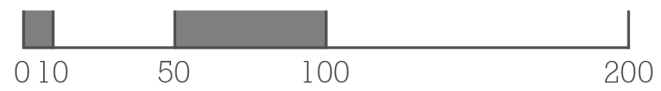

1:2500 Scale Bar (metres)

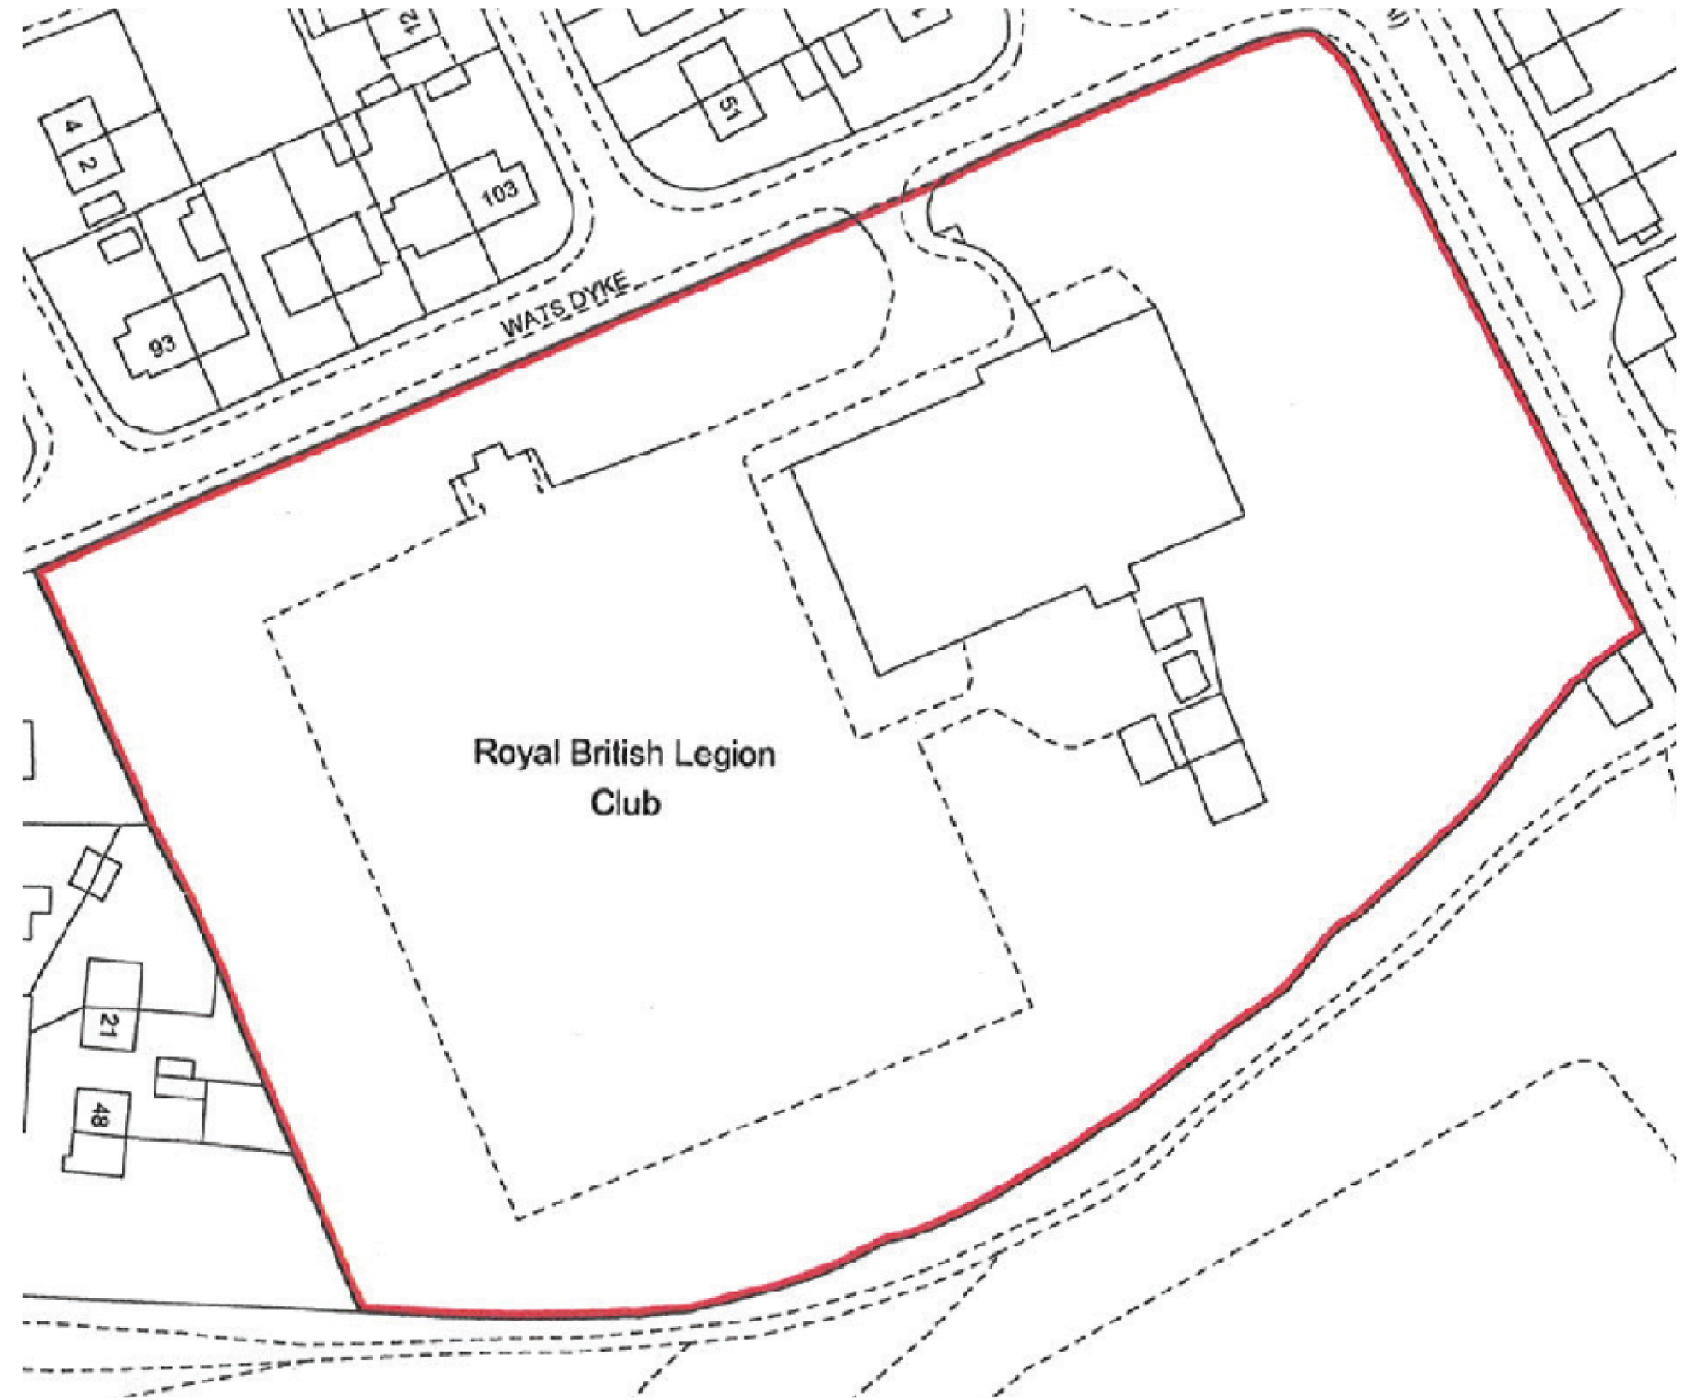

Site Plan

**DAY Architectural Ltd**

452 -16 Wats Dyke Road, Wrexham  
Existing Site & Location Plan  
04/04/2017