


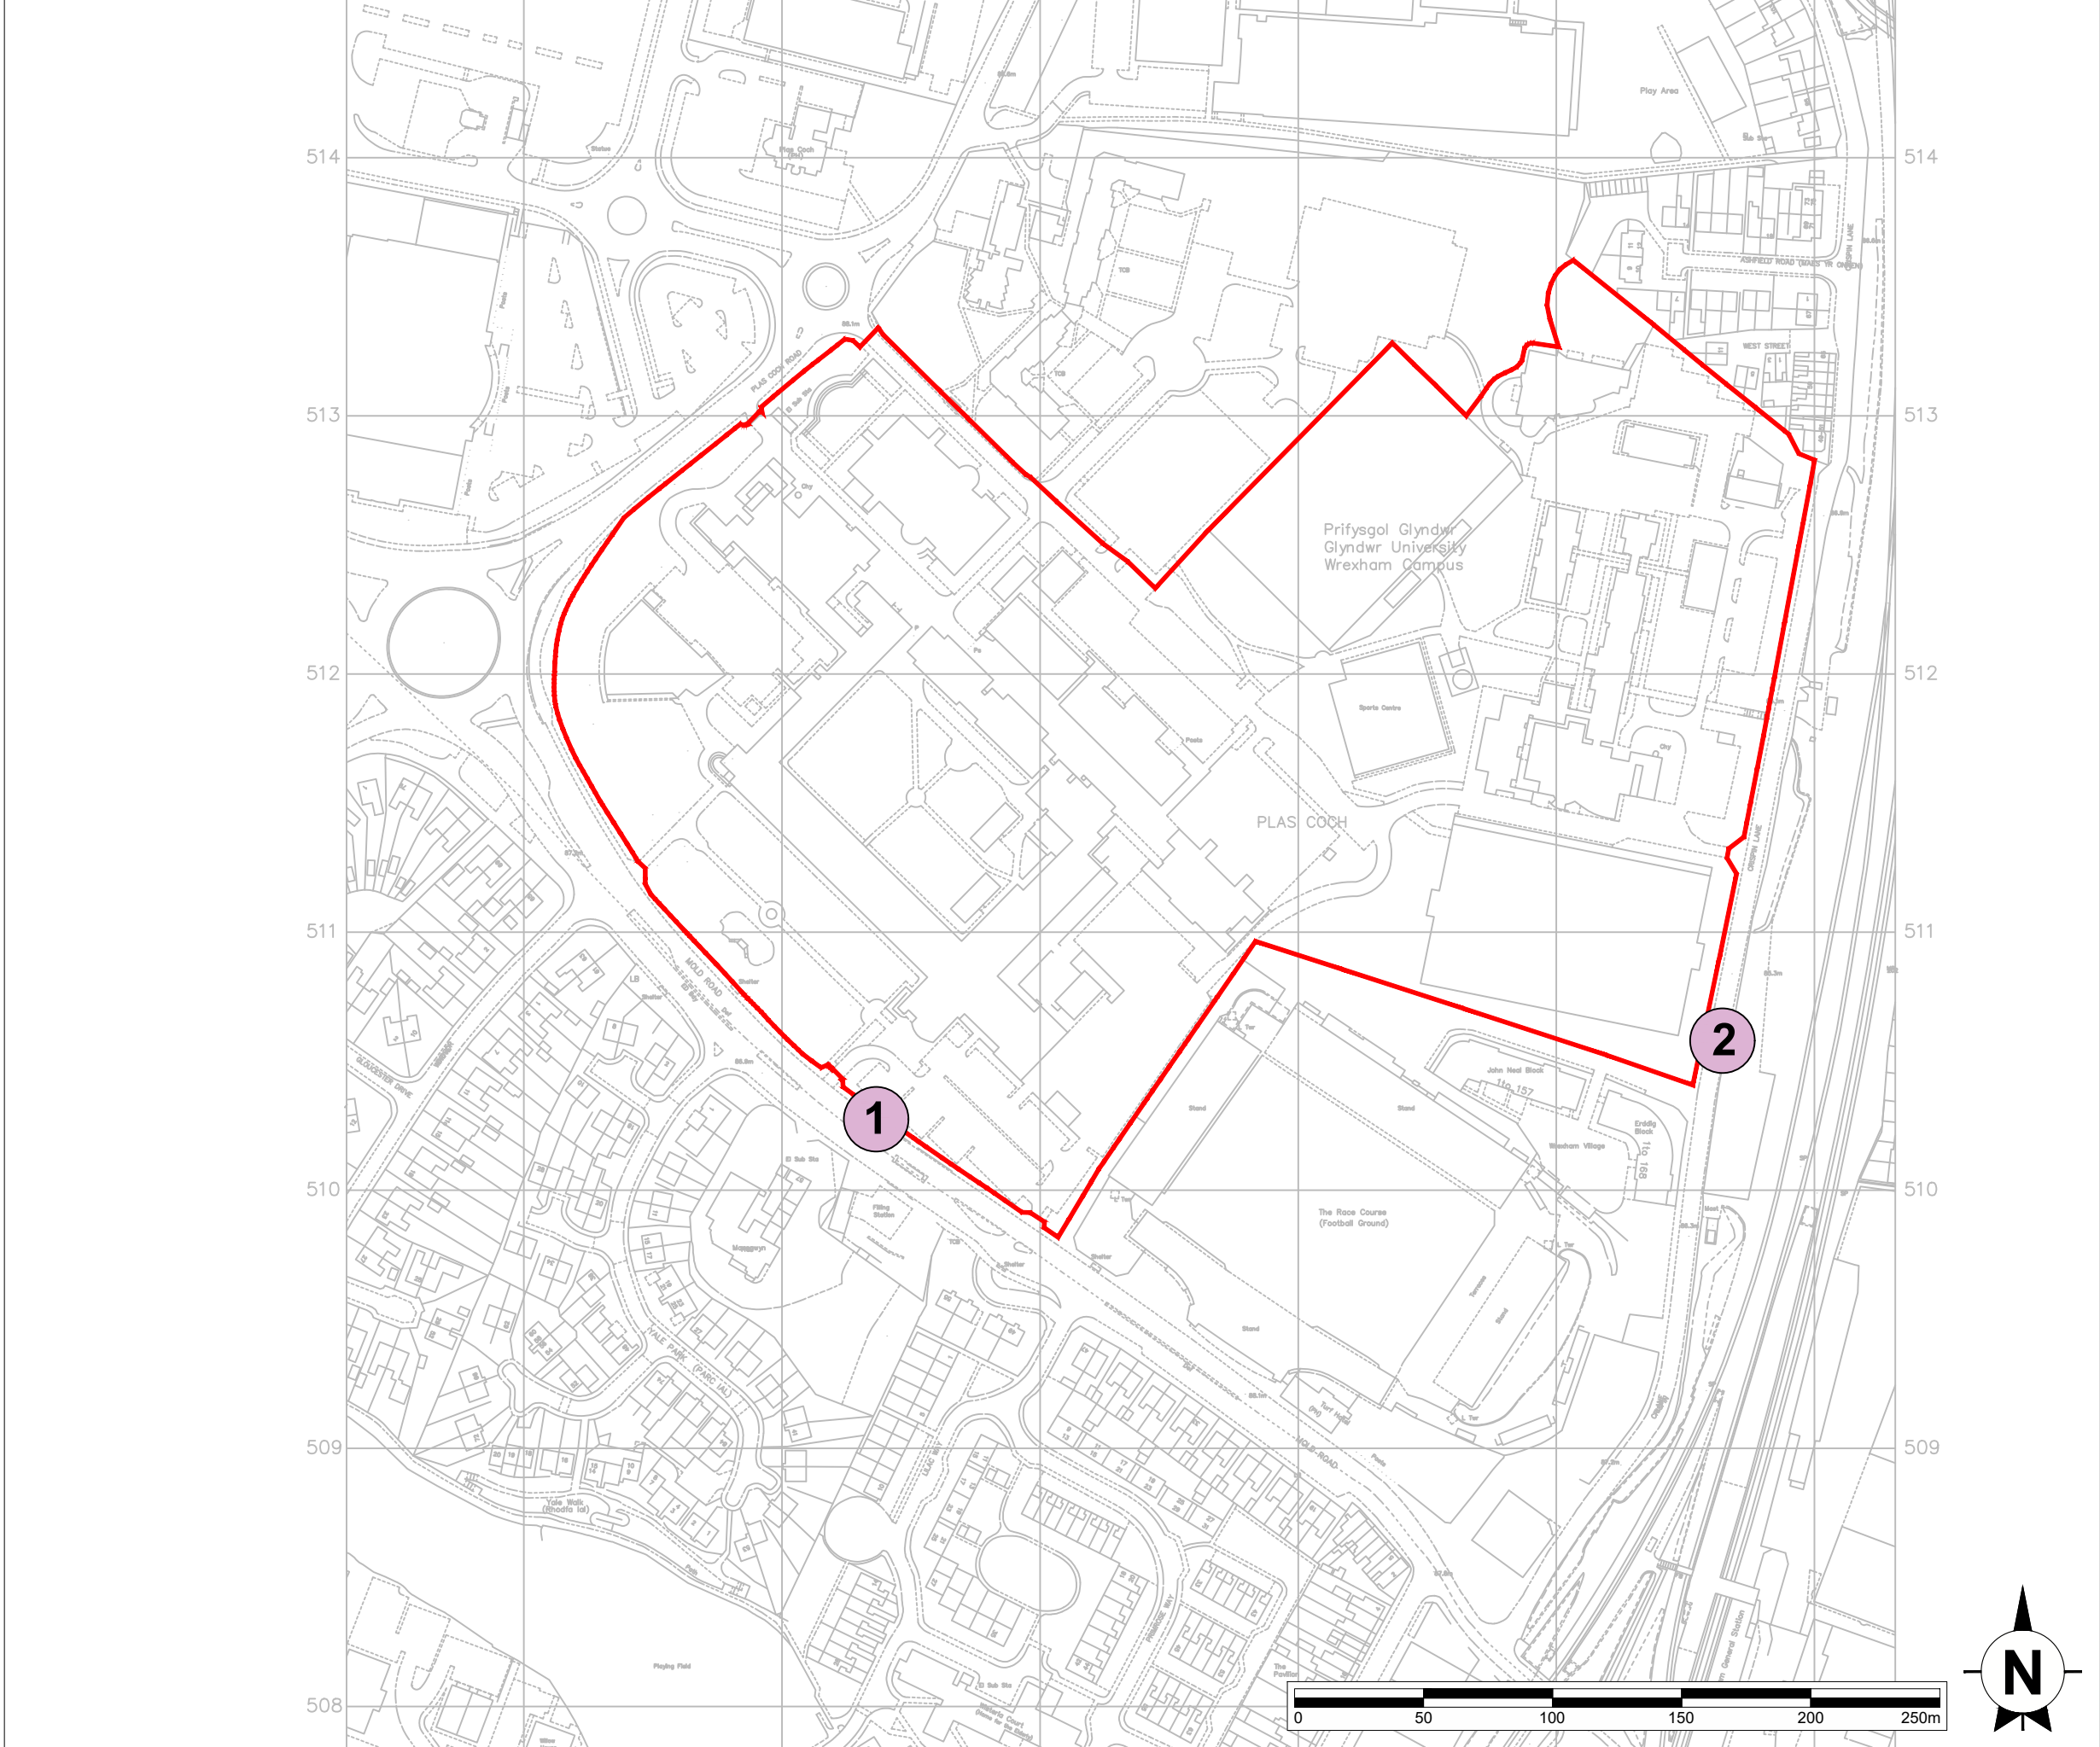

Key:

 Site of Proposed Development

 Photograph Location: Academic Campus

Refer to Figure 2 for photographs

Plas Coch Academic Campus Redevelopment

Figure 1

Landscape and Visual Context

Scale
1:2500@A3

Date
June 2018