


This drawing is the property of CB ARCHITECTURAL DESIGN.
Copyright is reserved by them and the drawing issued on the condition that it is not copied, reproduced, retained or disclosed to any unauthorised person either wholly or in part without the written consent of CB ARCHITECTURAL DESIGN.


1. All dimensions to be verified on site prior to any shop works being commenced.
2. Any discrepancies to be reported to the Designer before any work is put in hand.
3. Do not scale from this drawing.
4. This drawing is to be read in conjunction with relevant consultants and specialists drawings.
5. This is a metric drawing.
6. Dimensions indicated thus "****" are site dimensions and are to be adjusted onsite by the Contractor accordingly.

PROPOSED MATERIALS

WALLS: Facing brickwork to match exg/Render
ROOF: Brown Conc. tiles to match exg
WINDOWS: White uPVC to match exg
DOORS: White uPVC to match exg
RWG's: White uPVC, square profile to match exg
FASCIAS/BARGES/SOFFITS: White uPVC to match exg

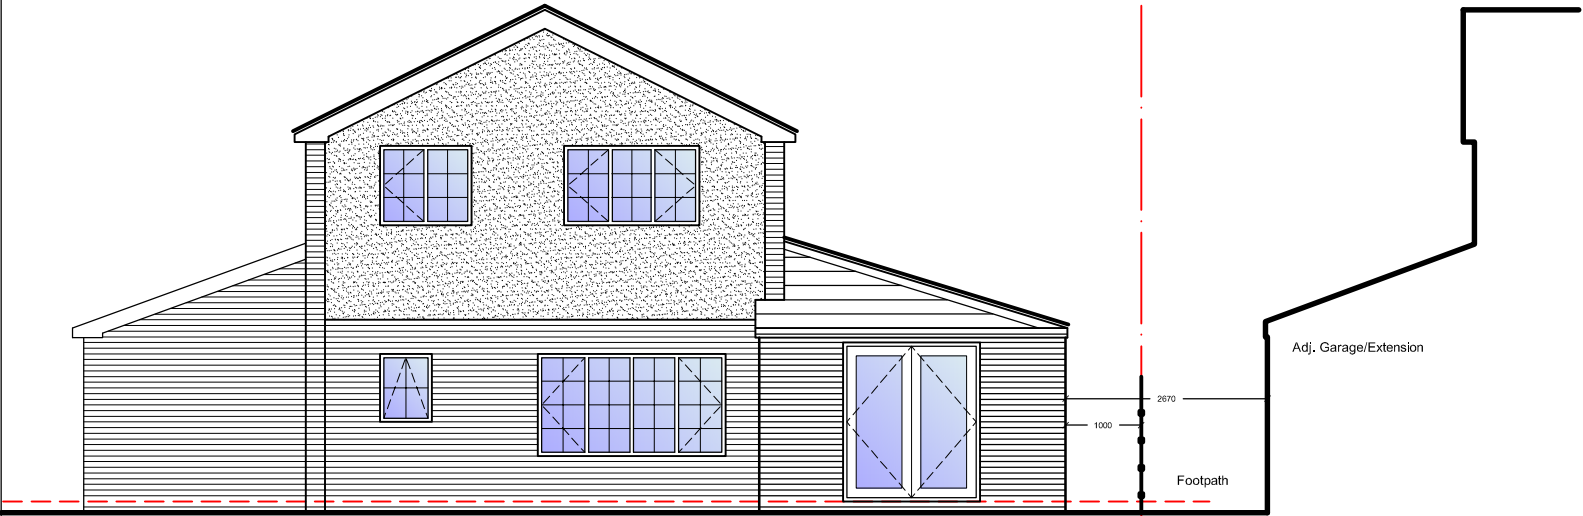


FRONT ELEVATION

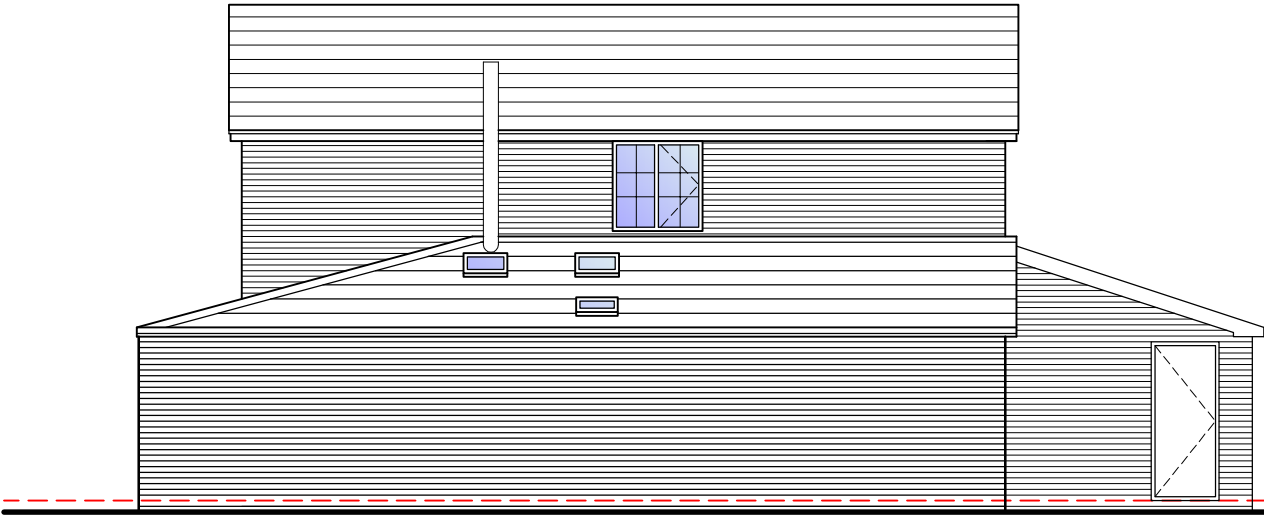

SIDE ELEVATION



REAR ELEVATION

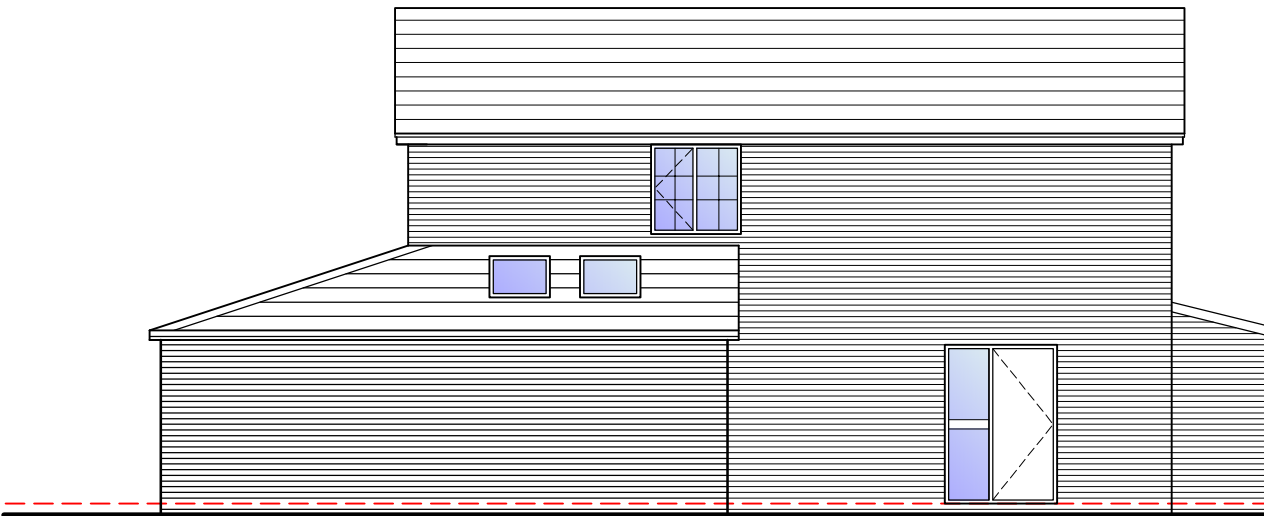

SIDE ELEVATION

0 10 20 50mm NATURAL SCALE

T: 07833 029535
E: info@cbarchitecturaldesign.co.uk
W: www.cbarchitecturaldesign.co.uk



Rev.	Date:	Description:	Initial:	Chkd:
Client	MR & MRS JONES		Drawg. Title	Elevations AS PROPOSED
Project	Side Extension at 9 Cornish Close, Wrexham		Scale	1:100
		Drawn	CB	Chkd. CB
		Date	20/07/18	
		Drawg. No.	727/Sk03	
		Revision	A	